


**Yakima County Stormwater
Drainage Improvement District Atlas
January, 2012**

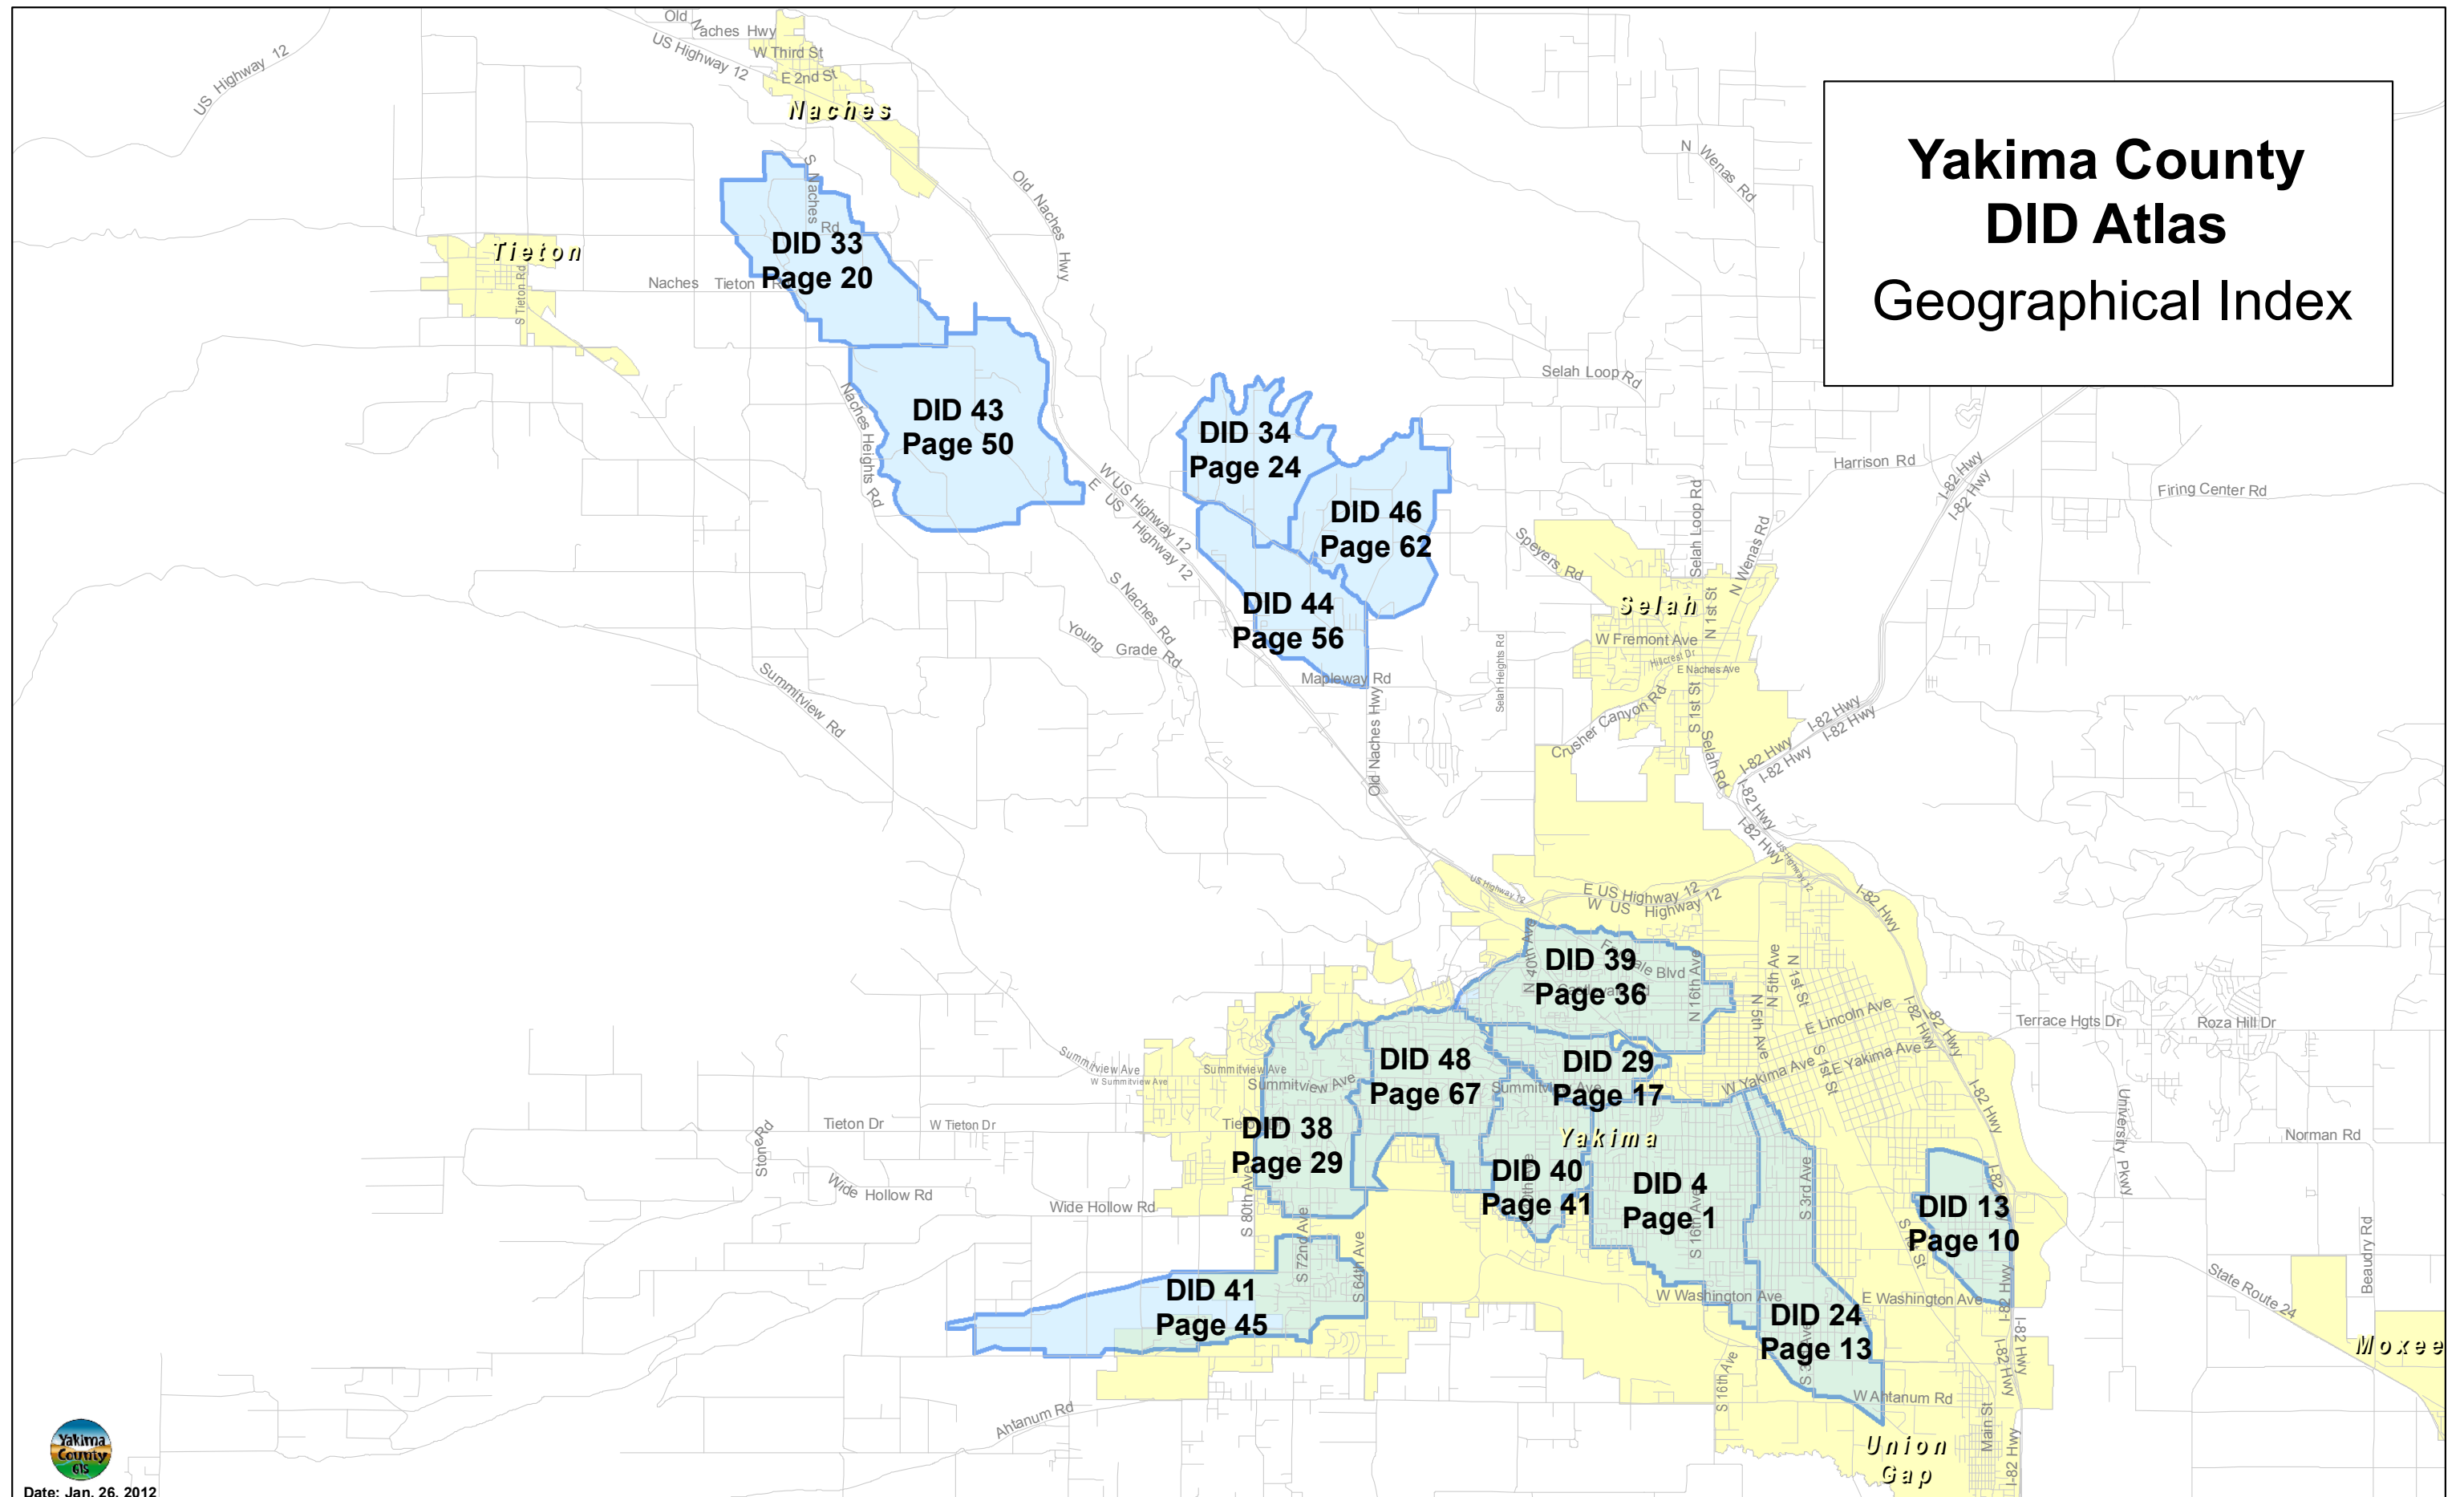

Yakima County DID Atlas Geographical Index



Yakima County DID Atlas
2012

Index

DID #4.....1

DID #13.....10

DID #24.....13

DID #29.....17

DID #33.....20

DID #34.....24

DID #38.....29

DID #39.....36

DID #40.....41


DID #41.....45

DID #43.....50

DID #44.....56

DID #46.....62



DID #48.....67

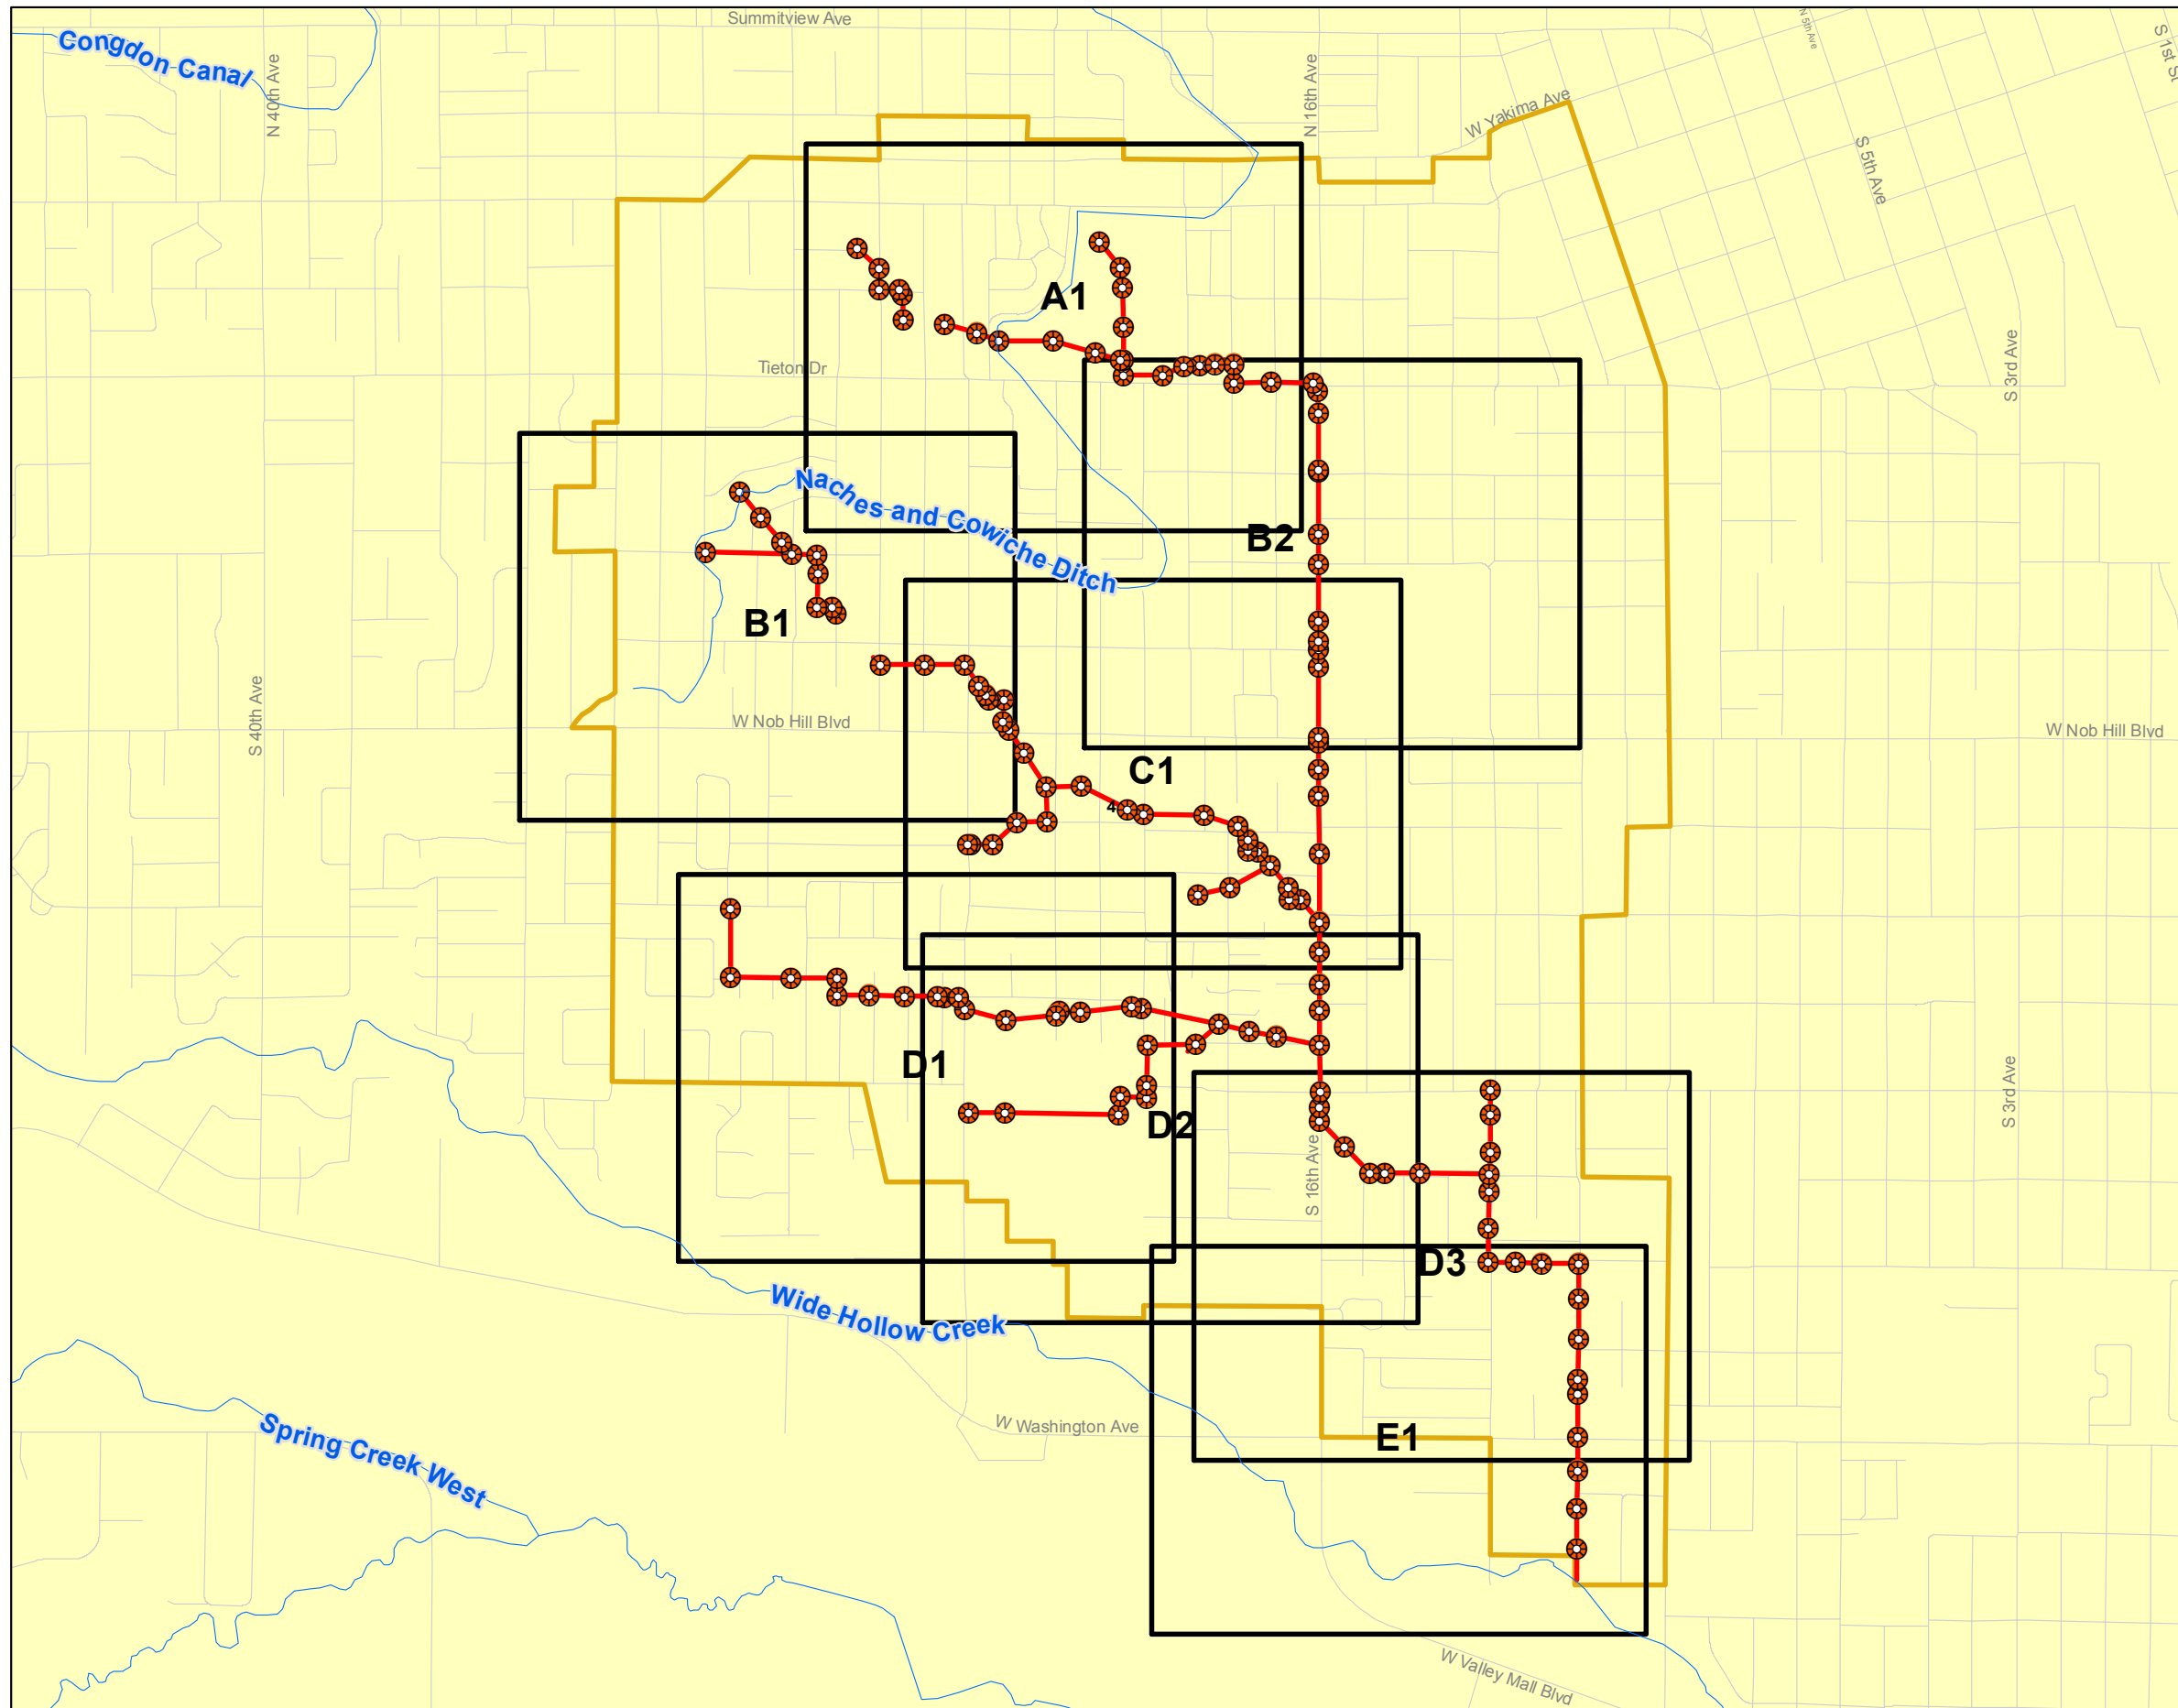

YAKIMA COUNTY DID ATLAS

Drainage Improvement District #4

INDEX

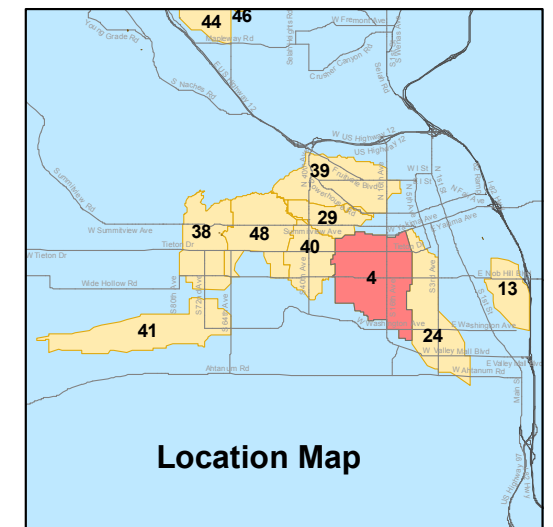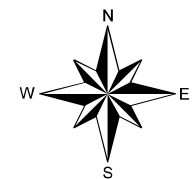

Copyright(C) 2012 Yakima County
This map was derived from several databases.
The County cannot accept responsibility for any
errors. Therefore, there are no warranties for
this product


YAKIMA COUNTY DID ATLAS

Drainage Improvement District #4



Grid: A1

- | | | | |
|--|------------------------|--|--------------------------|
| | Manhole | | Priv Catch Basin |
| | Priv Ditch to Ditch | | Priv Roof Drain |
| | Irrig TW Pipe to Ditch | | Irrig Standpipe |
| | Pipe to Ditch | | Drywell |
| | Ditch to Pipe | | Outfall |
| | CoY MH | | Priv SanSew |
| | Priv MH | | Pos Priv Wastewater |
| | Catch Basin | | Priv SanSew Disconnected |
| | DID Ditch | | Private Ditch |
| | DID Pipe | | Unknown Pipe |
| | Stormwater Pipe | | City-Yakima SD Receive |
| | Private Pipe | | Hospitals/Clinics |
| | | | Police Stations |
| | | | Fire Stations |


1 inch = 300 feet

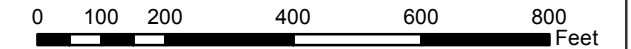

Location Map

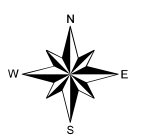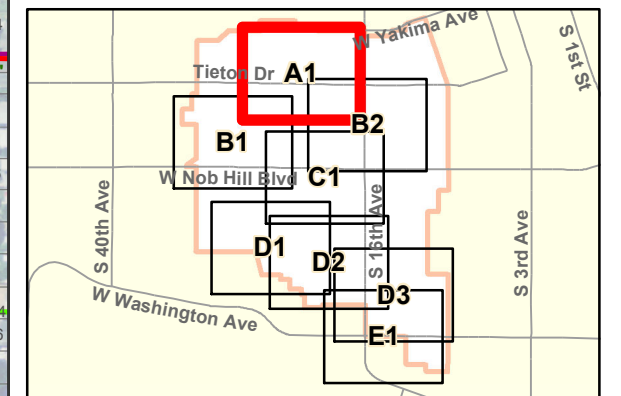


Copyright(C) 2012 Yakima County
This map was derived from several databases.
The County cannot accept responsibility for any
errors. Therefore, there are no warranties for
this product


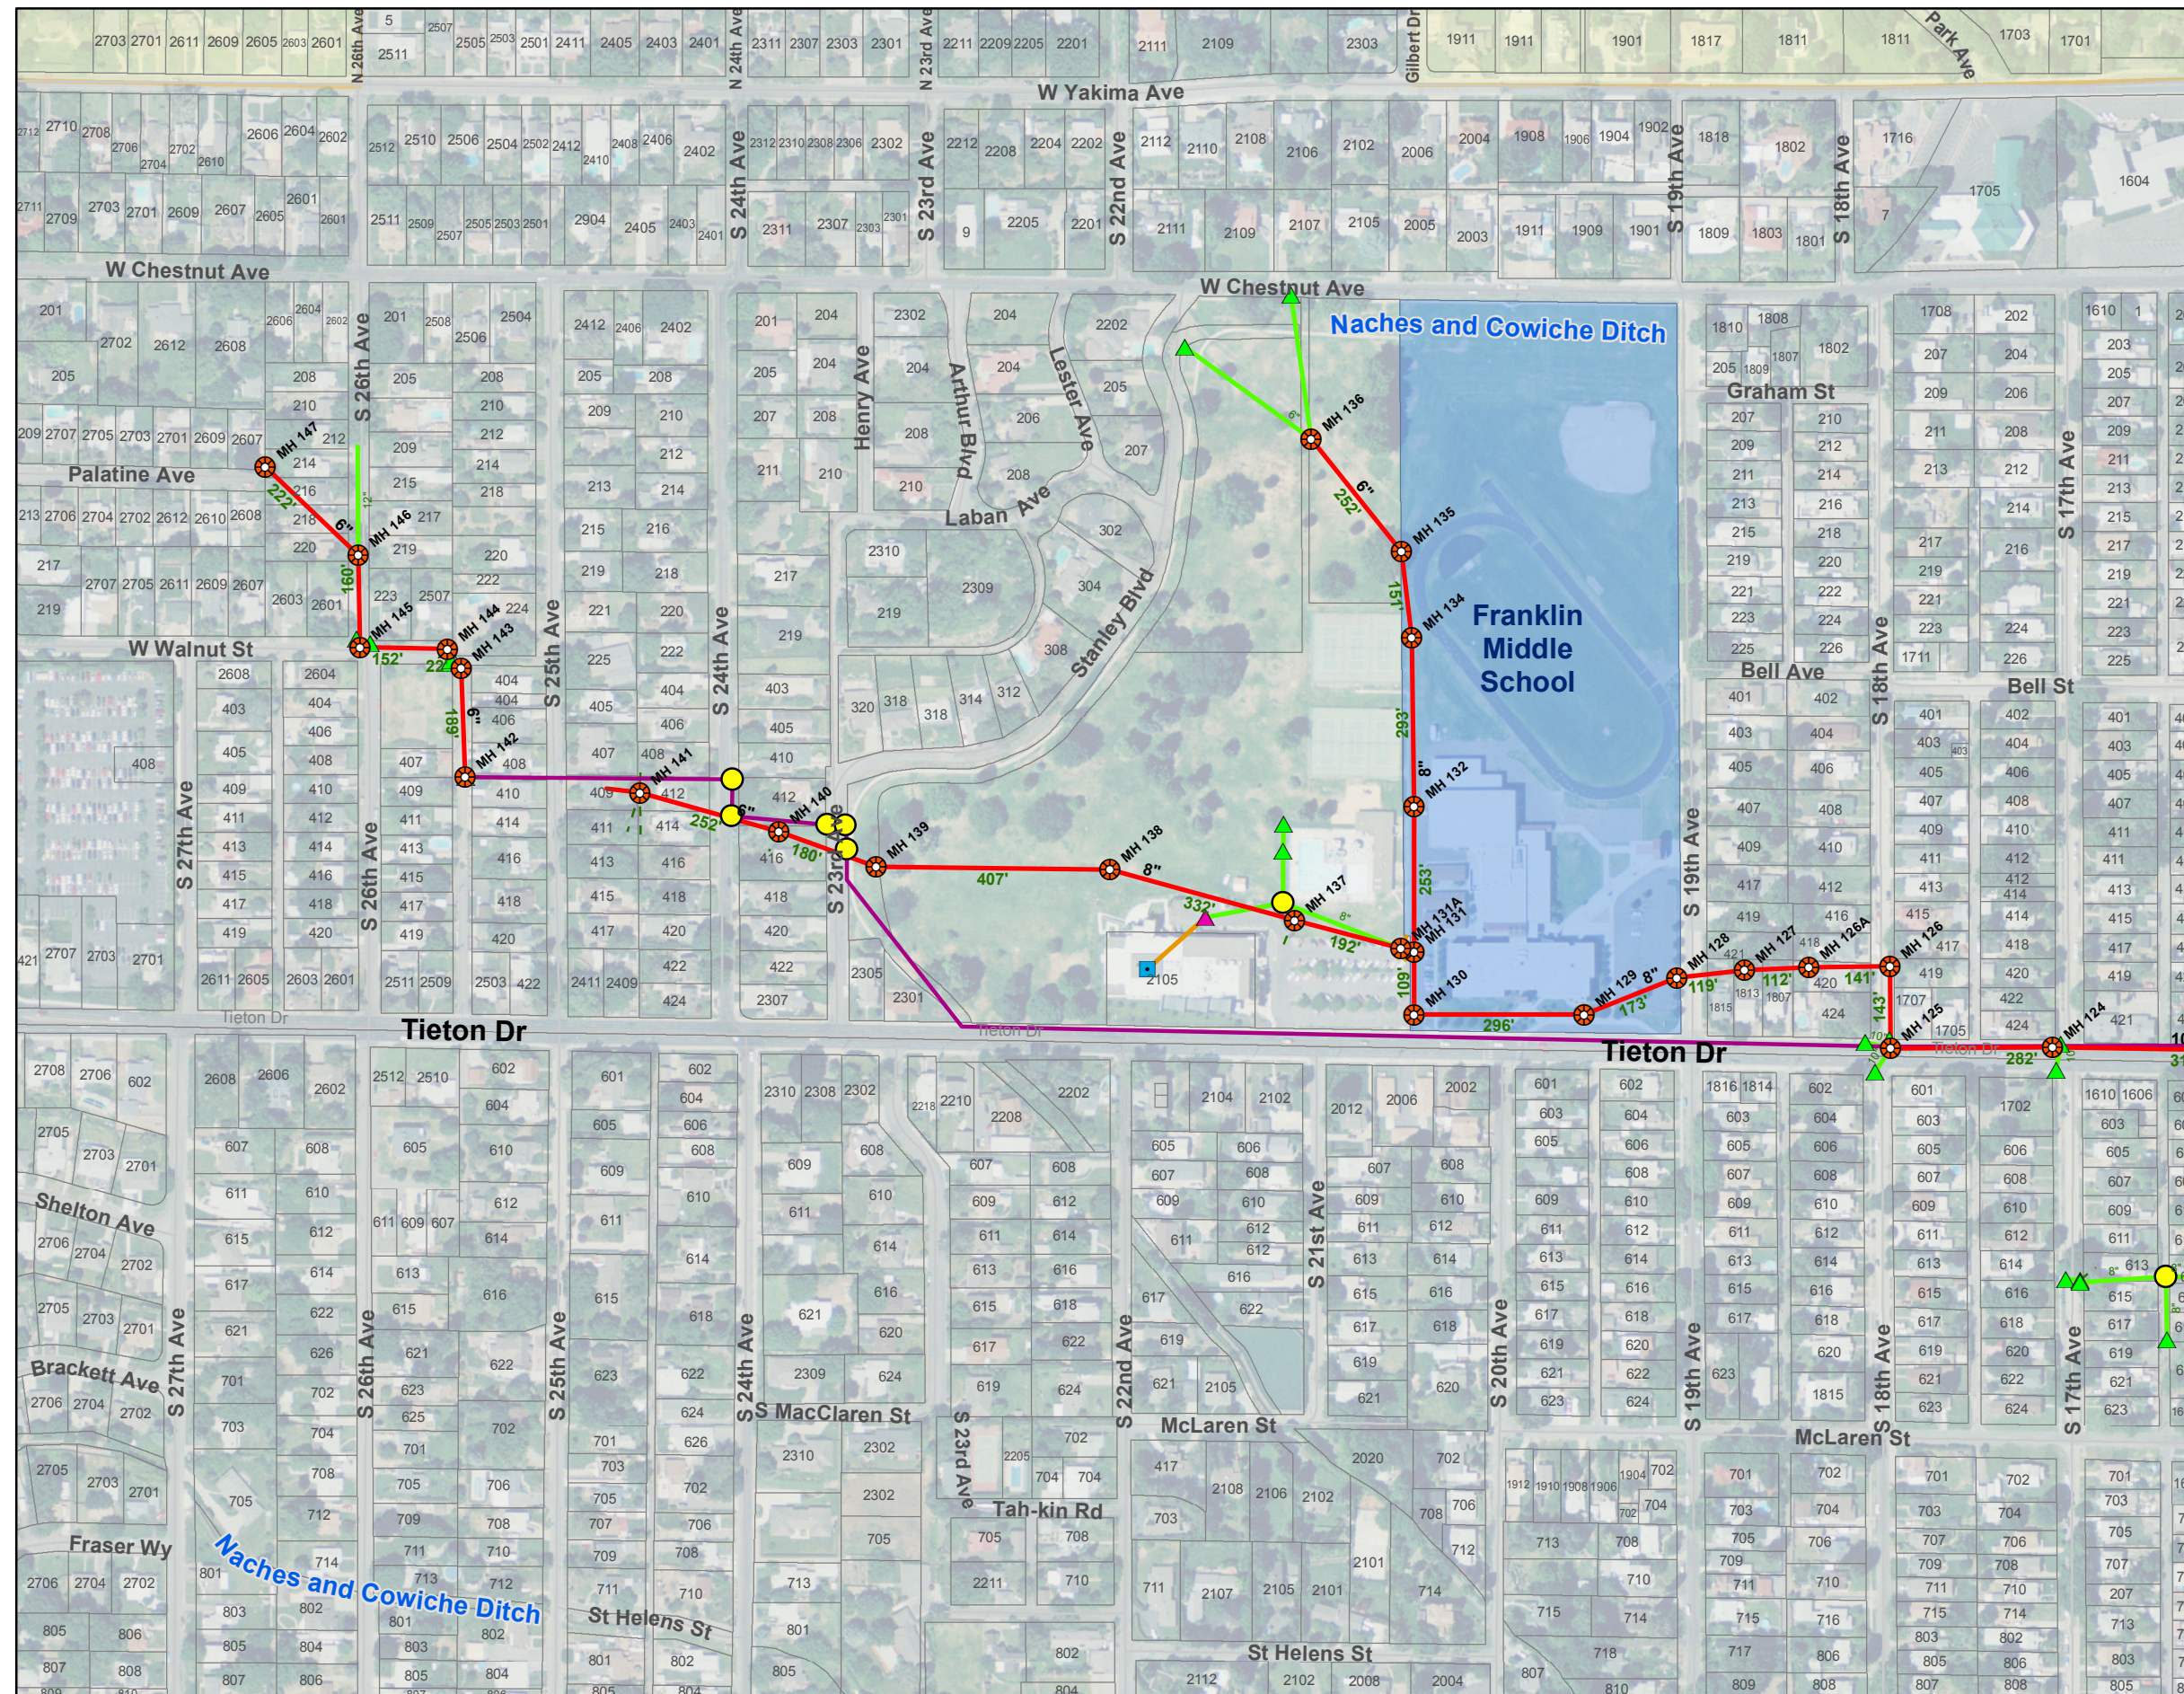


Grid: B1


- 1 inch = 300 feet

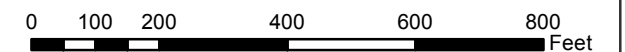

Location Map

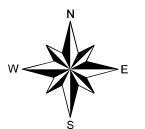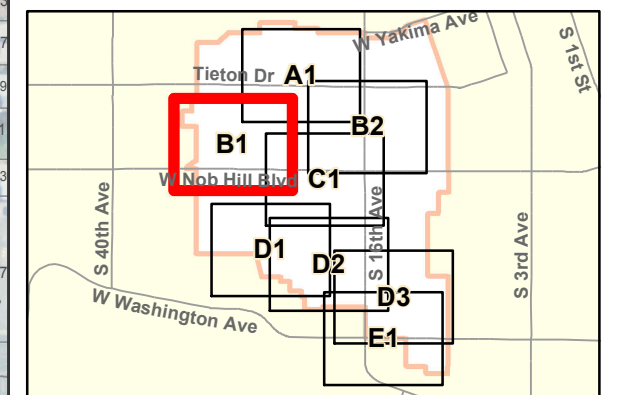

Copyright(C) 2012 Yakima County
This map was derived from several databases.
The County cannot accept responsibility for any
errors. Therefore, there are no warranties for
this product

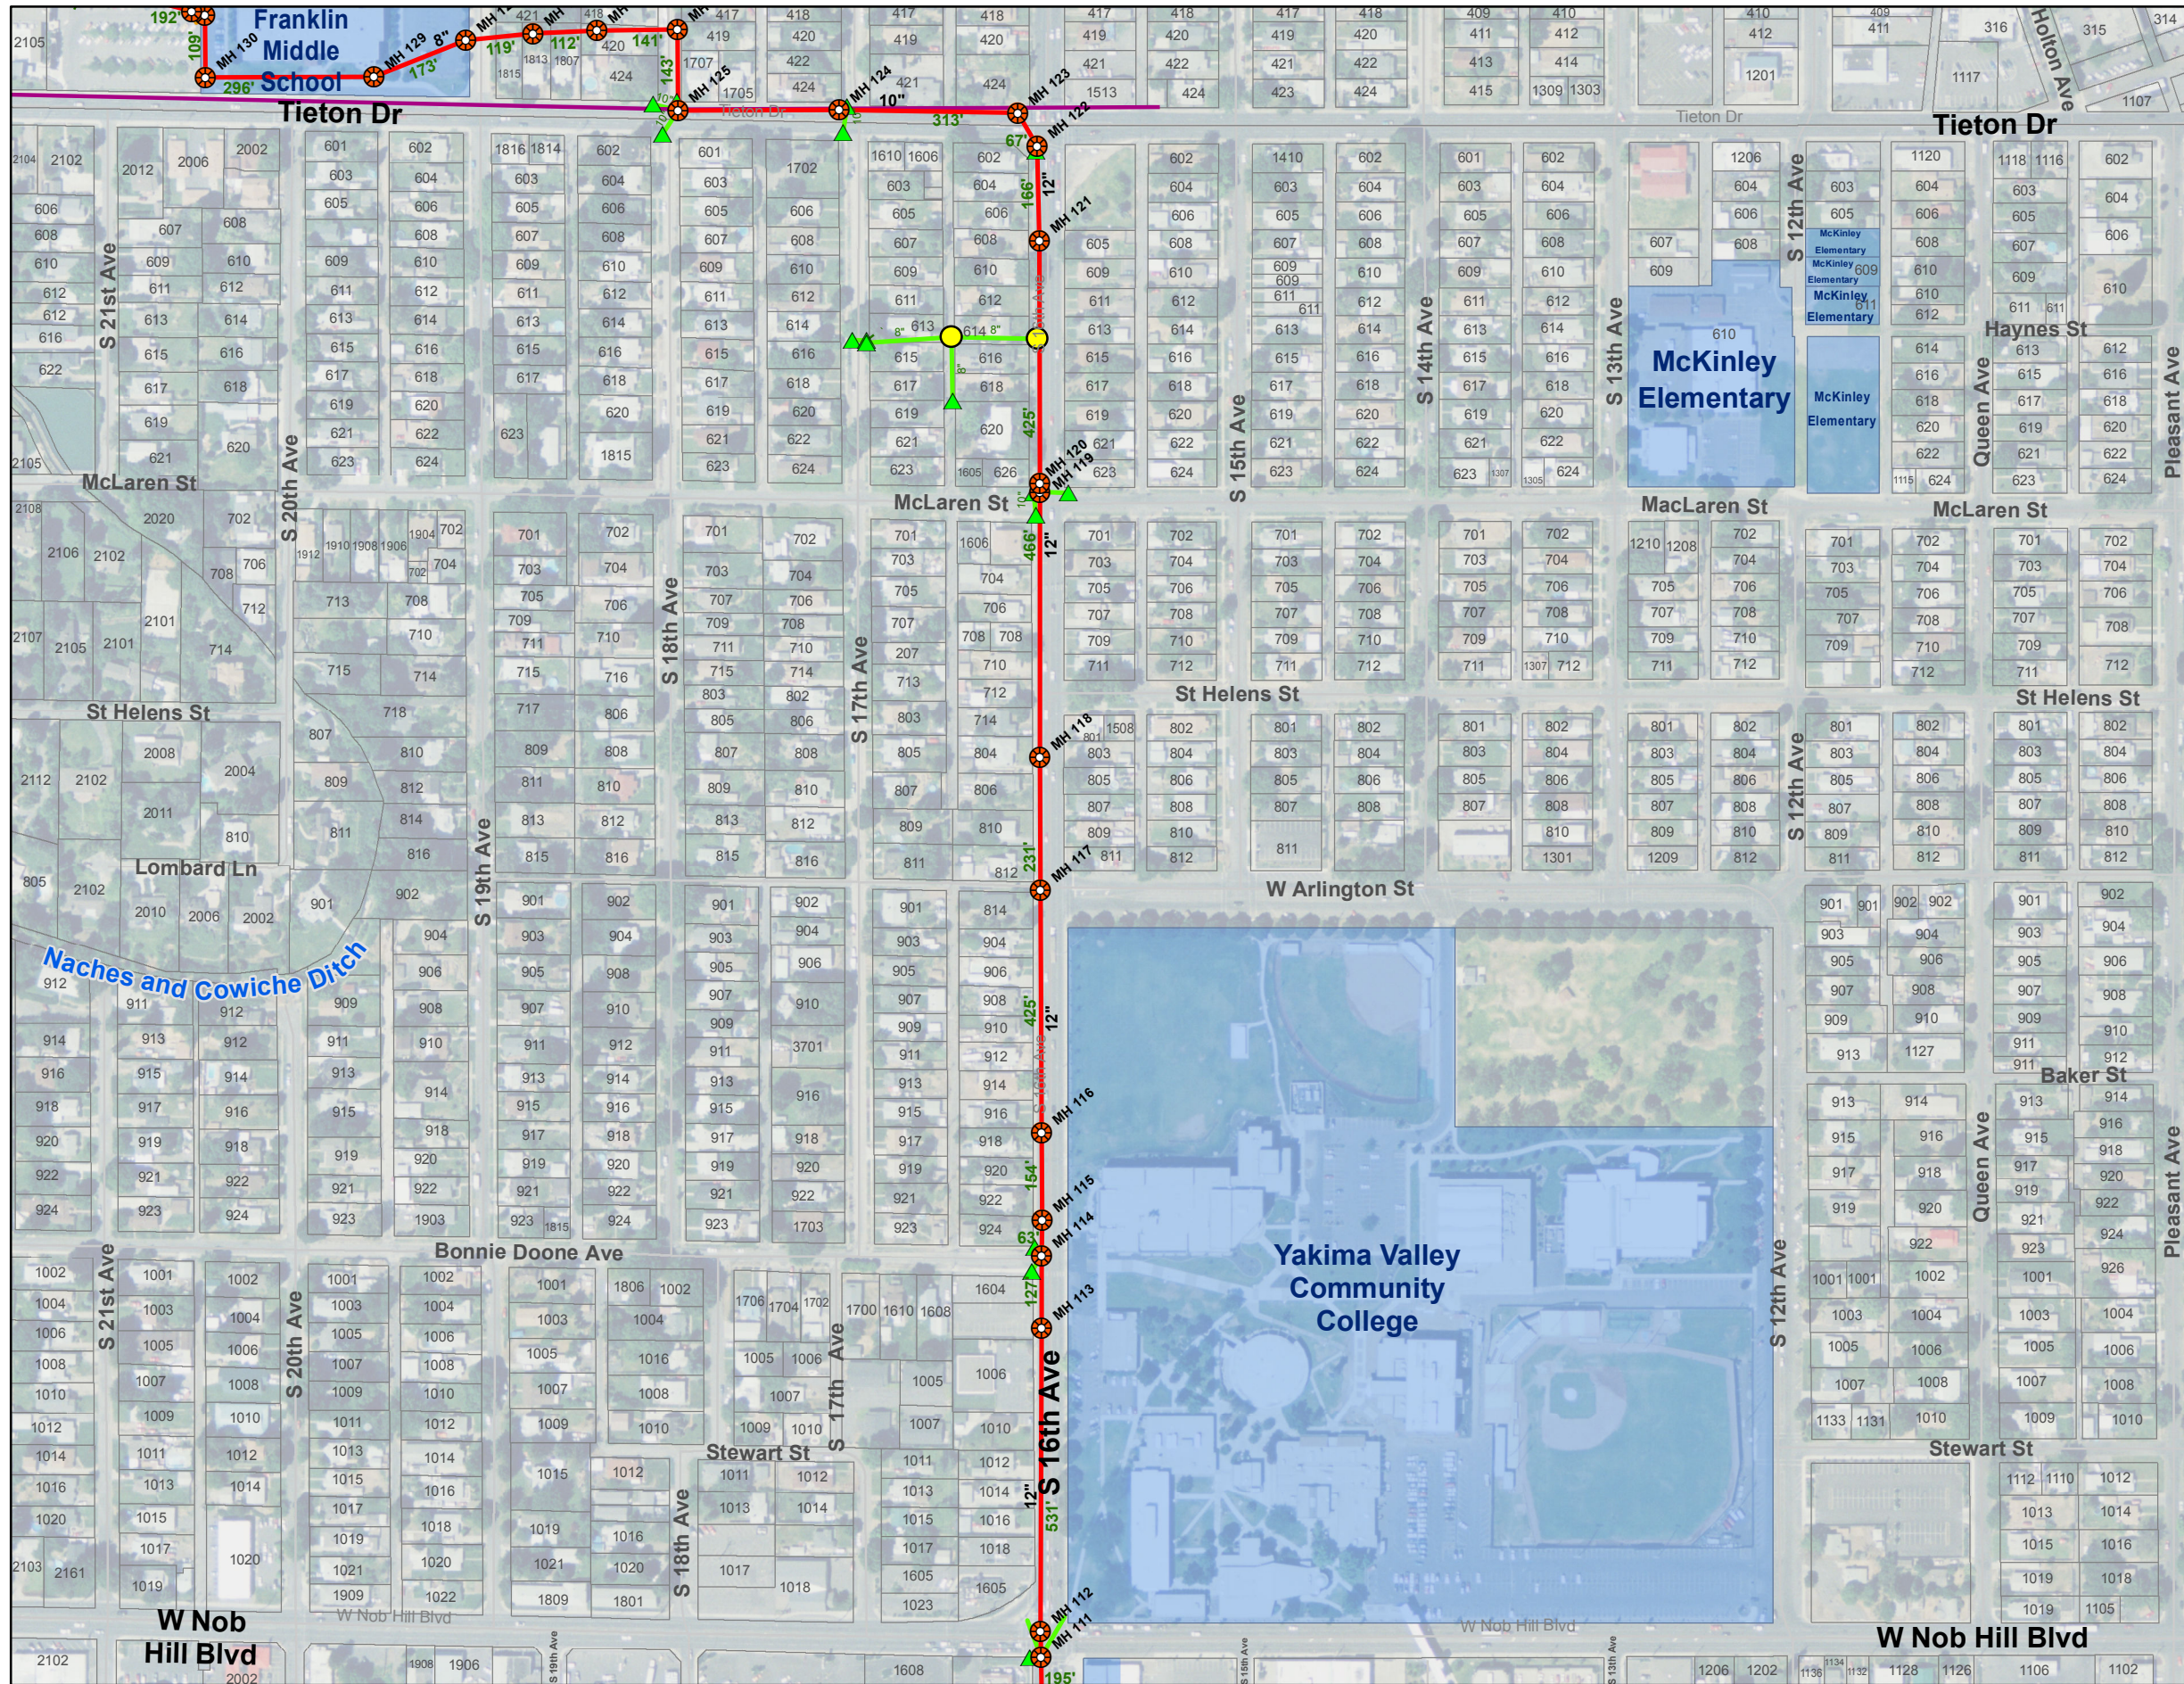


YAKIMA COUNTY DID ATLAS

Drainage Improvement District #4


Grid: B2

- | | | | |
|--|------------------------|--|--------------------------|
| | Manhole | | Priv Catch Basin |
| | Priv Ditch to Ditch | | Priv Roof Drain |
| | Irrig TW Pipe to Ditch | | Irrig Standpipe |
| | Pipe to Ditch | | Drywell |
| | Ditch to Pipe | | Outfall |
| | CoY MH | | Priv SanSew |
| | Priv MH | | Pos Priv Wastewater |
| | Catch Basin | | Priv SanSew Disconnected |
| | DID Ditch | | Private Ditch |
| | DID Pipe | | Unknown Pipe |
| | Stormwater Pipe | | City-Yakima SD Receive |
| | Private Pipe | | Hospitals/Clinics |
| | | | Police Stations |
| | | | Fire Stations |


1 inch = 300 feet

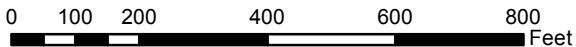

Location Map



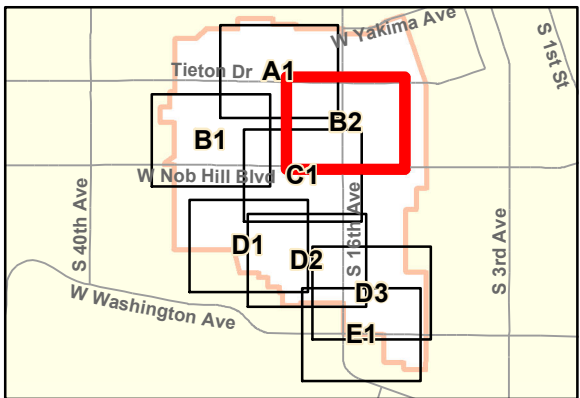


Copyright(C) 2012 Yakima County
This map was derived from several databases.
The County cannot accept responsibility for any
errors. Therefore, there are no warranties for
this product

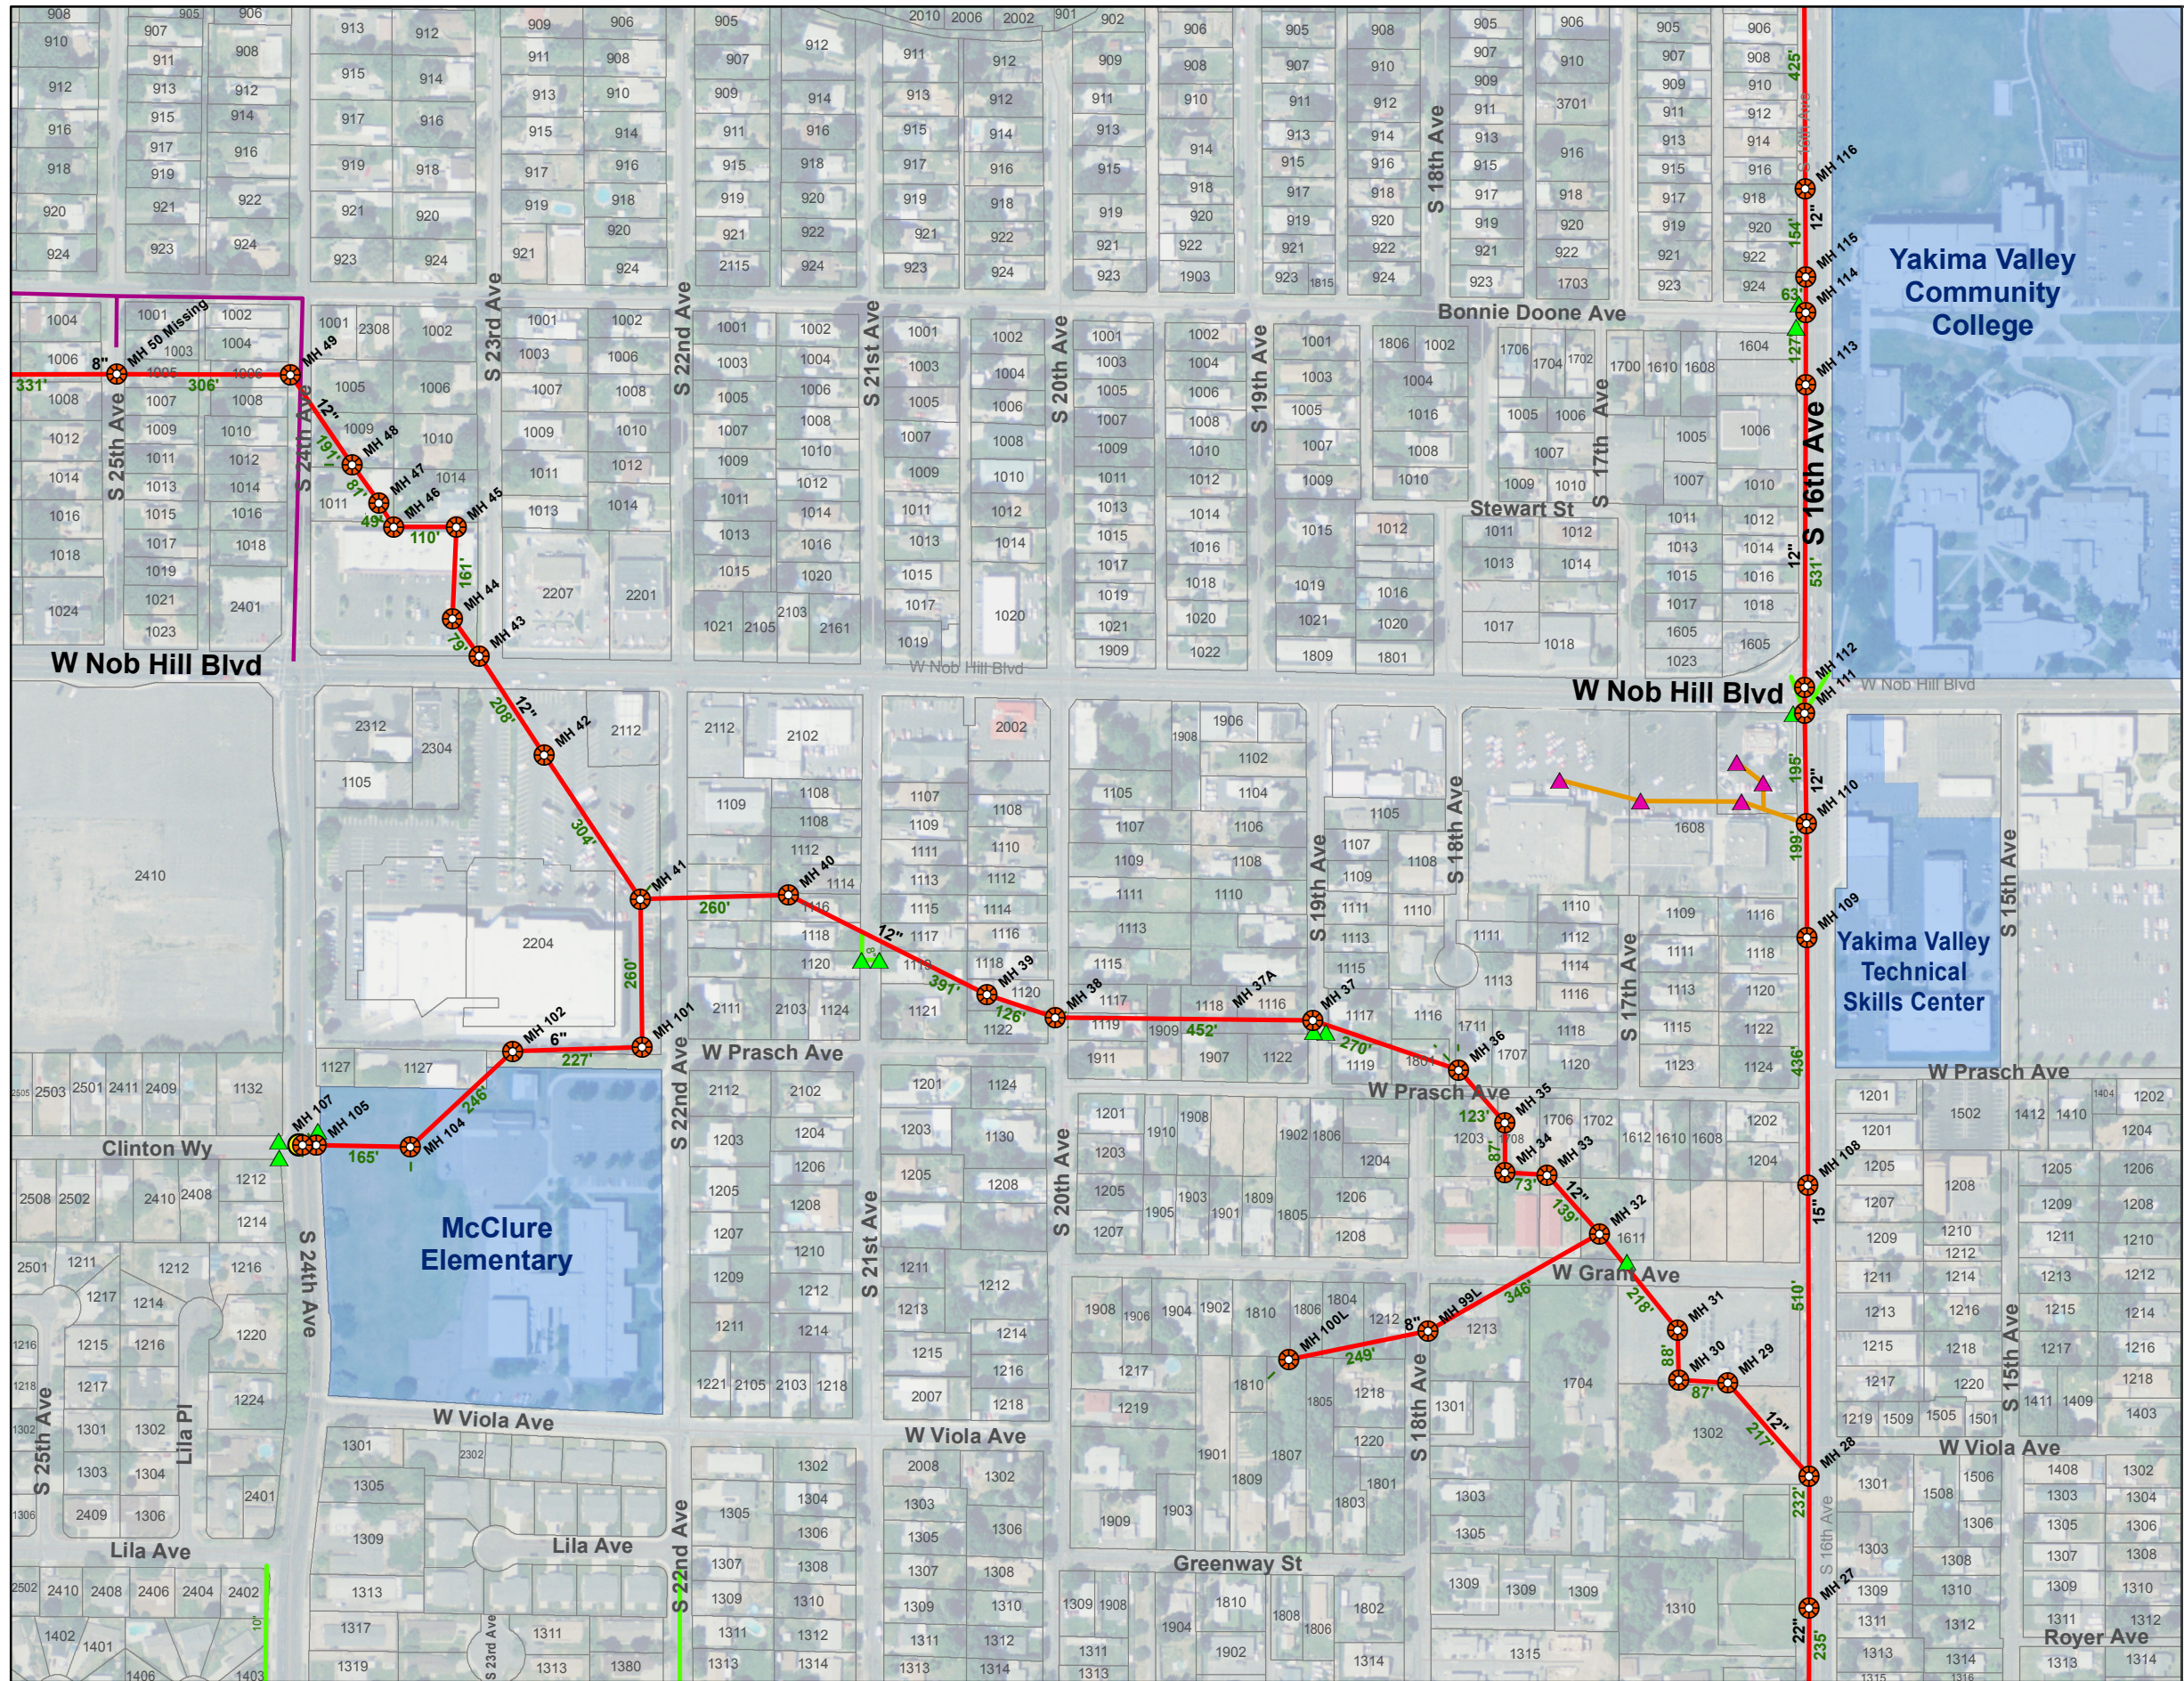

**YAKIMA COUNTY
DID ATLAS**
**Drainage Improvement
District #4**
Grid: C1


- | | |
|------------------------|--------------------------|
| Manhole | Priv Catch Basin |
| Priv Ditch to Ditch | Priv Roof Drain |
| Irrig TW Pipe to Ditch | Irrig Standpipe |
| Pipe to Ditch | Drywell |
| Ditch to Pipe | Outfall |
| CoY MH | Priv SanSew |
| Priv MH | Pos Priv Wastewater |
| Catch Basin | Priv SanSew Disconnected |
| DID Ditch | Private Ditch |
| DID Pipe | Unknown Pipe |
| Stormwater Pipe | City-Yakima SD Receive |
| Private Pipe | Hospitals/Clinics |
| | Police Stations |
| | Fire Stations |

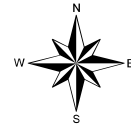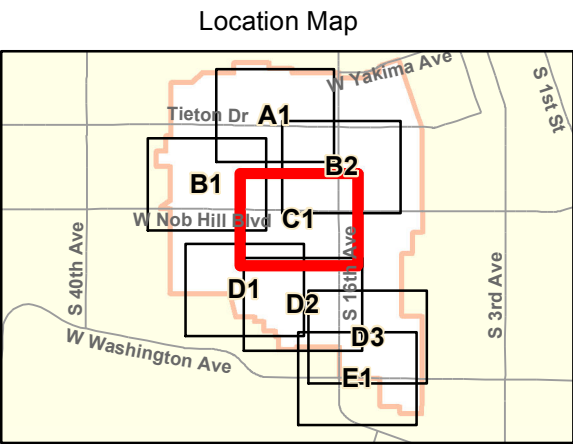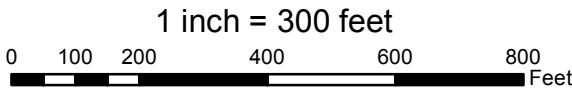


Copyright(C) 2012 Yakima County
This map was derived from several databases.
The County cannot accept responsibility for any
errors. Therefore, there are no warranties for
this product

Grid: D1


- 1 inch = 300 feet

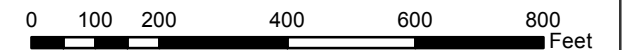

Location Map



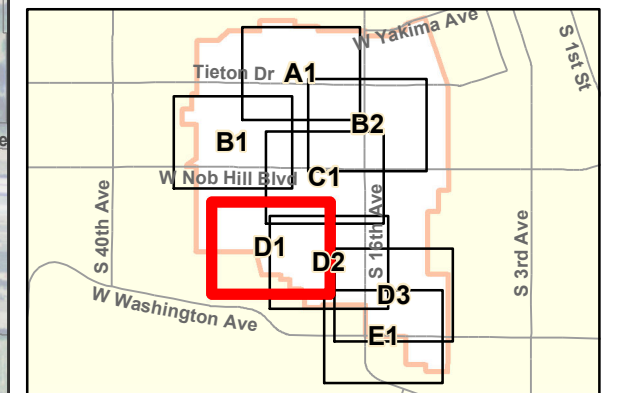


Copyright(C) 2012 Yakima County
This map was derived from several databases.
The County cannot accept responsibility for any
errors. Therefore, there are no warranties for
this product

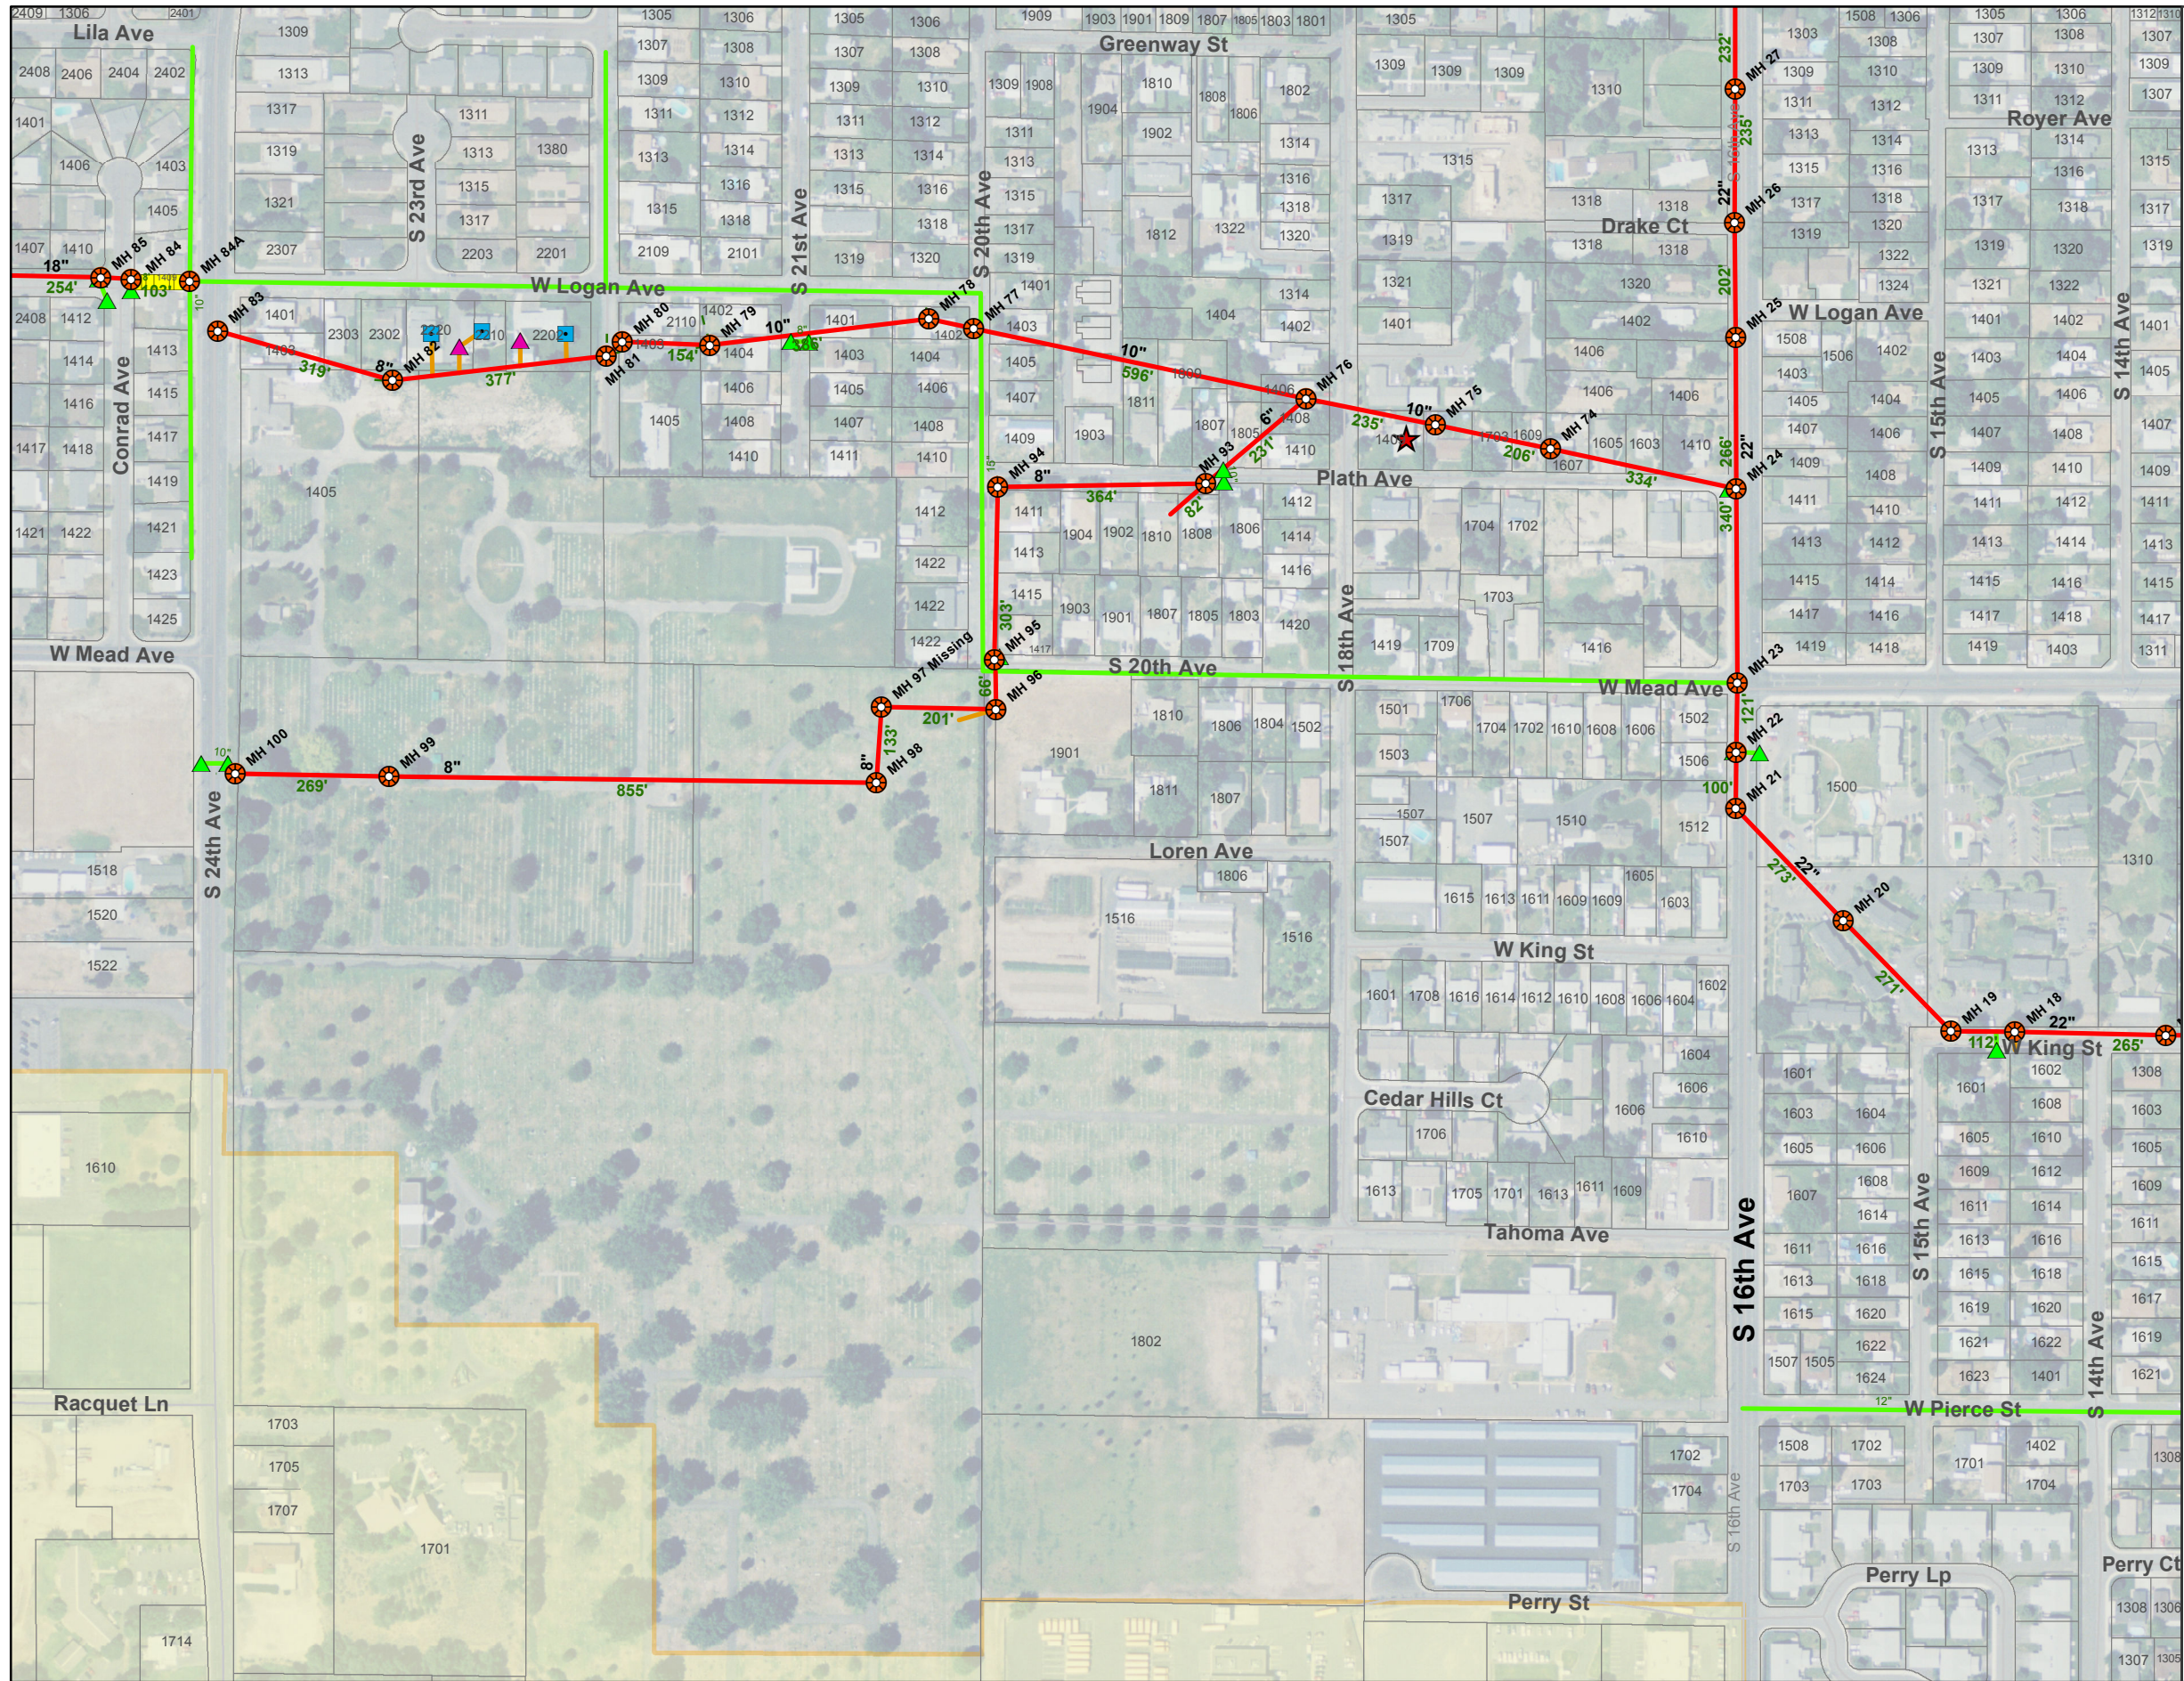

**YAKIMA COUNTY
DID ATLAS**
**Drainage Improvement
District #4**
Grid: D2

- | | |
|------------------------|--------------------------|
| Manhole | Priv Catch Basin |
| Priv Ditch to Ditch | Priv Roof Drain |
| Irrig TW Pipe to Ditch | Irrig Standpipe |
| Pipe to Ditch | Drywell |
| Ditch to Pipe | Outfall |
| CoY MH | Priv SanSew |
| Priv MH | Pos Priv Wastewater |
| Catch Basin | Priv SanSew Disconnected |
| DID Ditch | Private Ditch |
| DID Pipe | Unknown Pipe |
| Stormwater Pipe | City-Yakima SD Receive |
| Private Pipe | Hospitals/Clinics |
| | Police Stations |
| | Fire Stations |

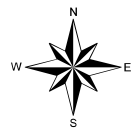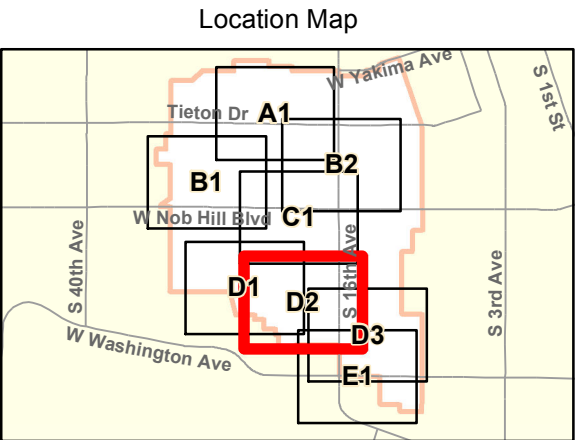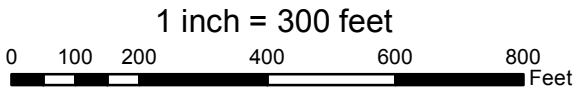


Copyright(C) 2012 Yakima County
This map was derived from several databases.
The County cannot accept responsibility for any
errors. Therefore, there are no warranties for
this product


Grid: D3

- | | | | |
|---|------------------------|---|--------------------------|
|  | Manhole |  | Priv Catch Basin |
|  | Priv Ditch to Ditch |  | Priv Roof Drain |
|  | Irrig TW Pipe to Ditch |  | Irrig Standpipe |
|  | Pipe to Ditch |  | Drywell |
|  | Ditch to Pipe |  | Outfall |
|  | CoY MH |  | Priv SanSew |
|  | Priv MH |  | Pos Priv Wastewater |
|  | Catch Basin |  | Priv SanSew Disconnected |
|  | DID Ditch |  | Private Ditch |
|  | DID Pipe |  | Unknown Pipe |
|  | Stormwater Pipe |  | City-Yakima SD Receive |
|  | Private Pipe |  | Hospitals/Clinics |
| | |  | Police Stations |
| | |  | Fire Stations |

1 inch = 300 feet

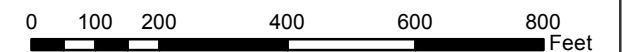

Location Map


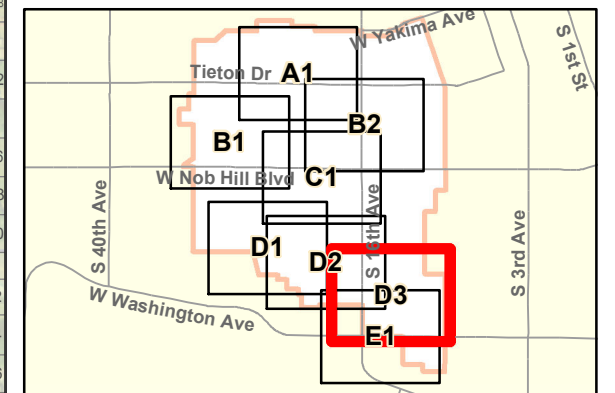


Copyright(C) 2012 Yakima County
This map was derived from several databases.
The County cannot accept responsibility for any
errors. Therefore, there are no warranties for
this product

YAKIMA COUNTY DID ATLAS

Drainage Improvement District #13


INDEX

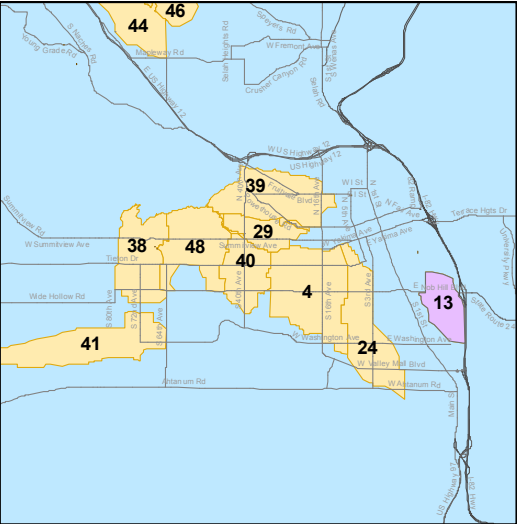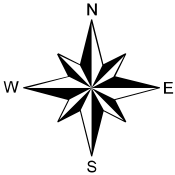

Location Map



Copyright(C) 2012 Yakima County
This map was derived from several databases.
The County cannot accept responsibility for any
errors. Therefore, there are no warranties for
this product

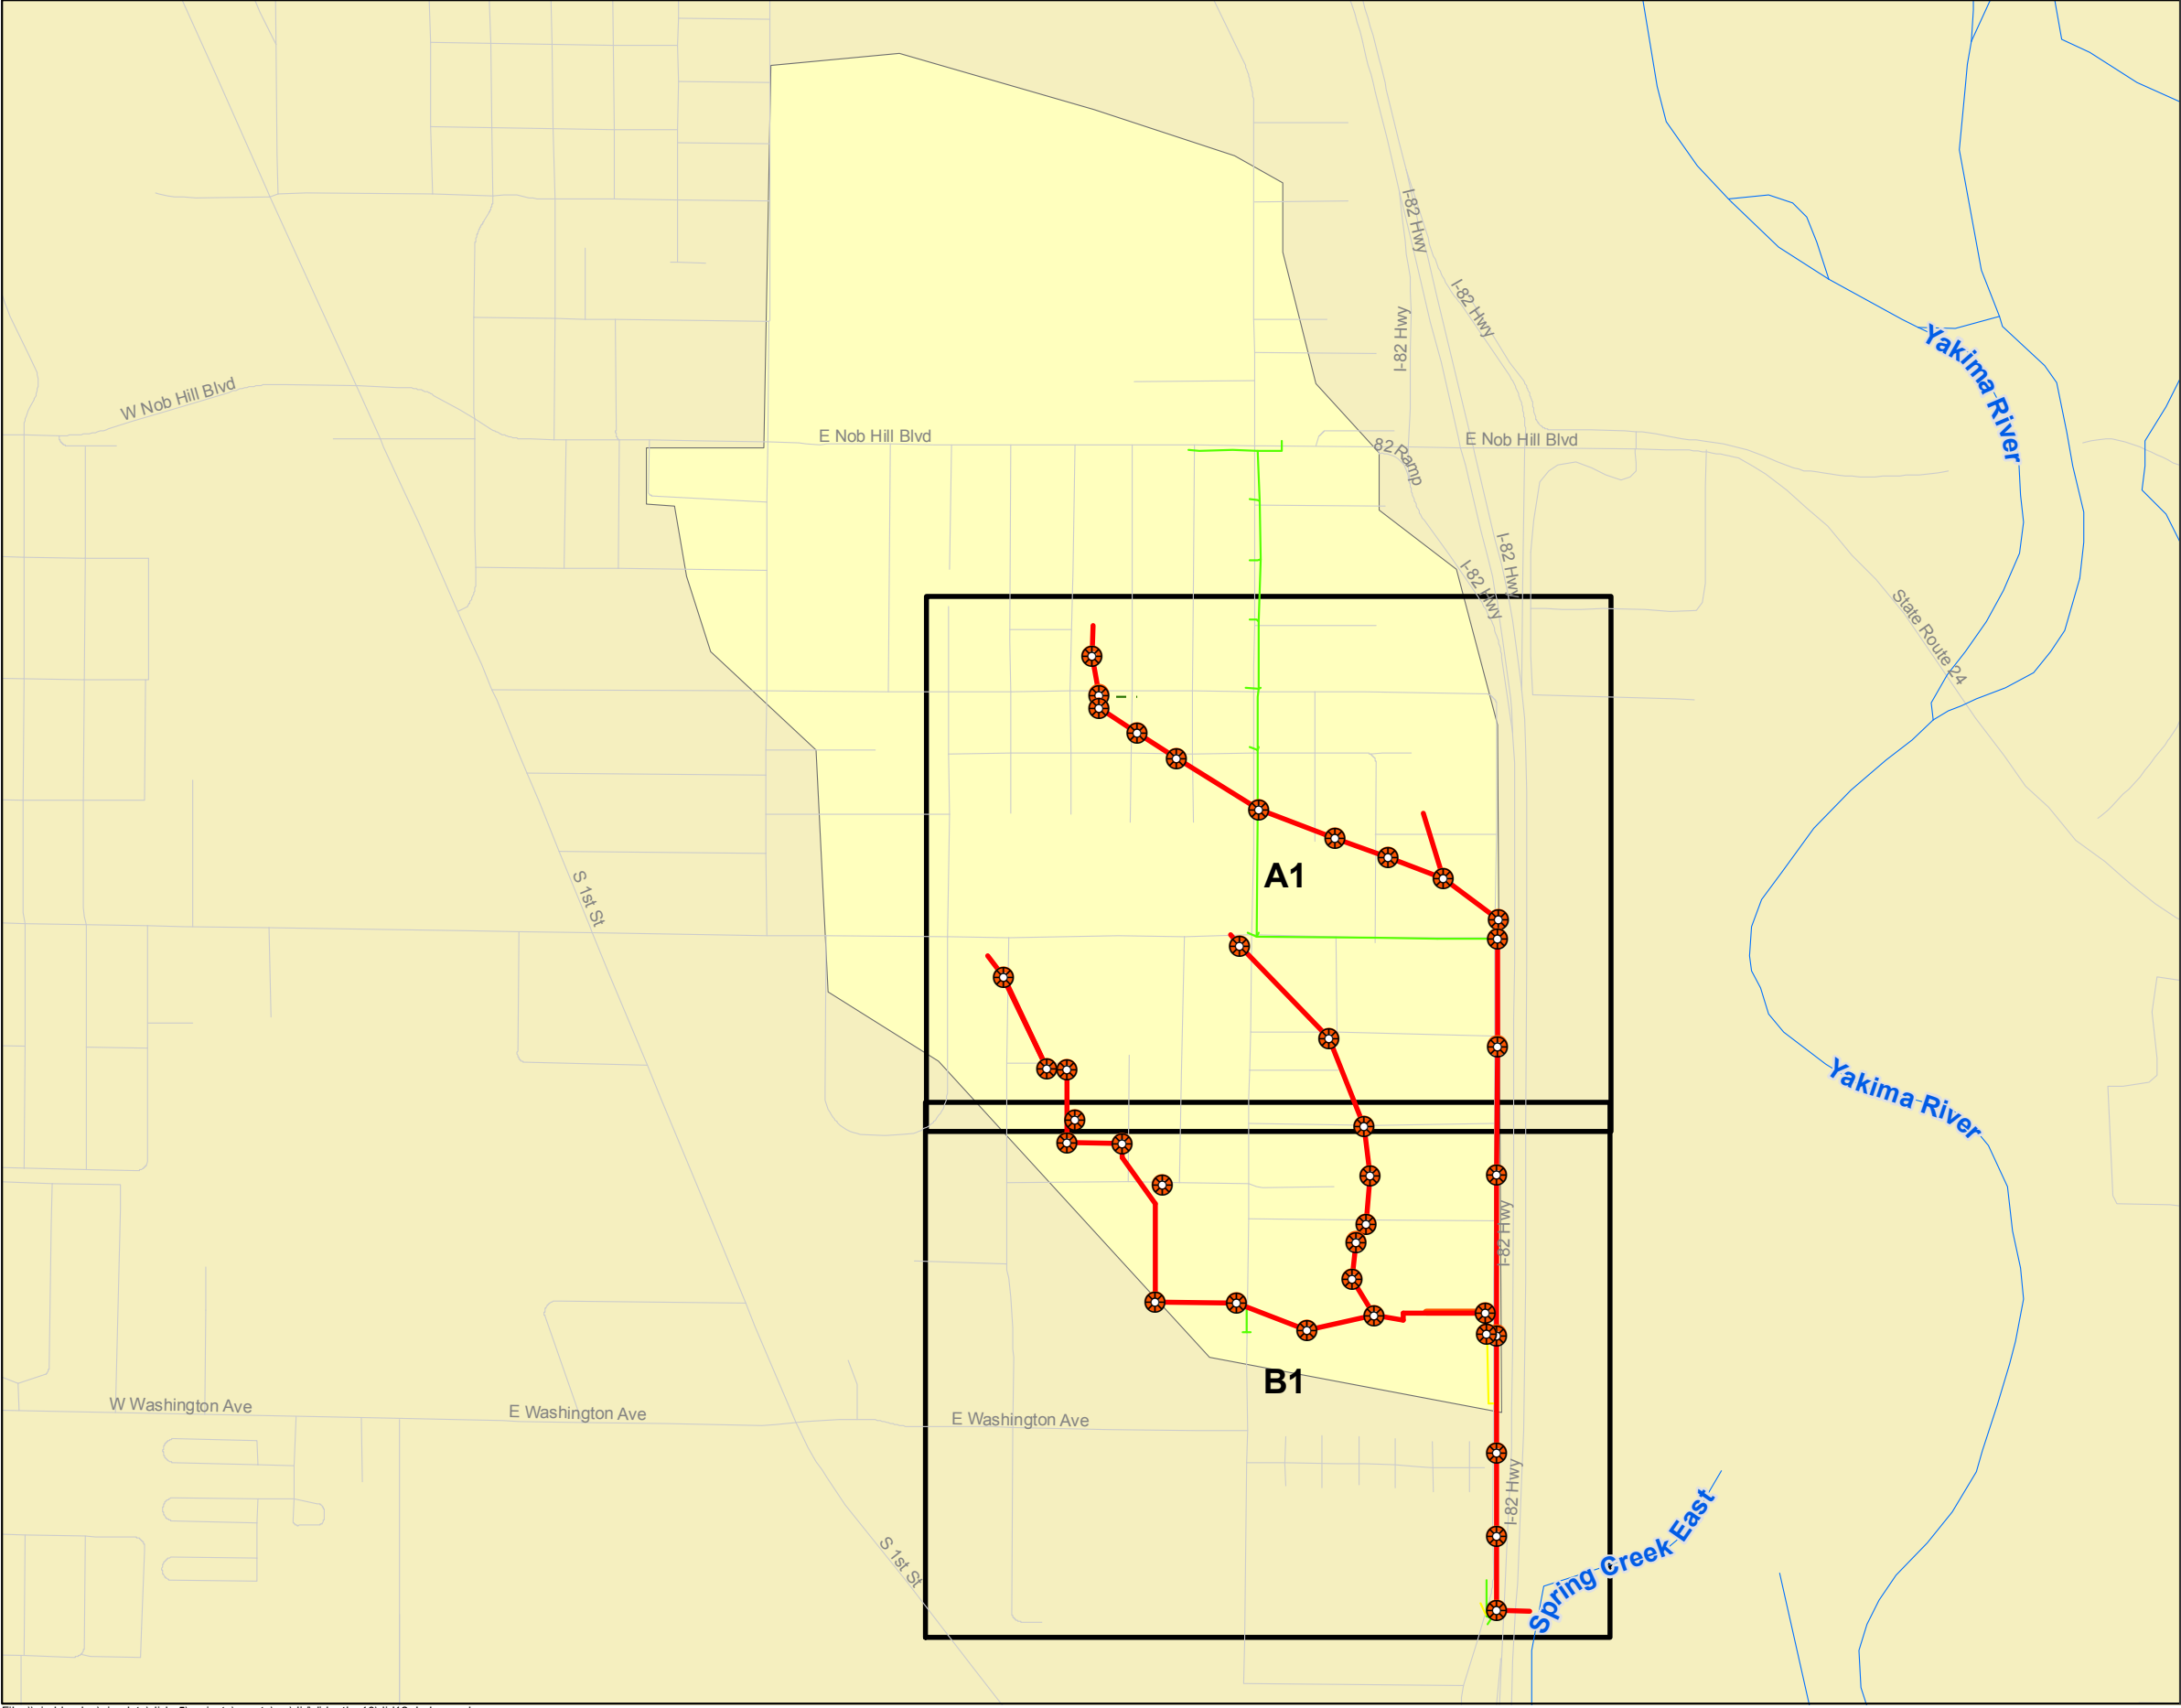

YAKIMA COUNTY DID ATLAS


Drainage Improvement District #13

Grid: A1


- | | |
|------------------------|--------------------------|
| Manhole | Priv Catch Basin |
| Priv Ditch to Ditch | Priv Roof Drain |
| Irrig TW Pipe to Ditch | Irrig Standpipe |
| Pipe to Ditch | Drywell |
| Ditch to Pipe | Outfall |
| CoY MH | Priv SanSew |
| Priv MH | Pos Priv Wastewater |
| Catch Basin | Priv SanSew Disconnected |
| DID Ditch | Private Ditch |
| DID Pipe | Unknown Pipe |
| Stormwater Pipe | City-Yakima SD Receive |
| Private Pipe | Hospitals/Clinics |
| | Police Stations |
| | Fire Stations |

1 inch = 300 feet


0 100 200 400 600 800 Feet

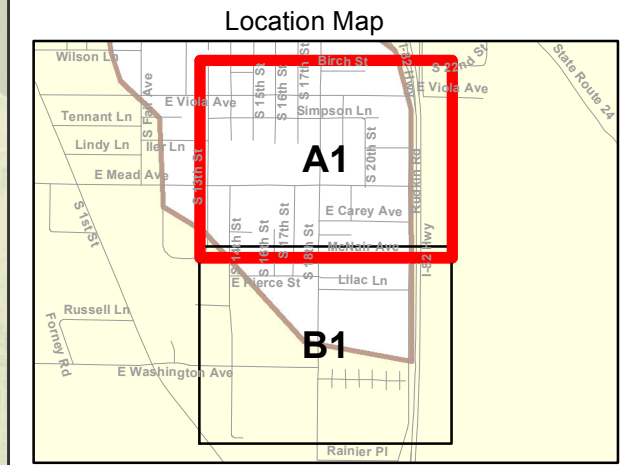

Copyright(C) 2012 Yakima County
This map was derived from several databases.
The County cannot accept responsibility for any
errors. Therefore, there are no warranties for
this product

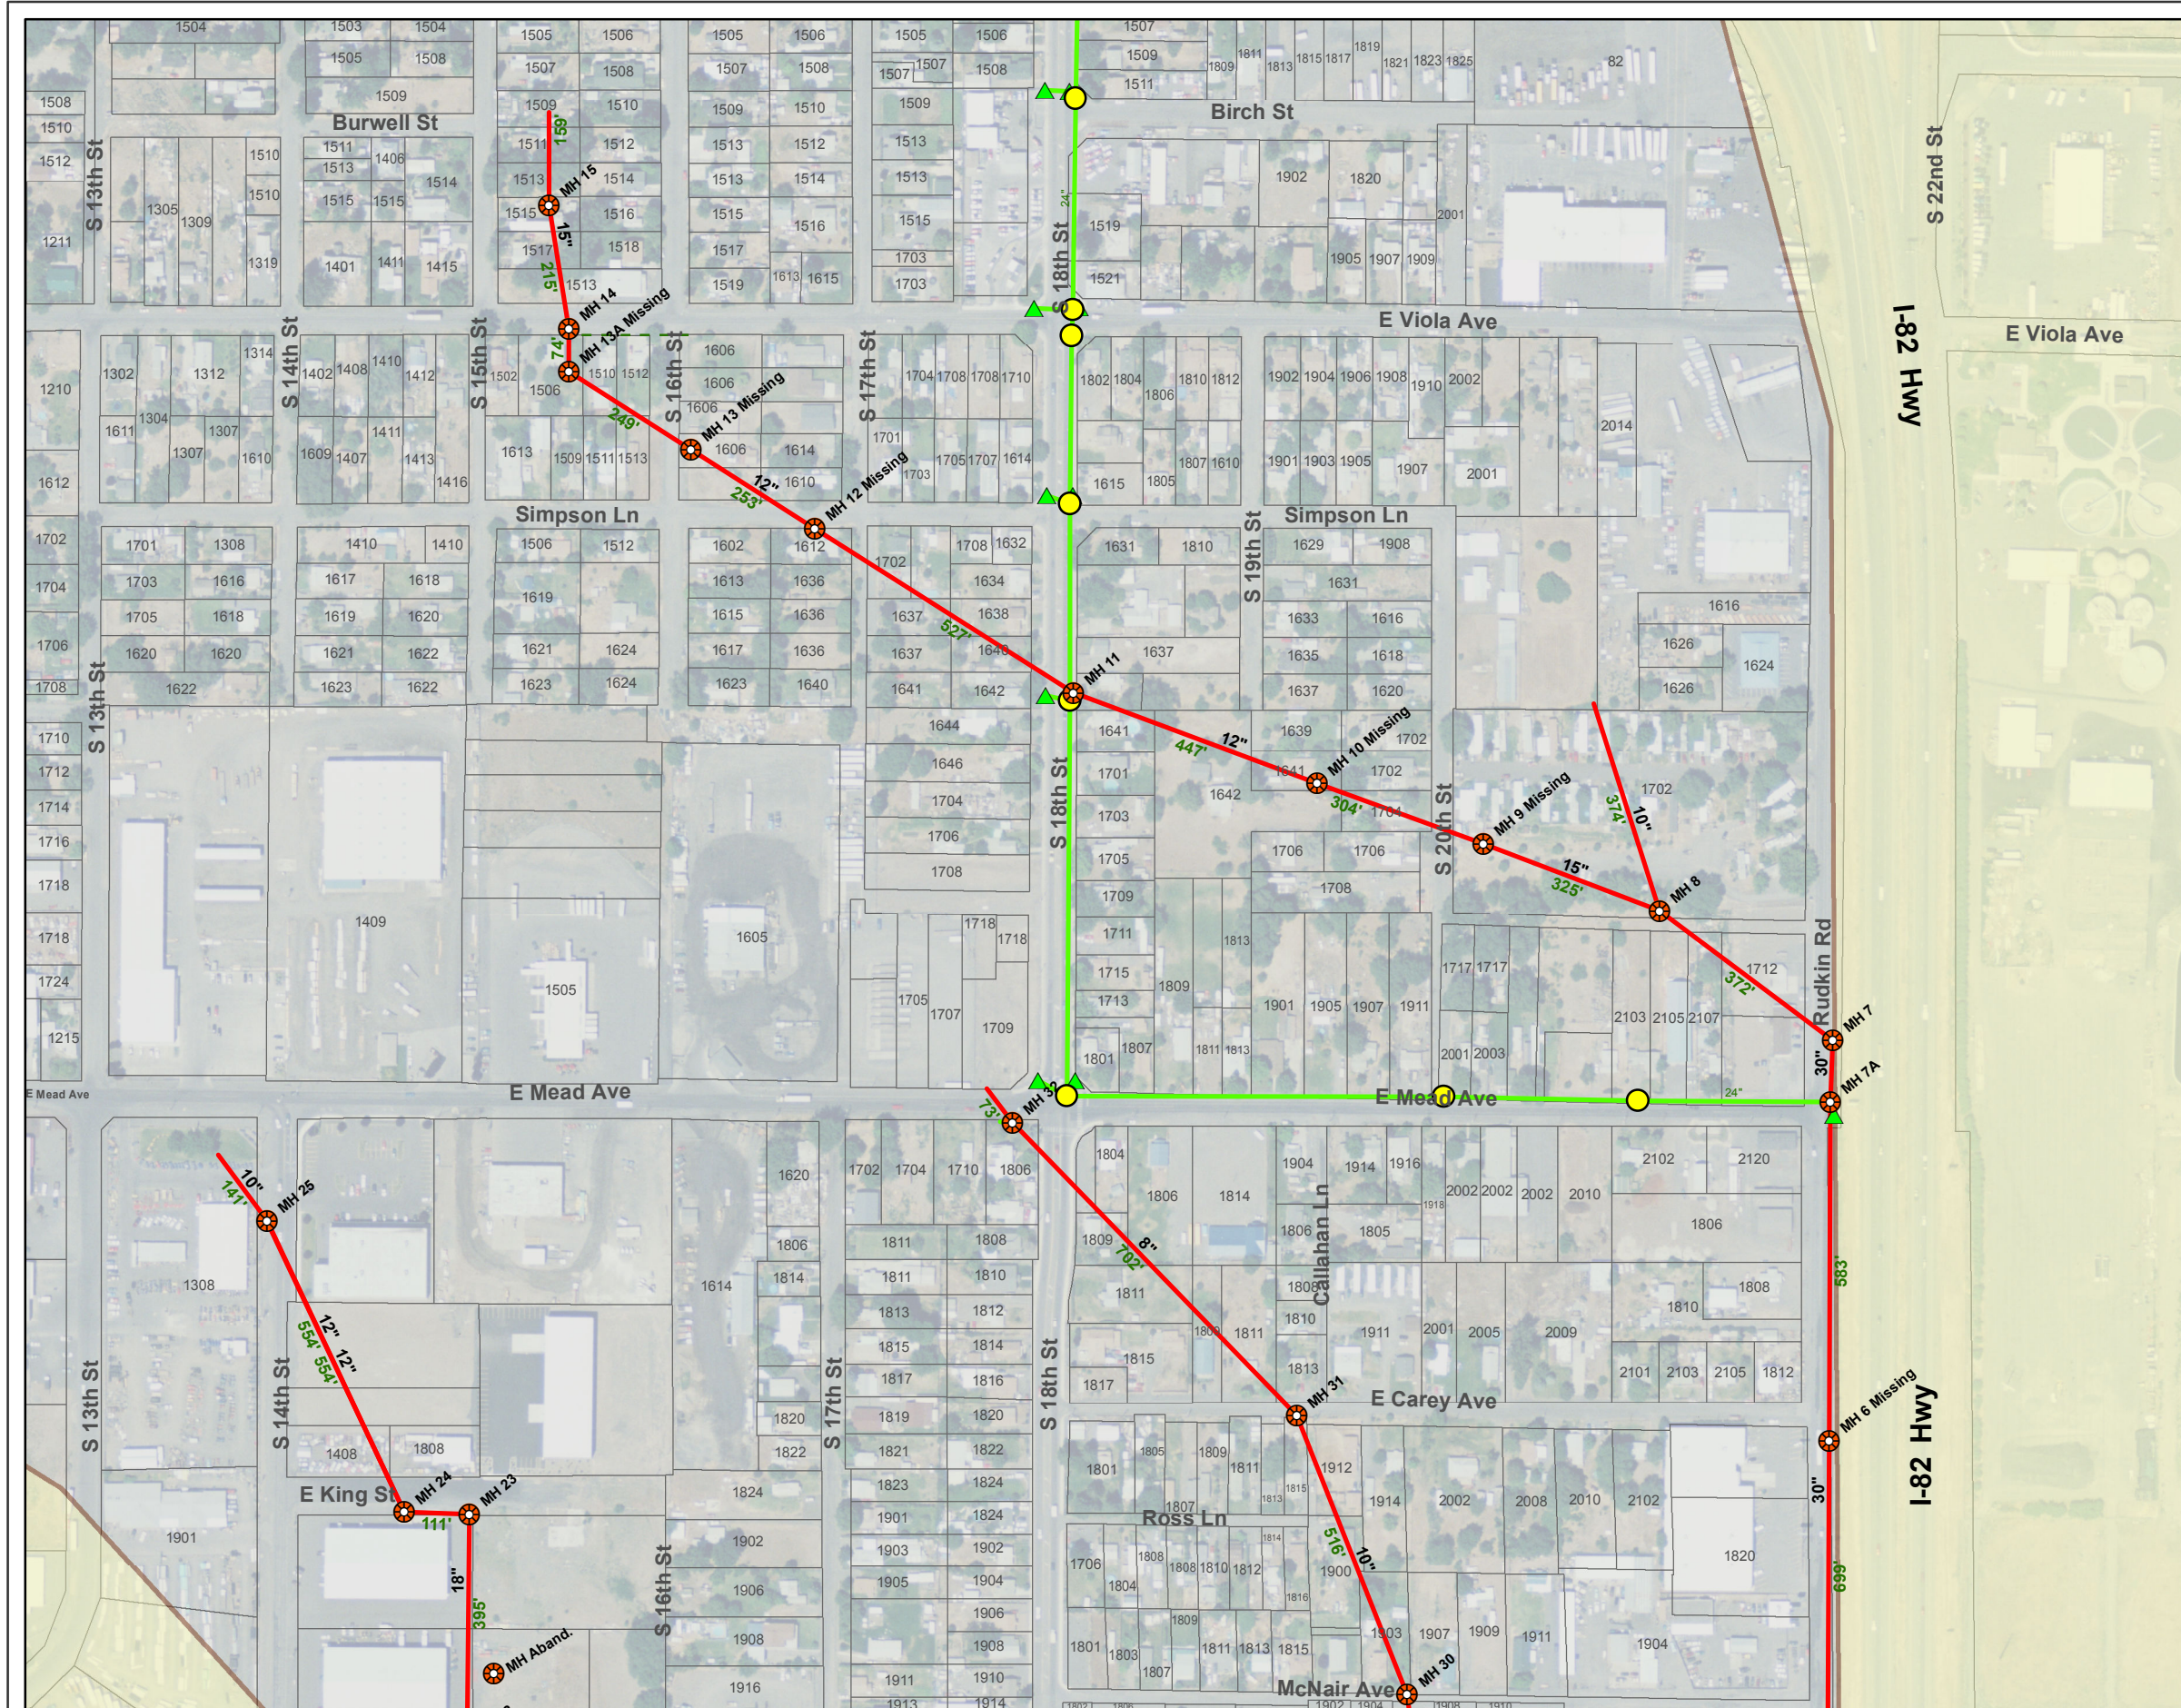

File: \\gis-bluedog\gis_data\disk_5\projects\county\pw\did\atlas10\mxd\did13_mapbook.mxd

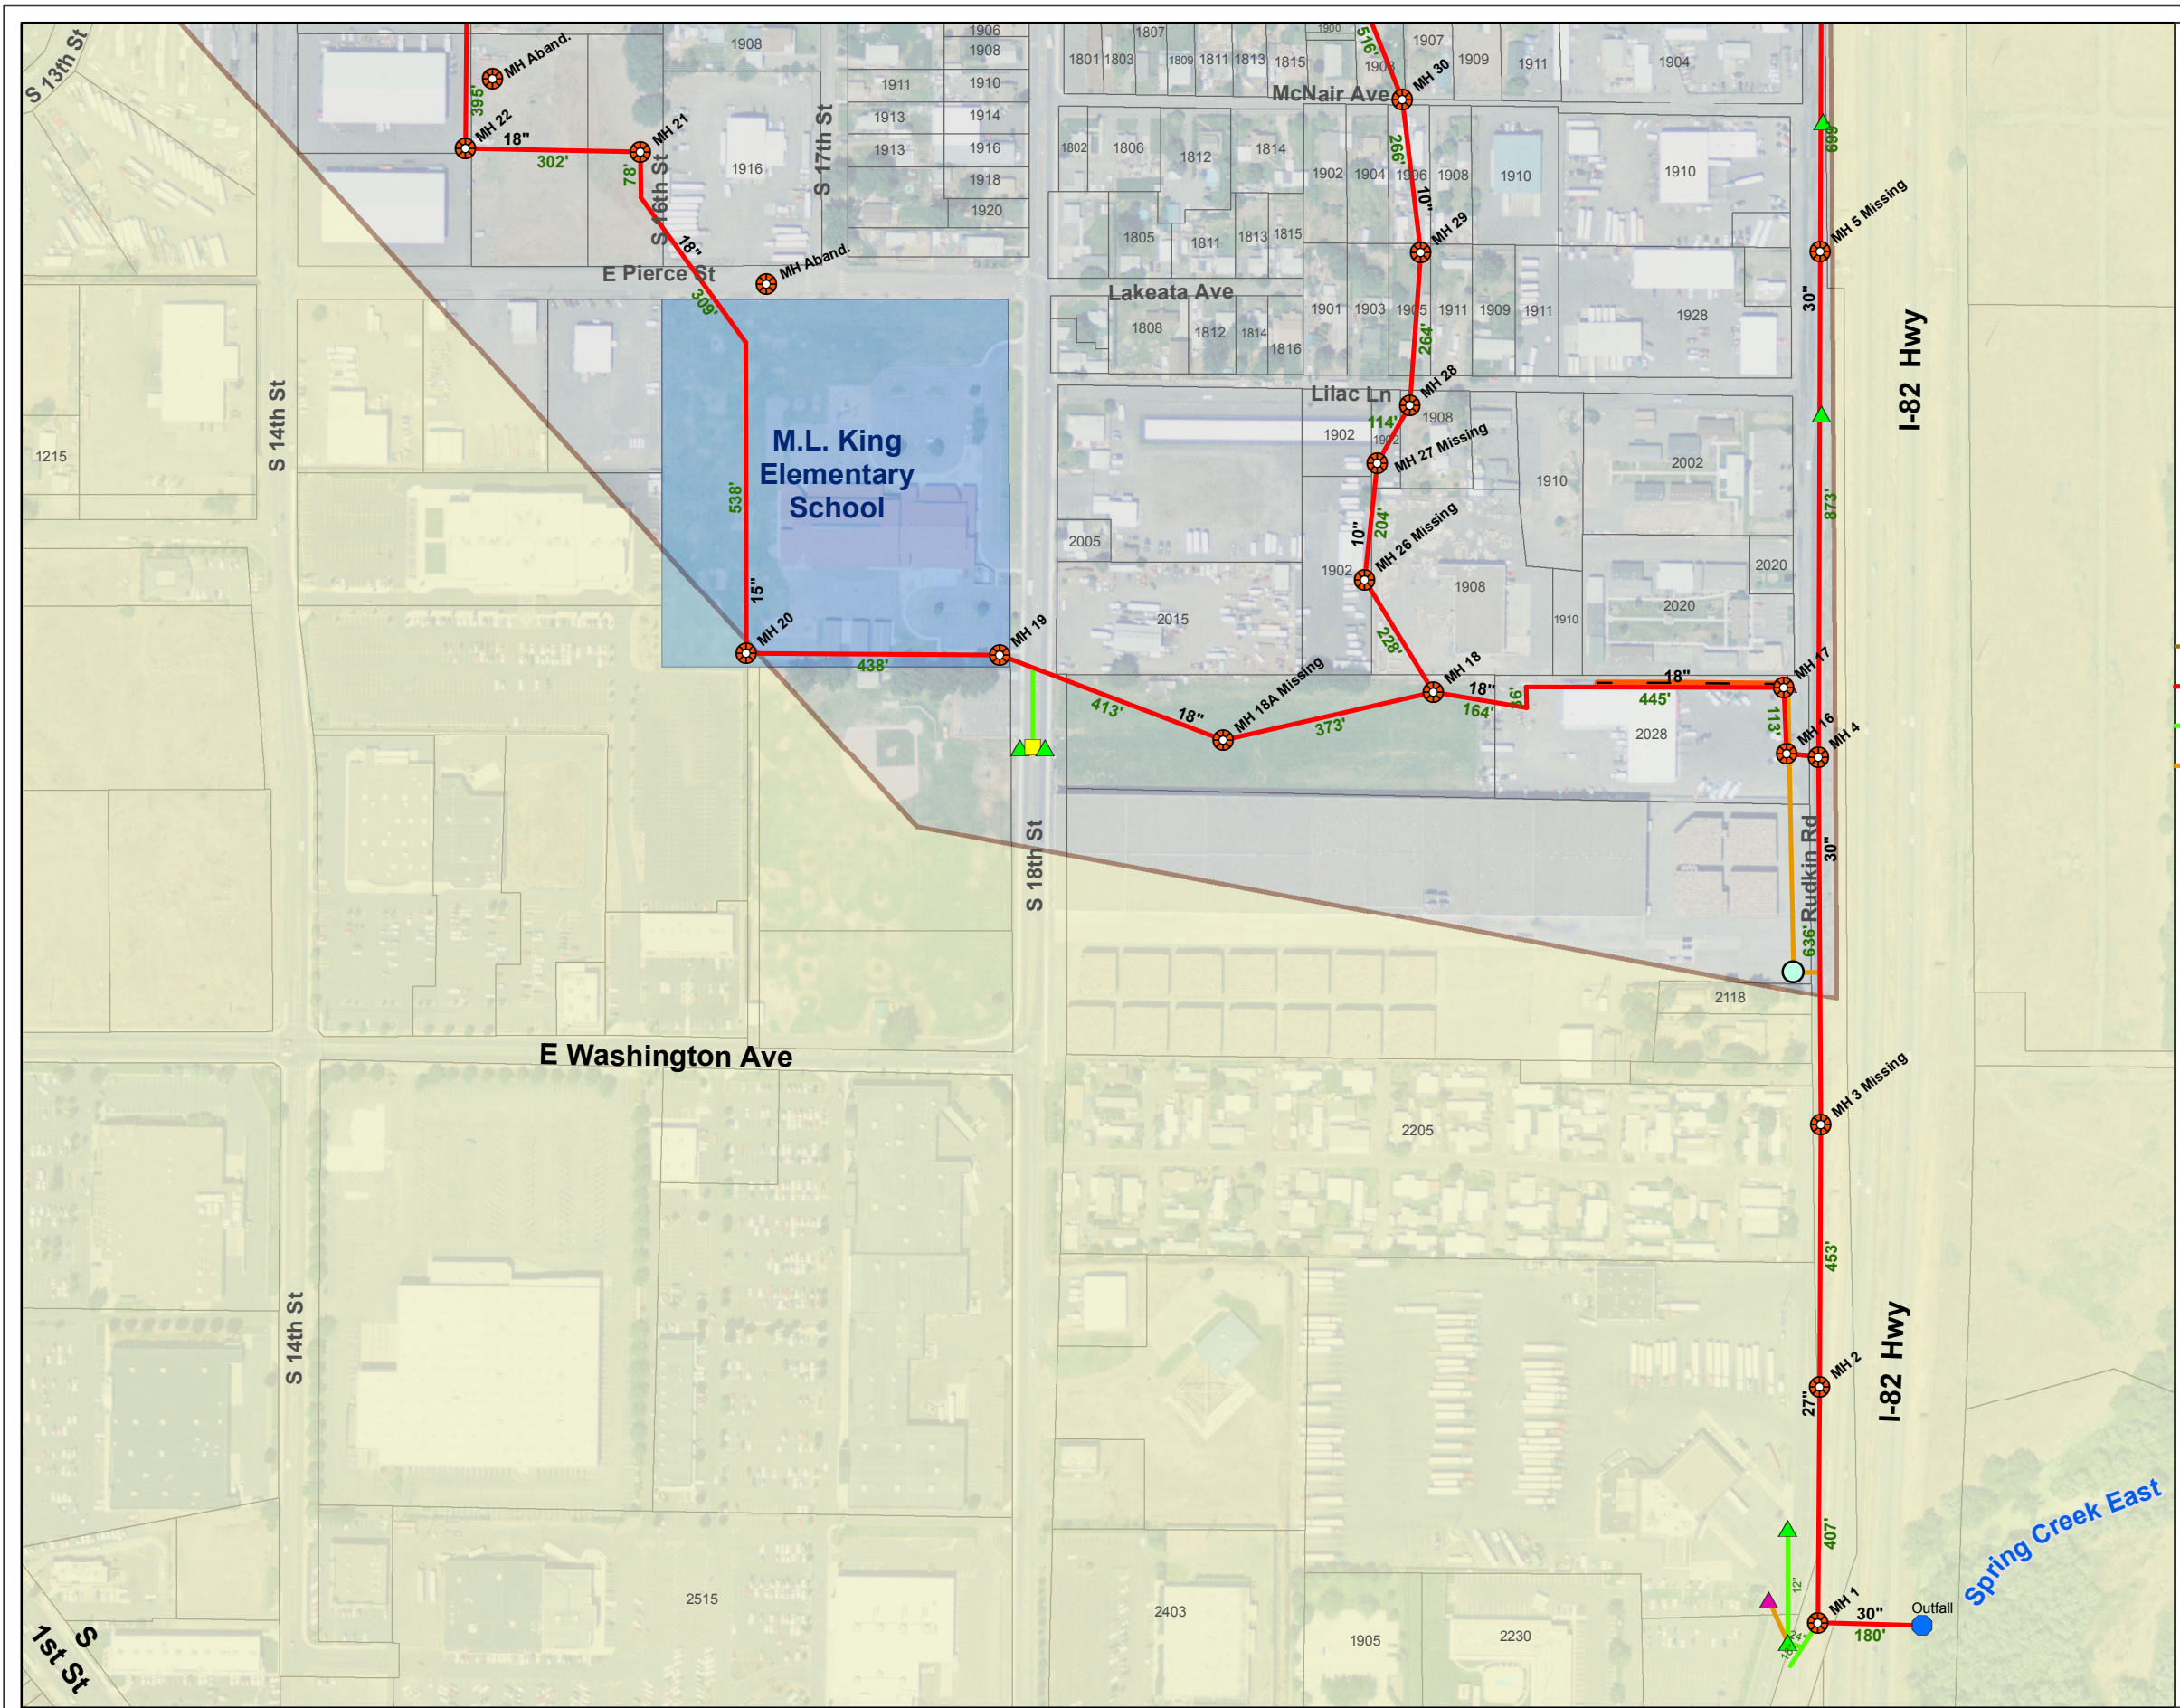


YAKIMA COUNTY DID ATLAS

Drainage Improvement District #13


Grid: B1

- | | |
|------------------------|--------------------------|
| Manhole | Priv Catch Basin |
| Priv Ditch to Ditch | Priv Roof Drain |
| Irrig TW Pipe to Ditch | Irrig Standpipe |
| Pipe to Ditch | Drywell |
| Ditch to Pipe | Outfall |
| CoY MH | Priv SanSew |
| Priv MH | Pos Priv Wastewater |
| Catch Basin | Priv SanSew Disconnected |
| DID Ditch | Private Ditch |
| DID Pipe | Unknown Pipe |
| Stormwater Pipe | City-Yakima SD Receive |
| Private Pipe | Hospitals/Clinics |
| | Police Stations |
| | Fire Stations |


1 inch = 300 feet

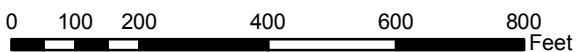

Location Map

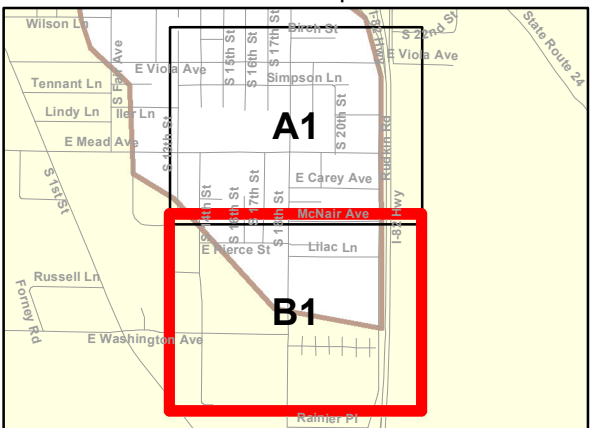



Copyright(C) 2012 Yakima County
This map was derived from several databases.
The County cannot accept responsibility for any
errors. Therefore, there are no warranties for
this product

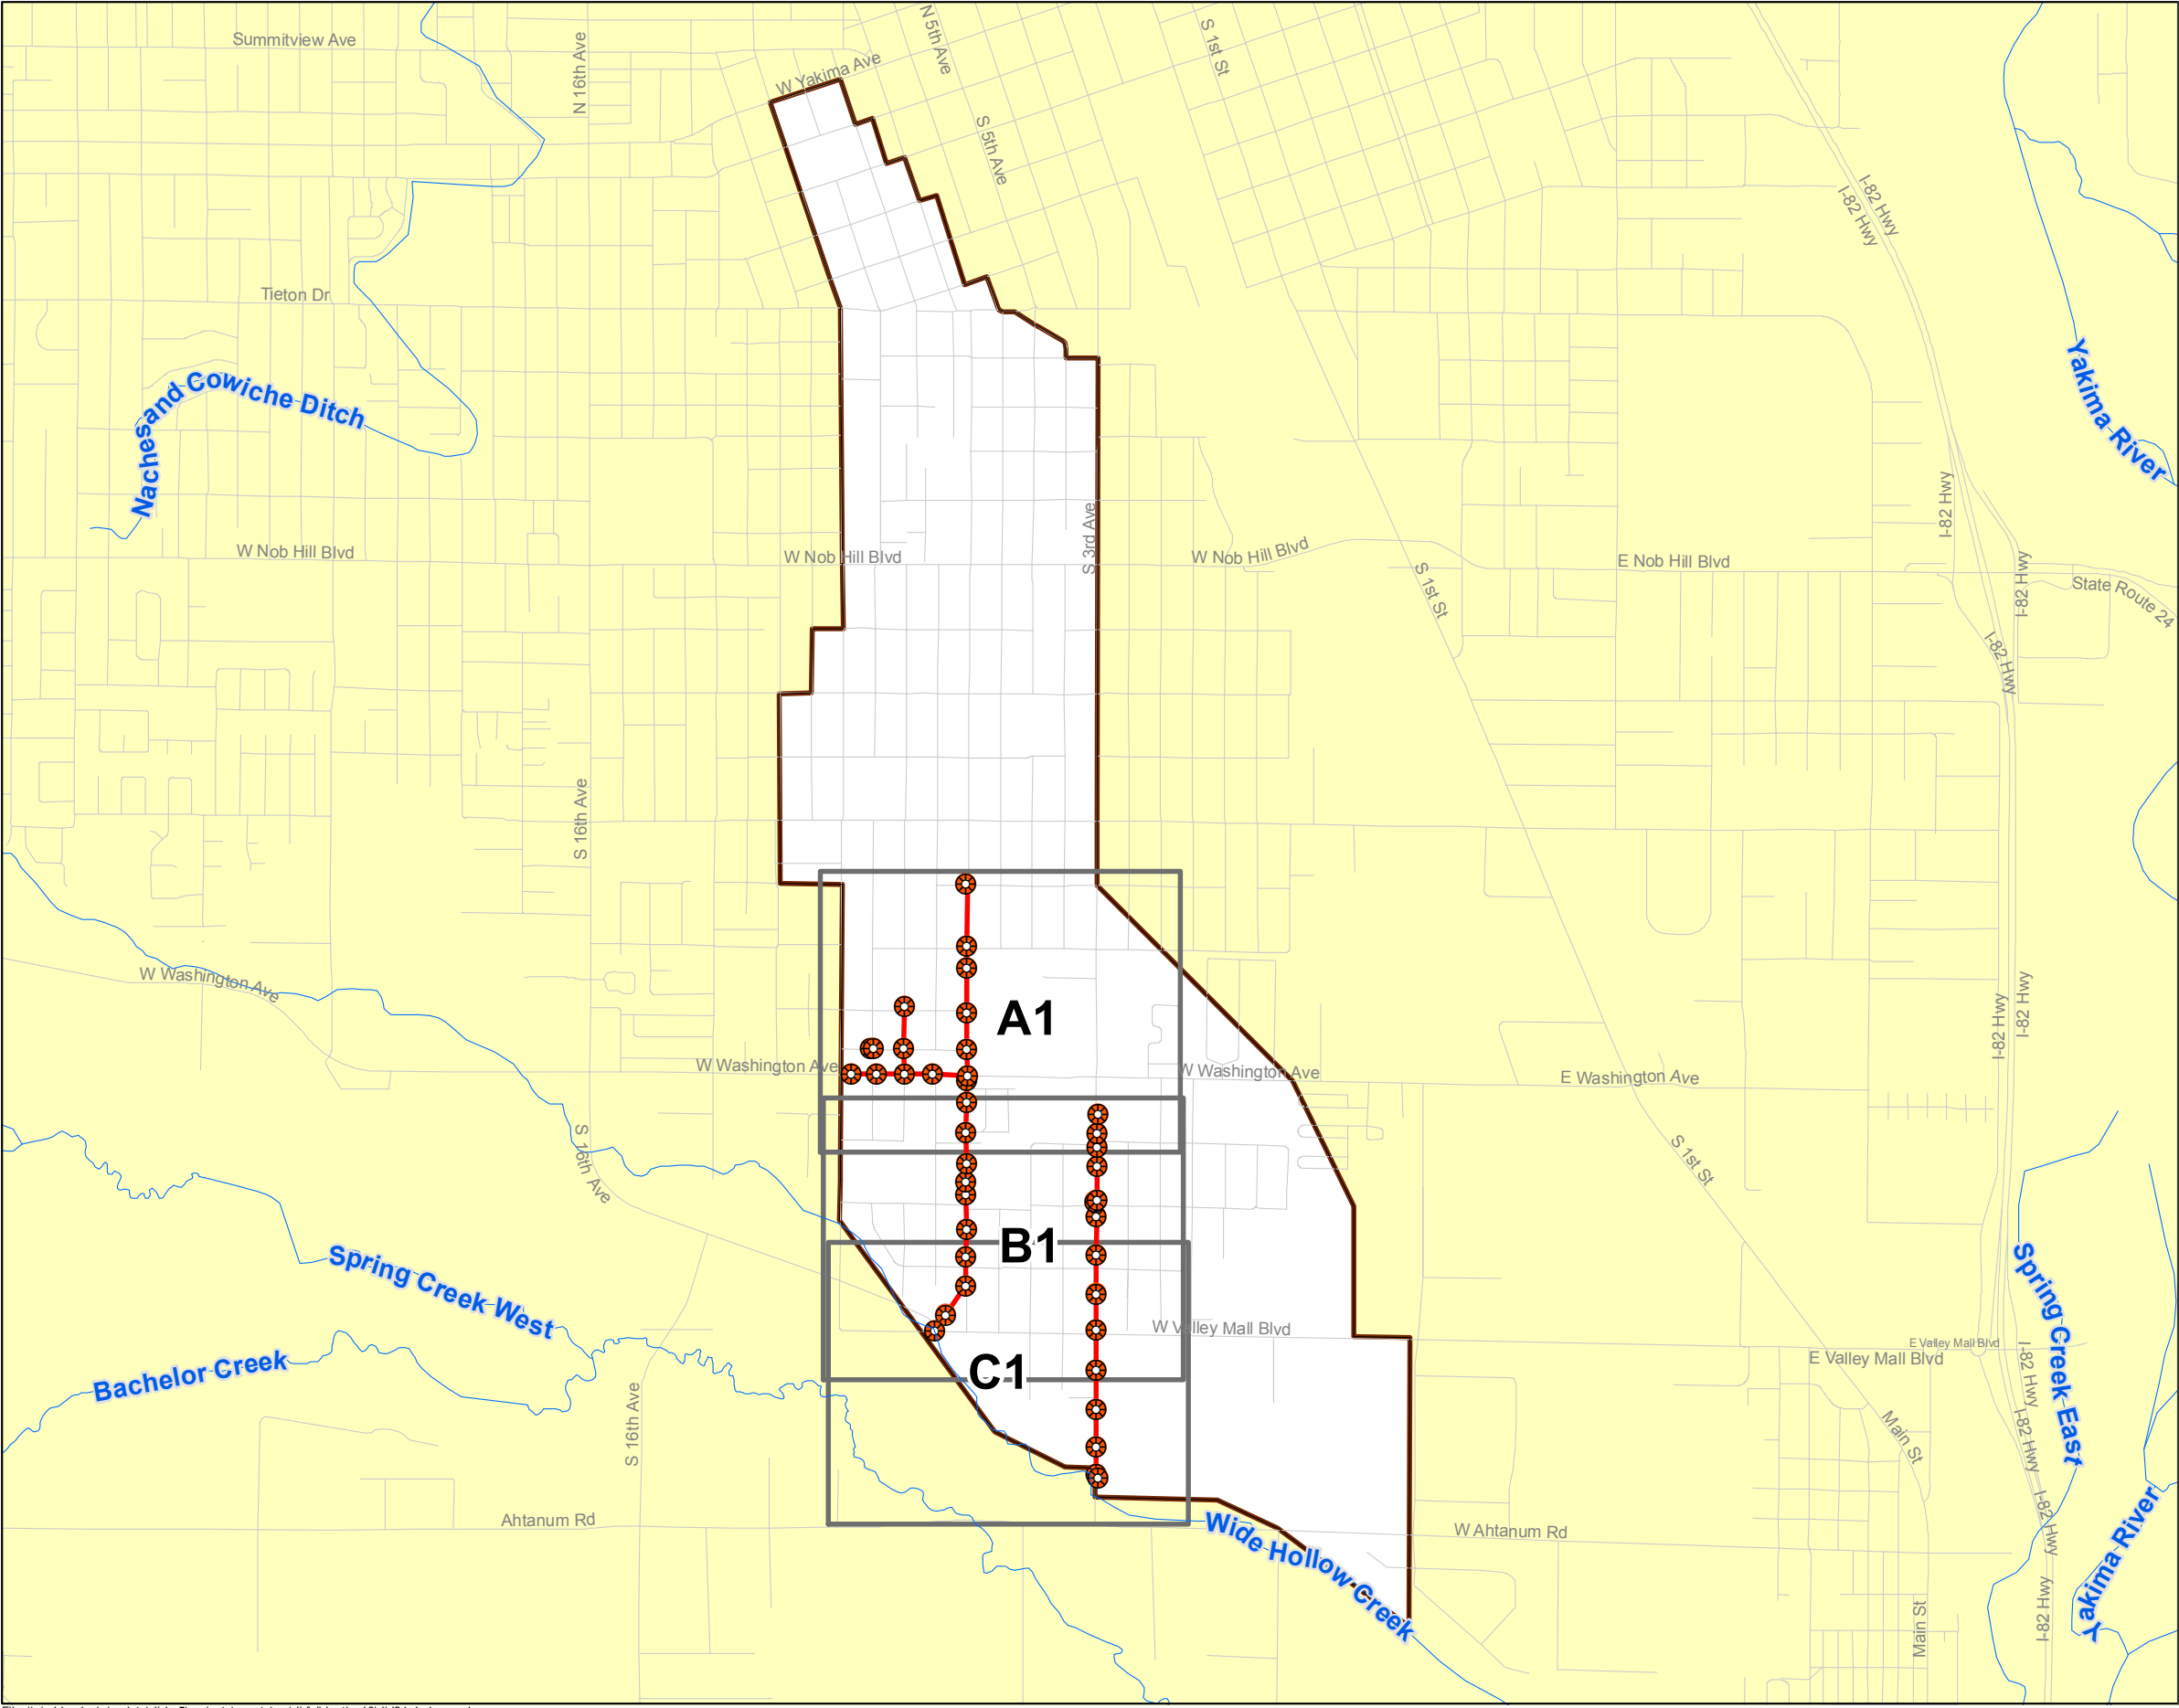

YAKIMA COUNTY DID ATLAS

Drainage Improvement District #24

INDEX

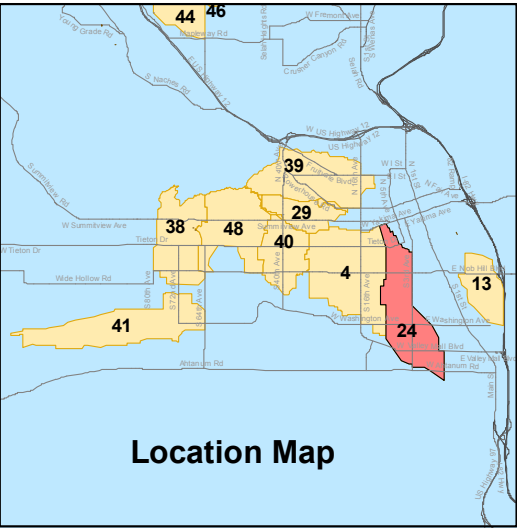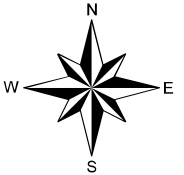


Copyright(C) 2012 Yakima County
This map was derived from several databases.
The County cannot accept responsibility for any
errors. Therefore, there are no warranties for
this product


Grid: A1

-  DID Ditch  Private Ditch
 DID Pipe  Unknown Pipe
 Stormwater Pipe  City-Yakima SD Receive
 Private Pipe  Hospitals/Clinics
  Police Stations
  Fire Stations

1 inch = 300 feet

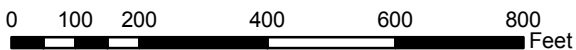

Location Map

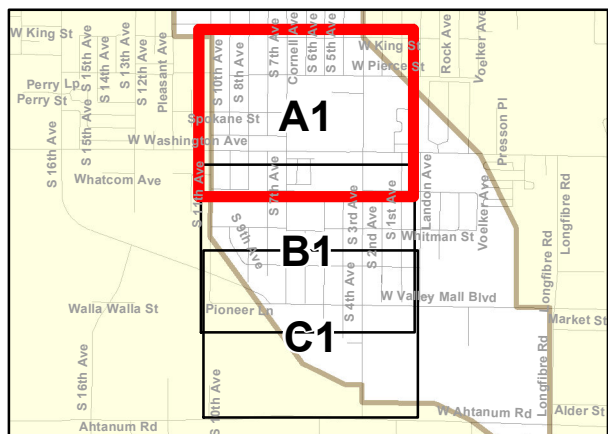

Copyright(C) 2012 Yakima County
This map was derived from several databases.
The County cannot accept responsibility for any
errors. Therefore, there are no warranties for
this product


YAKIMA COUNTY DID ATLAS

Drainage Improvement District #24


Grid: B1

- | | | | |
|--|------------------------|--|--------------------------|
| | Manhole | | Priv Catch Basin |
| | Priv Ditch to Ditch | | Priv Roof Drain |
| | Irrig TW Pipe to Ditch | | Irrig Standpipe |
| | Pipe to Ditch | | Drywell |
| | Ditch to Pipe | | Outfall |
| | CoY MH | | Priv SanSew |
| | Priv MH | | Pos Priv Wastewater |
| | Catch Basin | | Priv SanSew Disconnected |
| | DID Ditch | | Private Ditch |
| | DID Pipe | | Unknown Pipe |
| | Stormwater Pipe | | City-Yakima SD Receive |
| | Private Pipe | | Hospitals/Clinics |
| | | | Police Stations |
| | | | Fire Stations |


1 inch = 300 feet

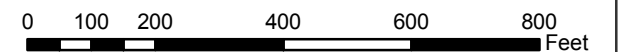


Location Map

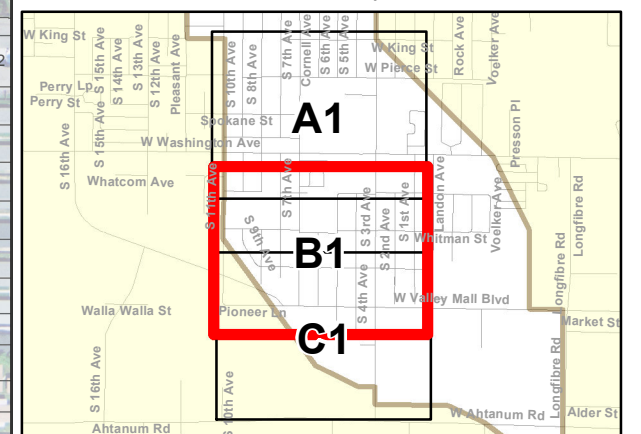

Copyright(C) 2012 Yakima County
This map was derived from several databases.
The County cannot accept responsibility for any
errors. Therefore, there are no warranties for
this product

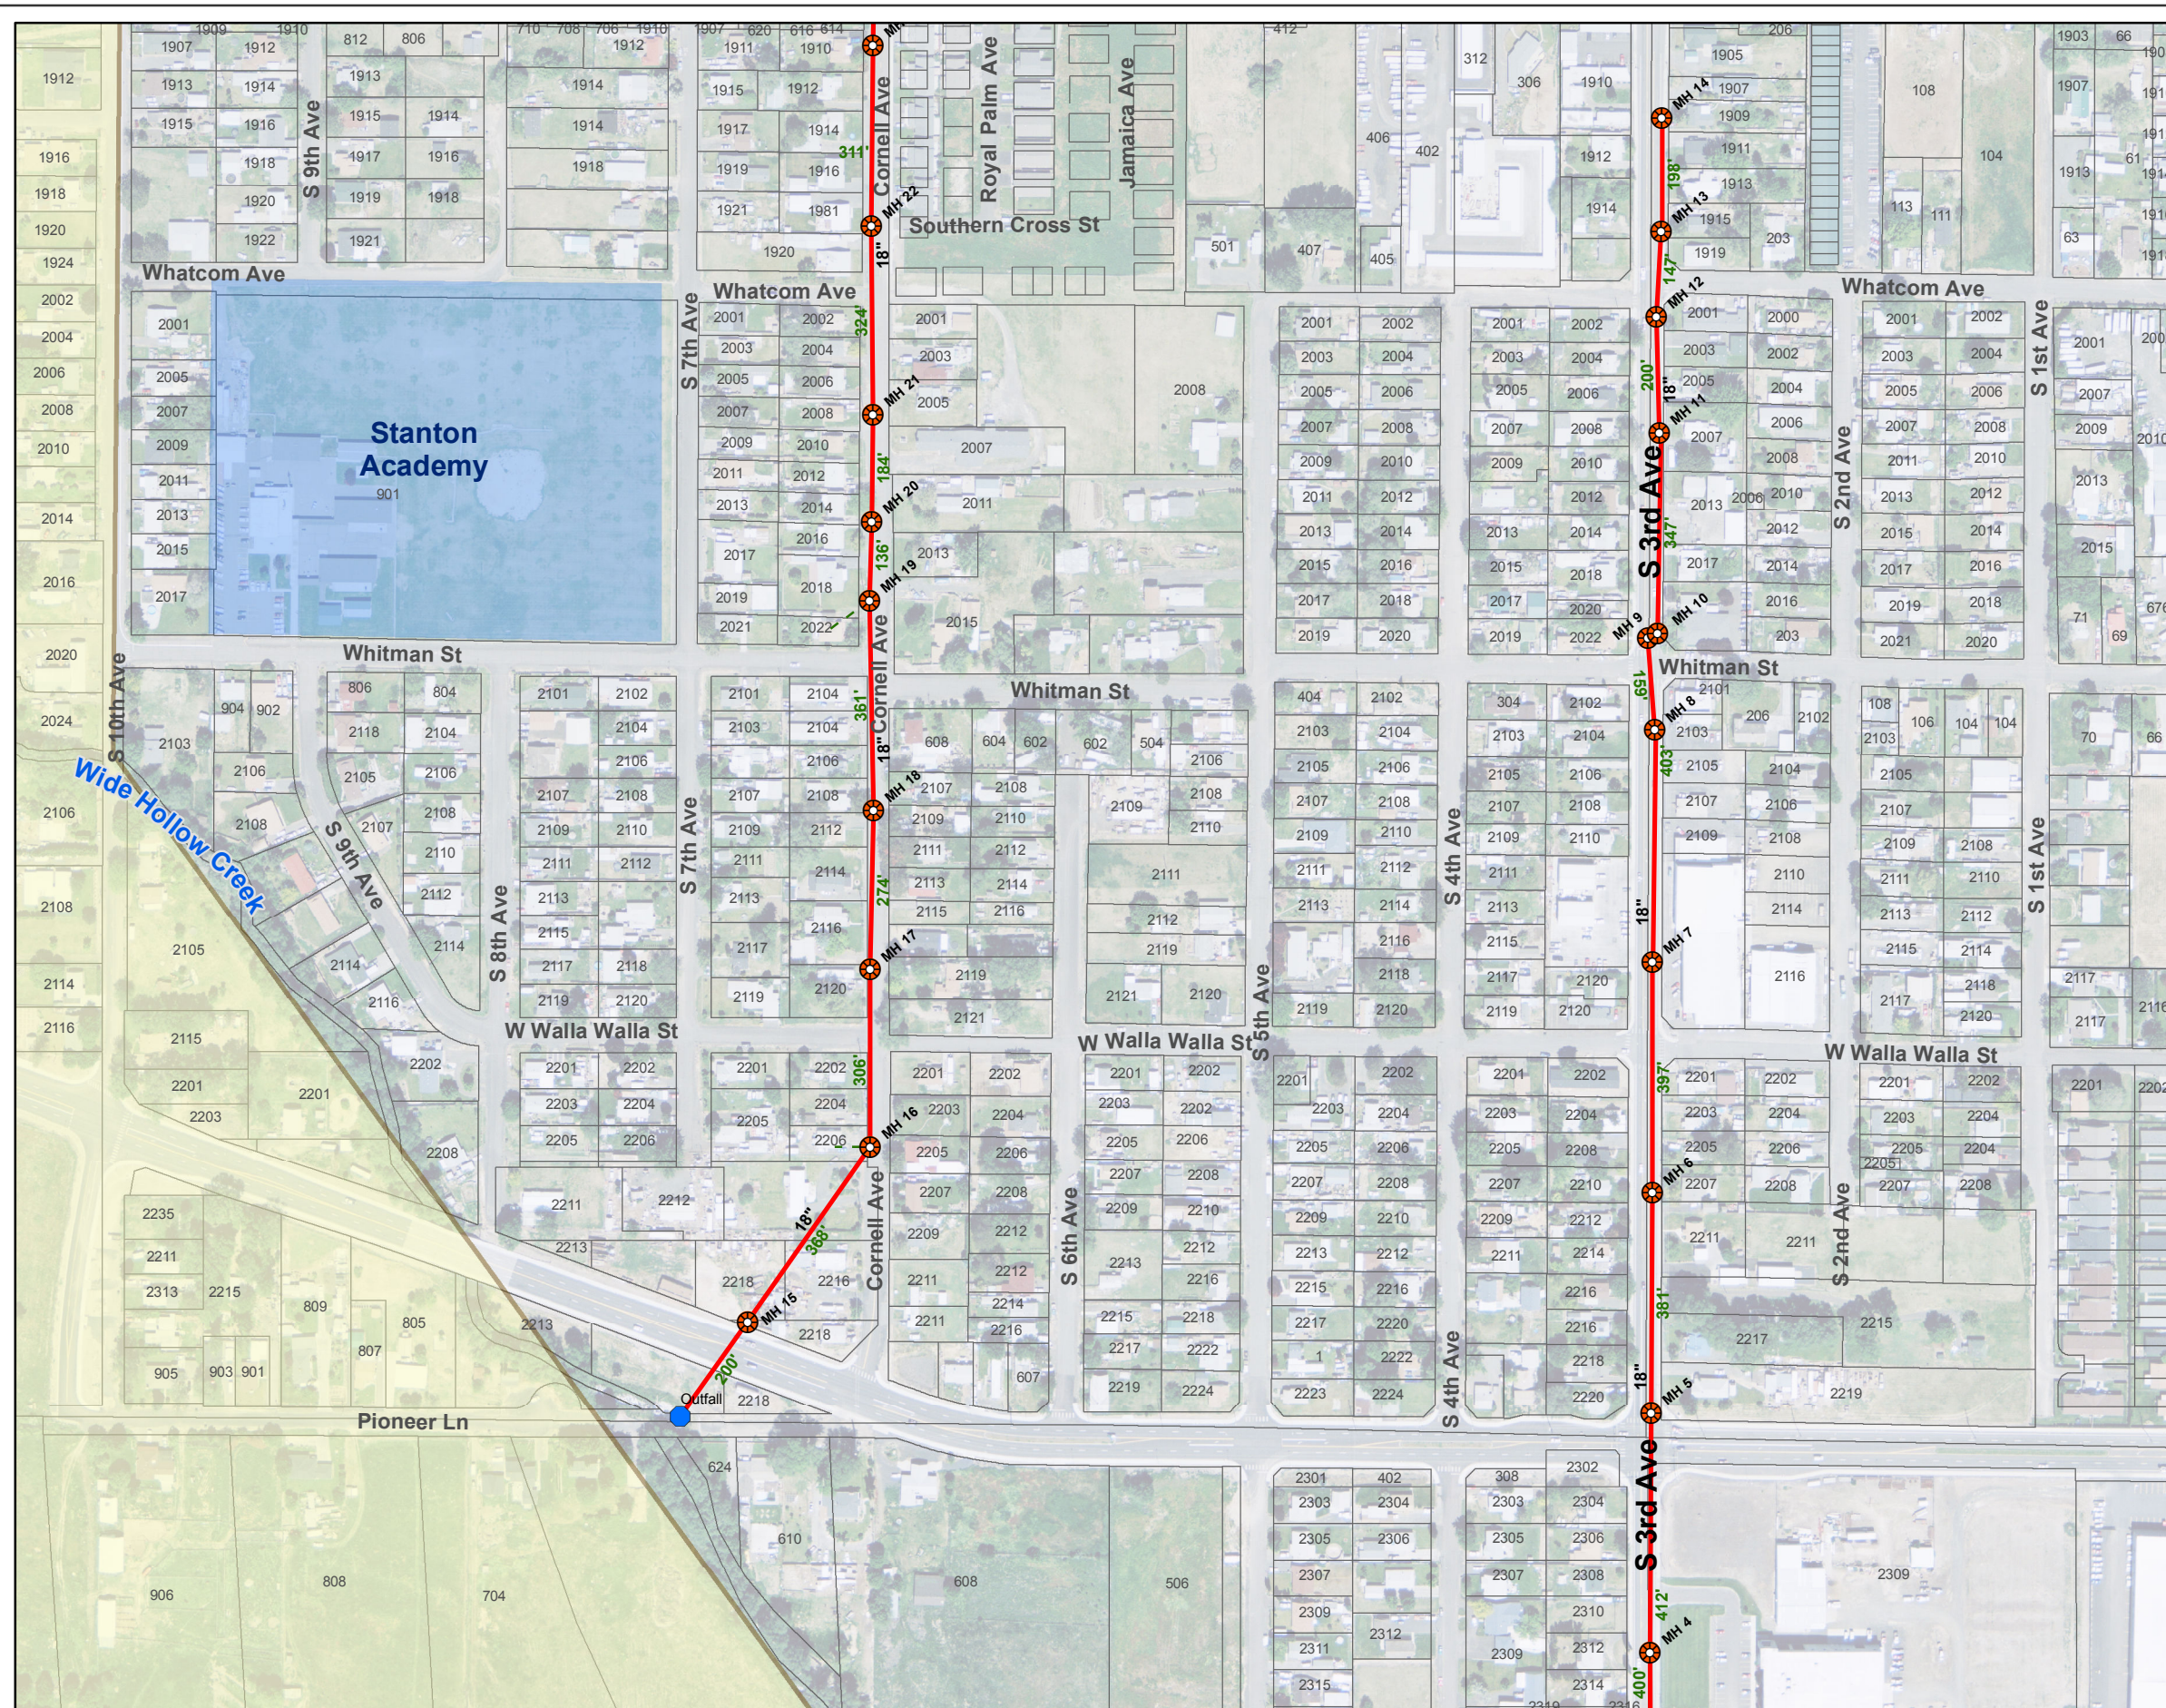

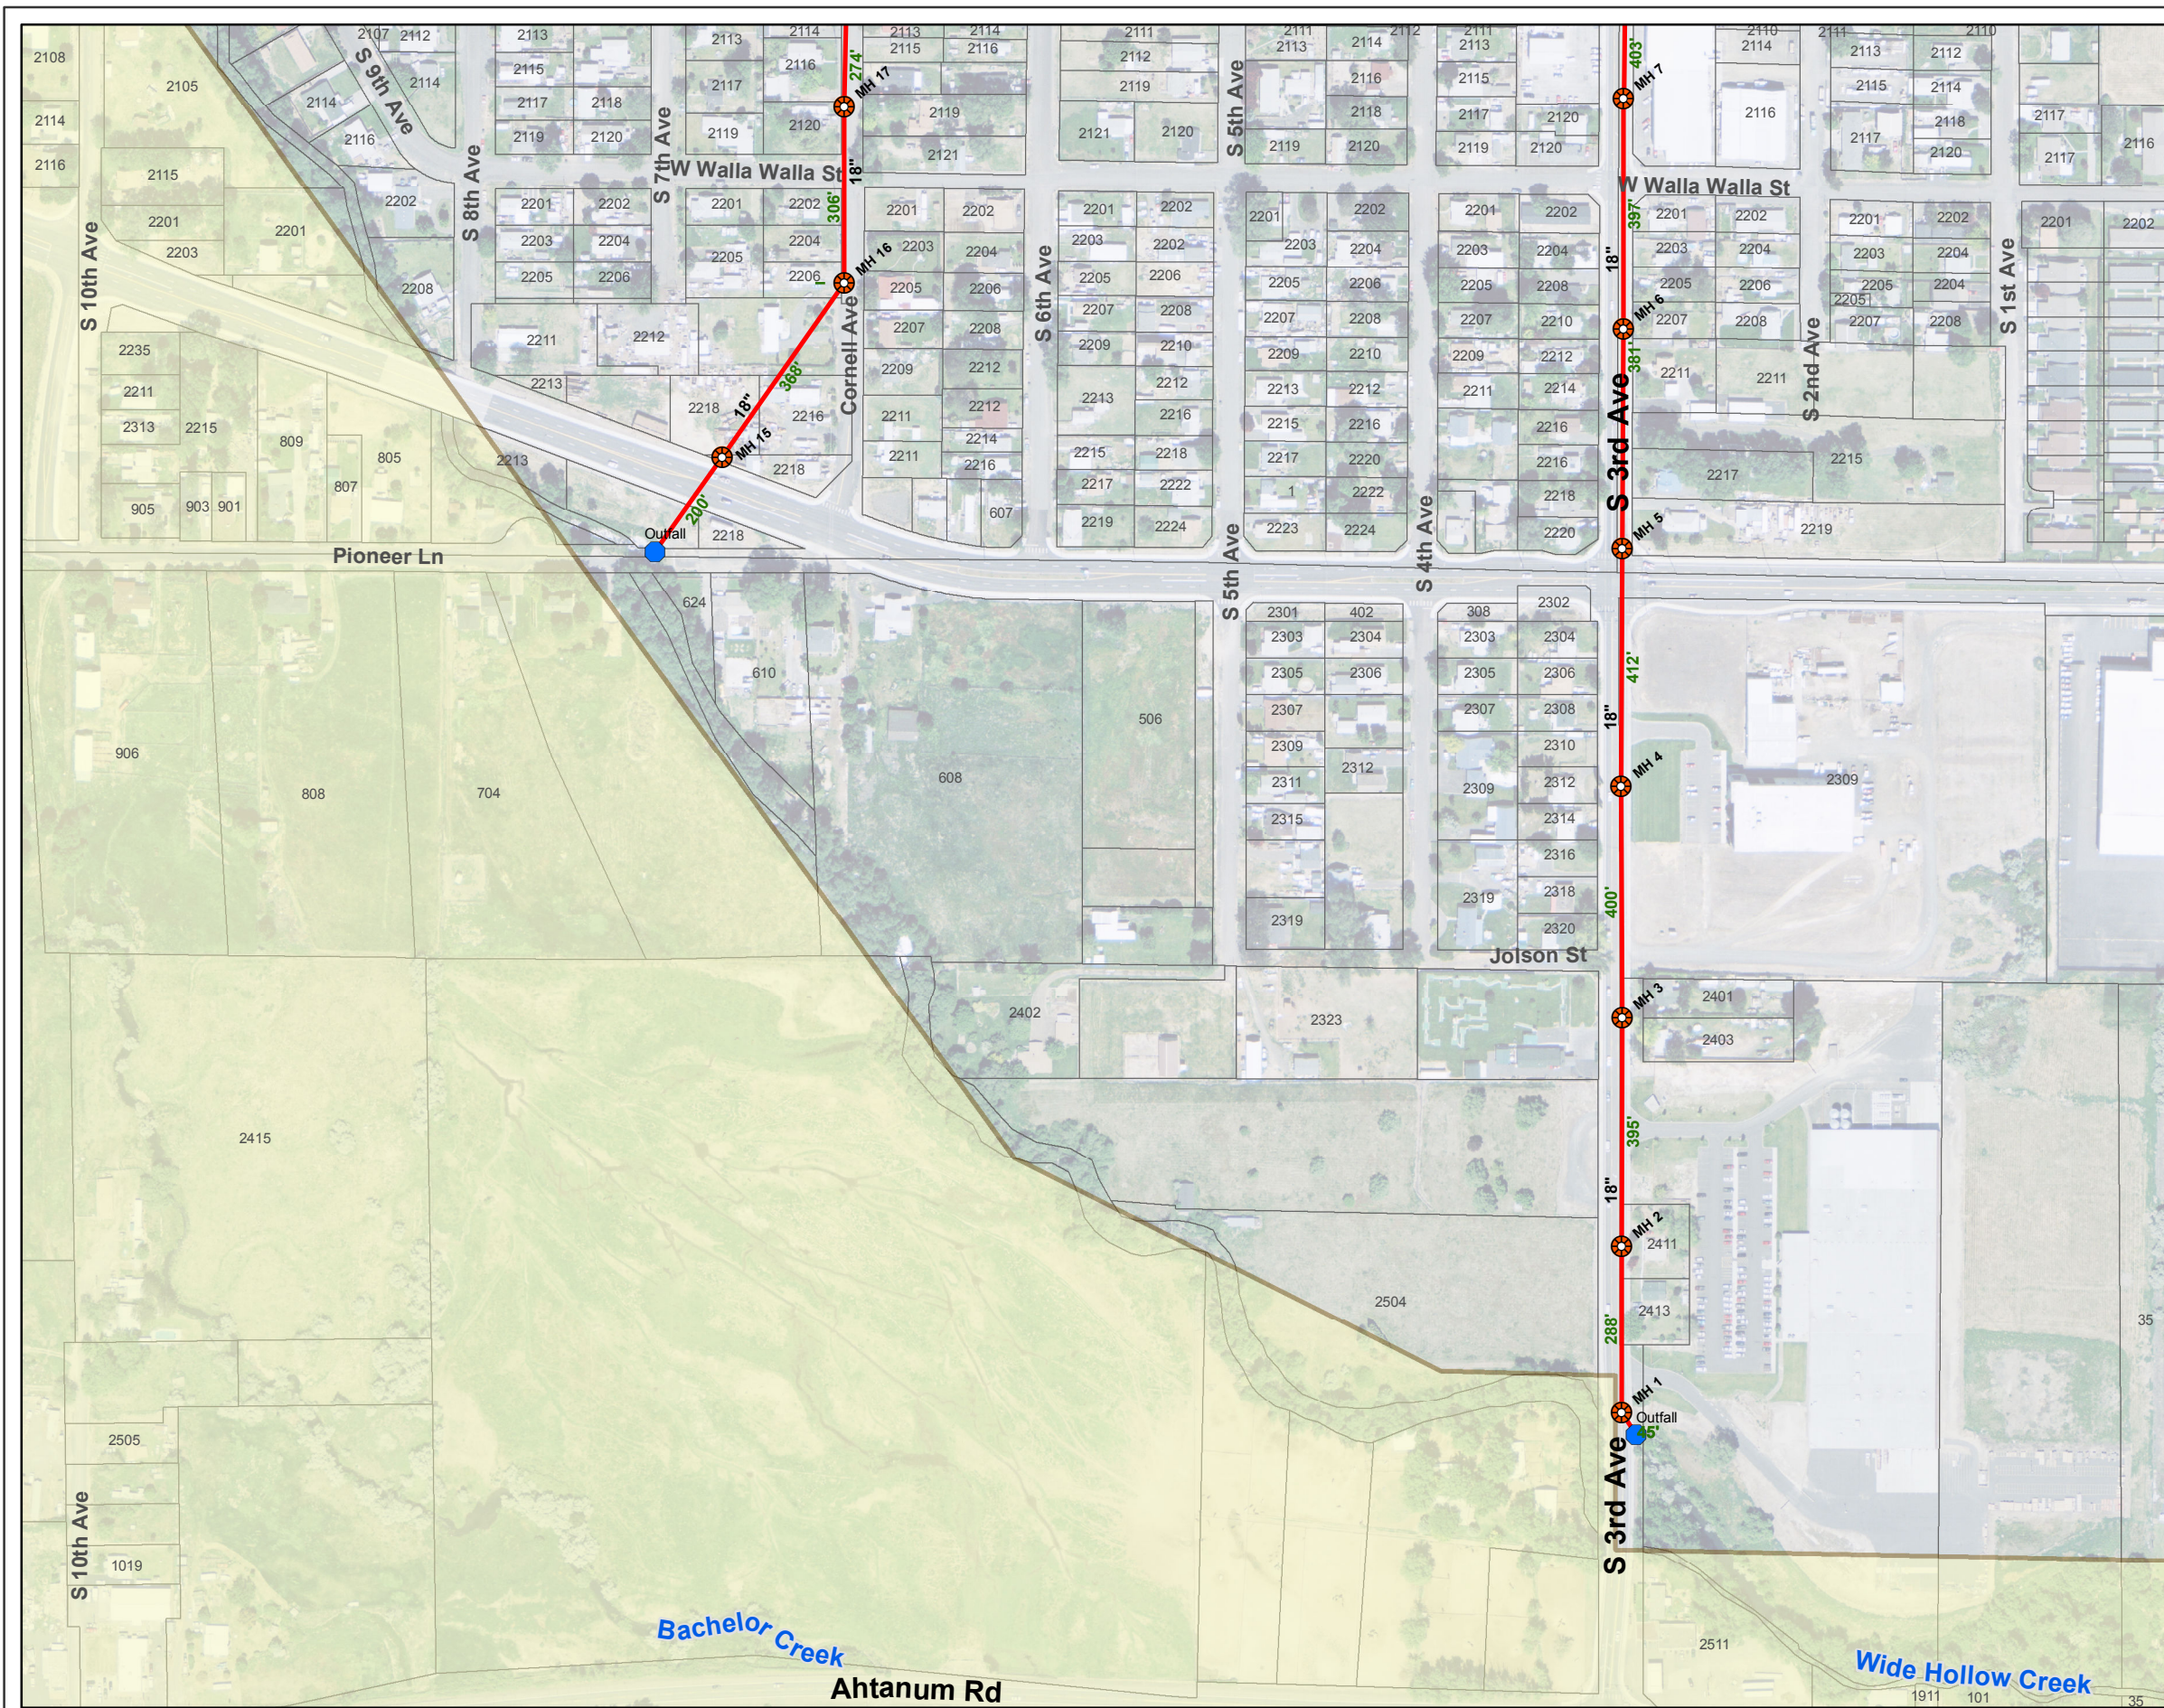


YAKIMA COUNTY DID ATLAS

Drainage Improvement District #24



Grid: C1

- | | | | |
|---|------------------------|--|--------------------------|
|  | Manhole |  | Priv Catch Basin |
|  | Priv Ditch to Ditch |  | Priv Roof Drain |
|  | Irrig TW Pipe to Ditch |  | Irrig Standpipe |
|  | Pipe to Ditch |  | Drywell |
|  | Ditch to Pipe |  | Outfall |
|  | CoY MH |  | Priv SanSew |
|  | Priv MH |  | Pos Priv Wastewater |
|  | Catch Basin |  | Priv SanSew Disconnected |
|  | DID Ditch |  | Private Ditch |
|  | DID Pipe |  | Unknown Pipe |
|  | Stormwater Pipe |  | City-Yakima SD Receive |
|  | Private Pipe |  | Hospitals/Clinics |
| | |  | Police Stations |
| | |  | Fire Stations |

1 inch = 300 feet

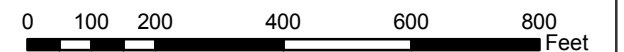

Location Map

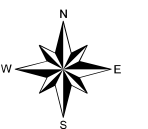
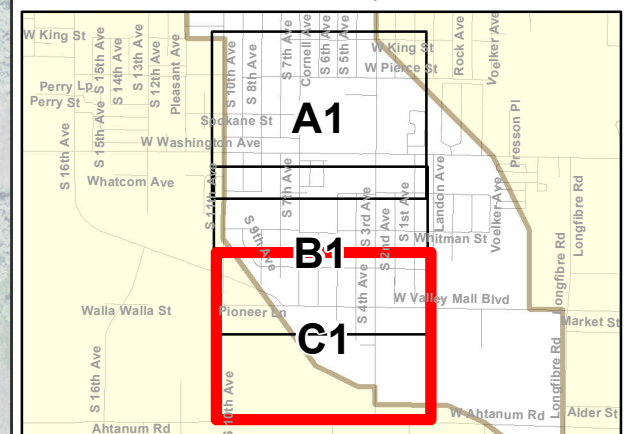


Copyright(C) 2012 Yakima County
This map was derived from several databases.
The County cannot accept responsibility for any
errors. Therefore, there are no warranties for
this product


YAKIMA COUNTY DID ATLAS

Drainage Improvement District #29

INDEX

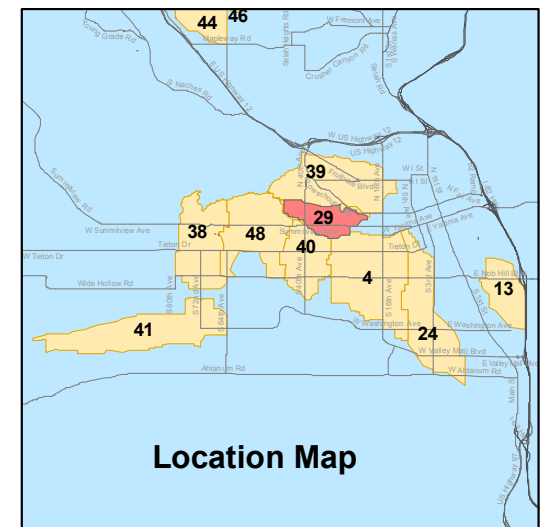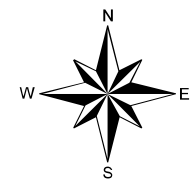

Copyright(C) 2012 Yakima County
This map was derived from several databases.
The County cannot accept responsibility for any
errors. Therefore, there are no warranties for
this product

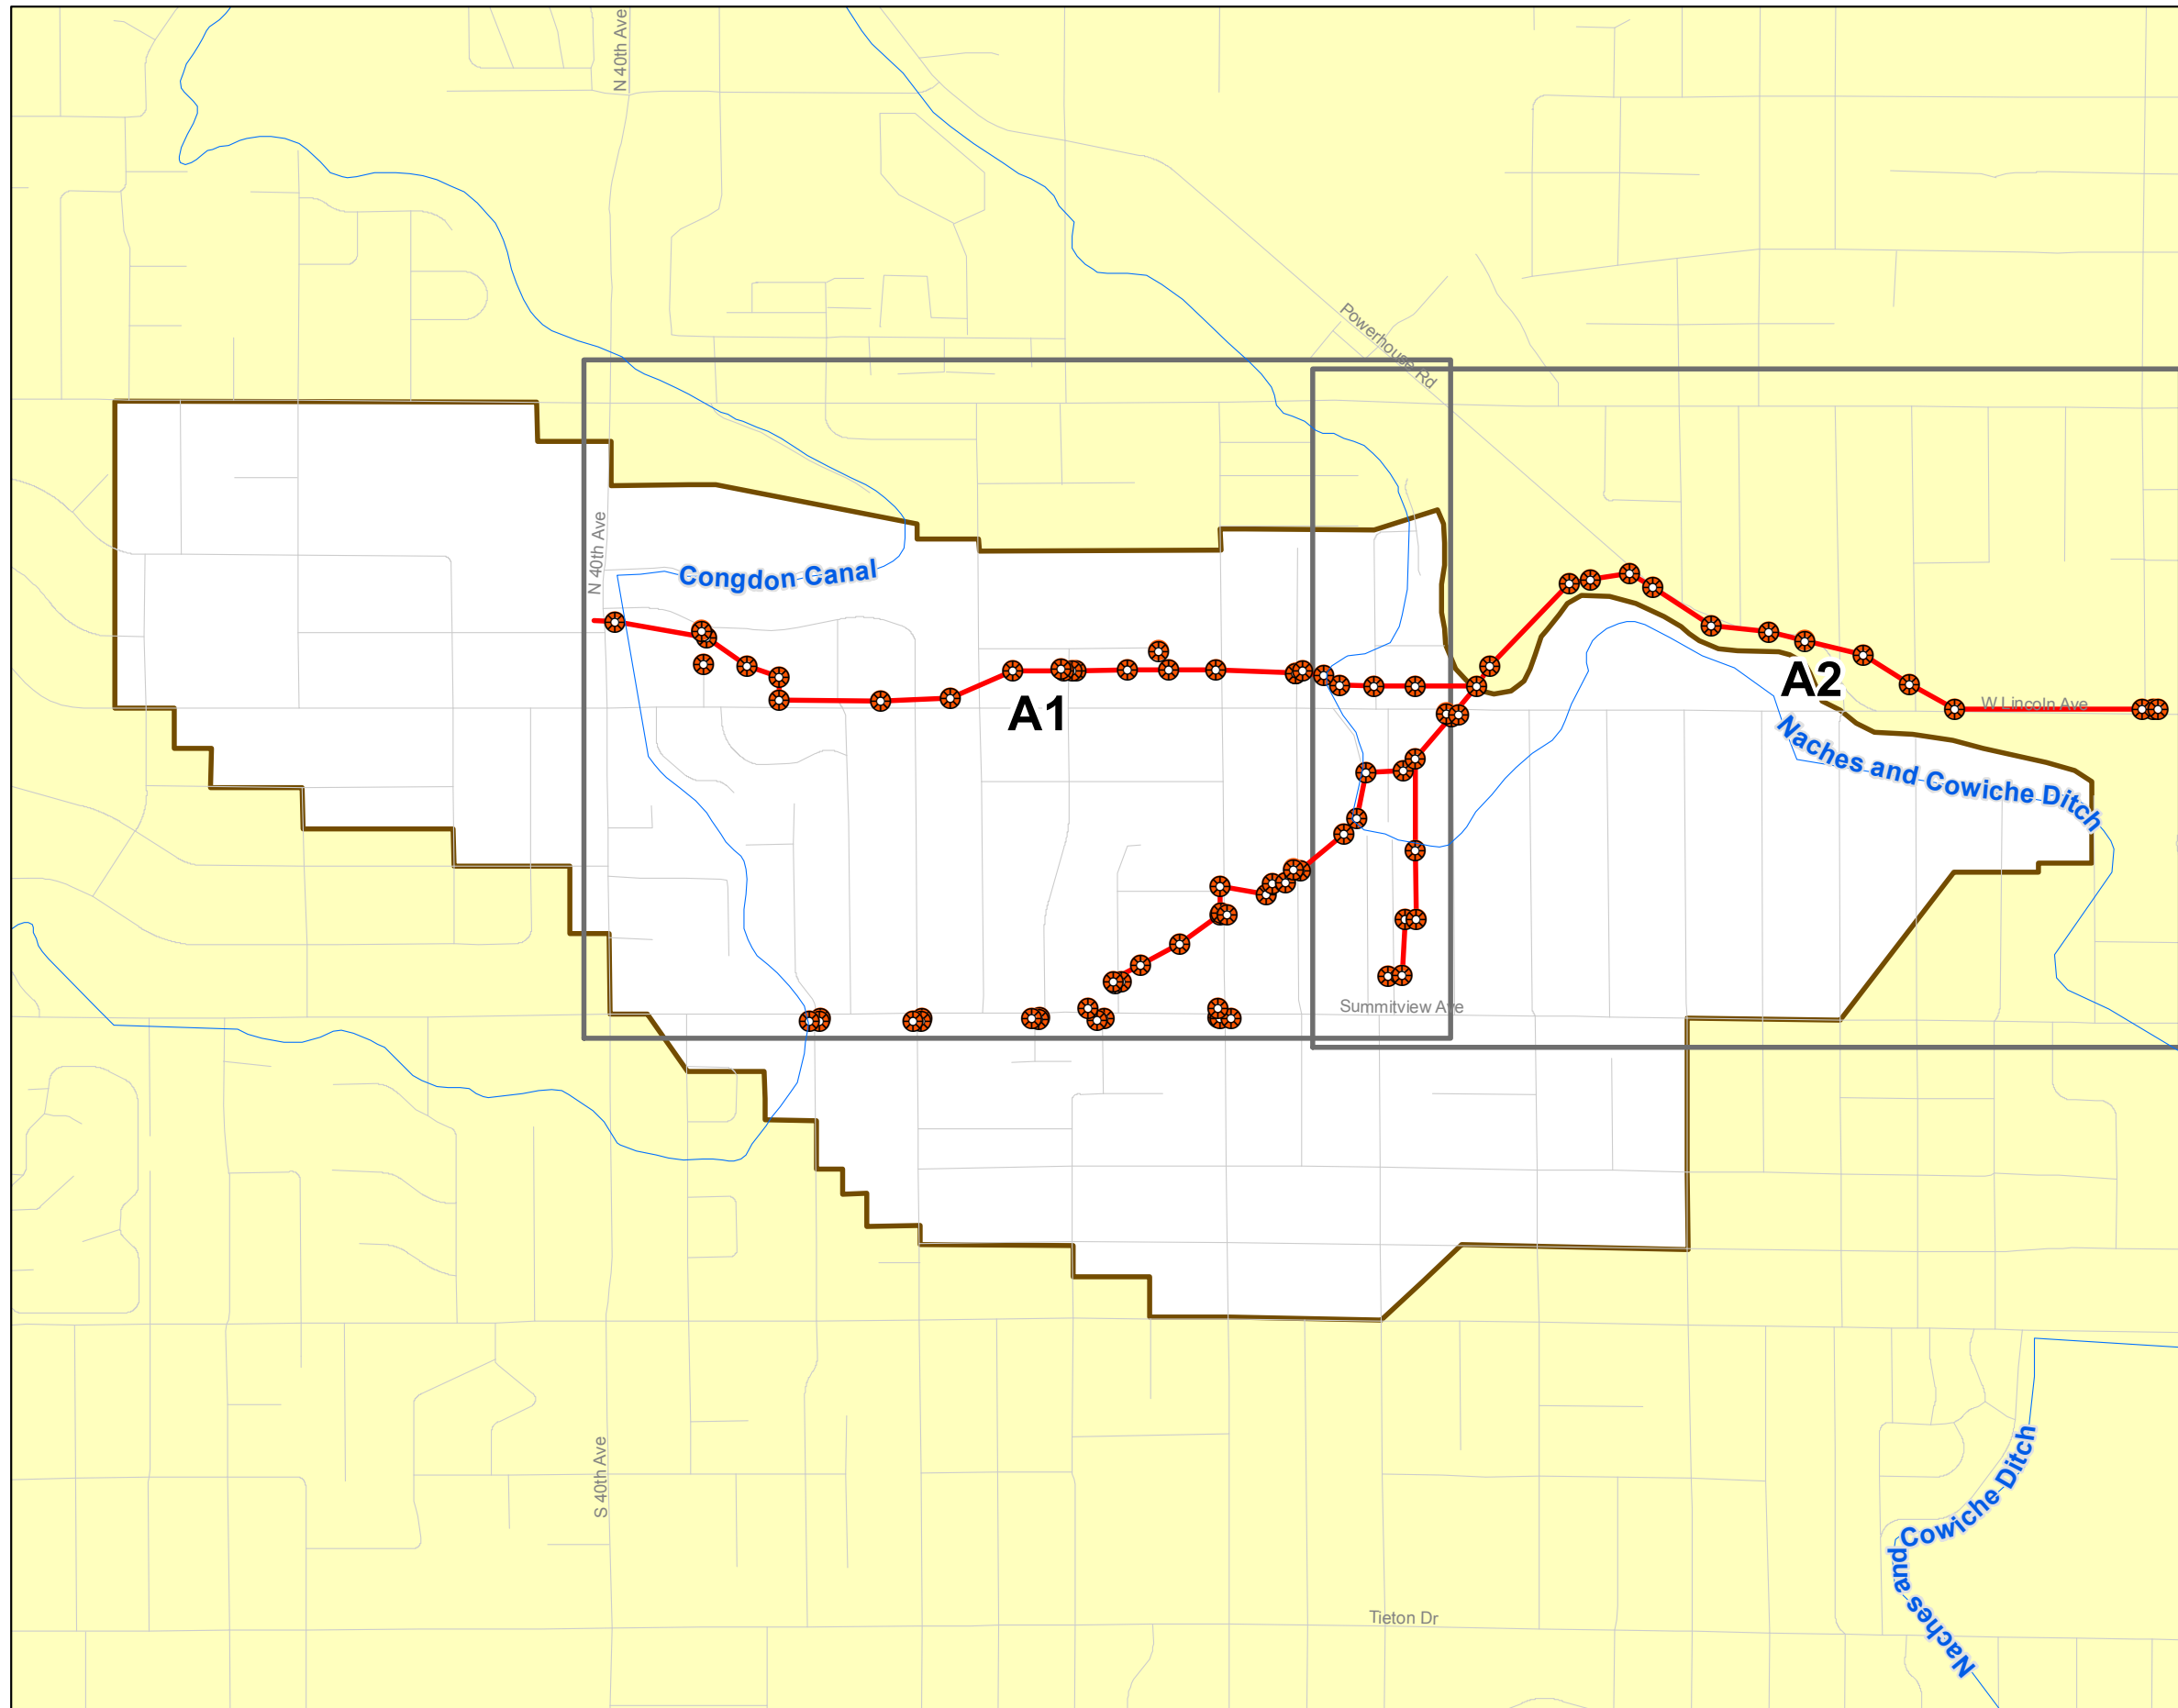


YAKIMA COUNTY DID ATLAS

Drainage Improvement District #29


Grid: A1

- | | | | |
|--|------------------------|--|--------------------------|
| | Manhole | | Priv Catch Basin |
| | Priv Ditch to Ditch | | Priv Roof Drain |
| | Irrig TW Pipe to Ditch | | Irrig Standpipe |
| | Pipe to Ditch | | Drywell |
| | Ditch to Pipe | | Outfall |
| | CoY MH | | Priv SanSew |
| | Priv MH | | Pos Priv Wastewater |
| | Catch Basin | | Priv SanSew Disconnected |
| | DID Ditch | | Private Ditch |
| | DID Pipe | | Unknown Pipe |
| | Stormwater Pipe | | City-Yakima SD Receive |
| | Private Pipe | | Hospitals/Clinics |
| | | | Police Stations |
| | | | Fire Stations |


1 inch = 300 feet

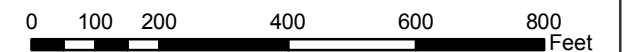

Location Map

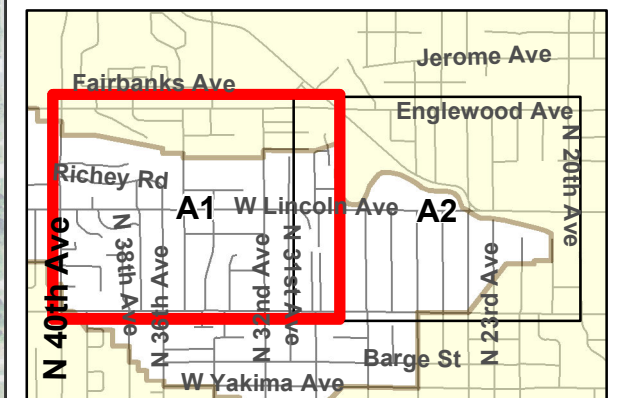

Copyright(C) 2012 Yakima County
This map was derived from several databases.
The County cannot accept responsibility for any
errors. Therefore, there are no warranties for
this product

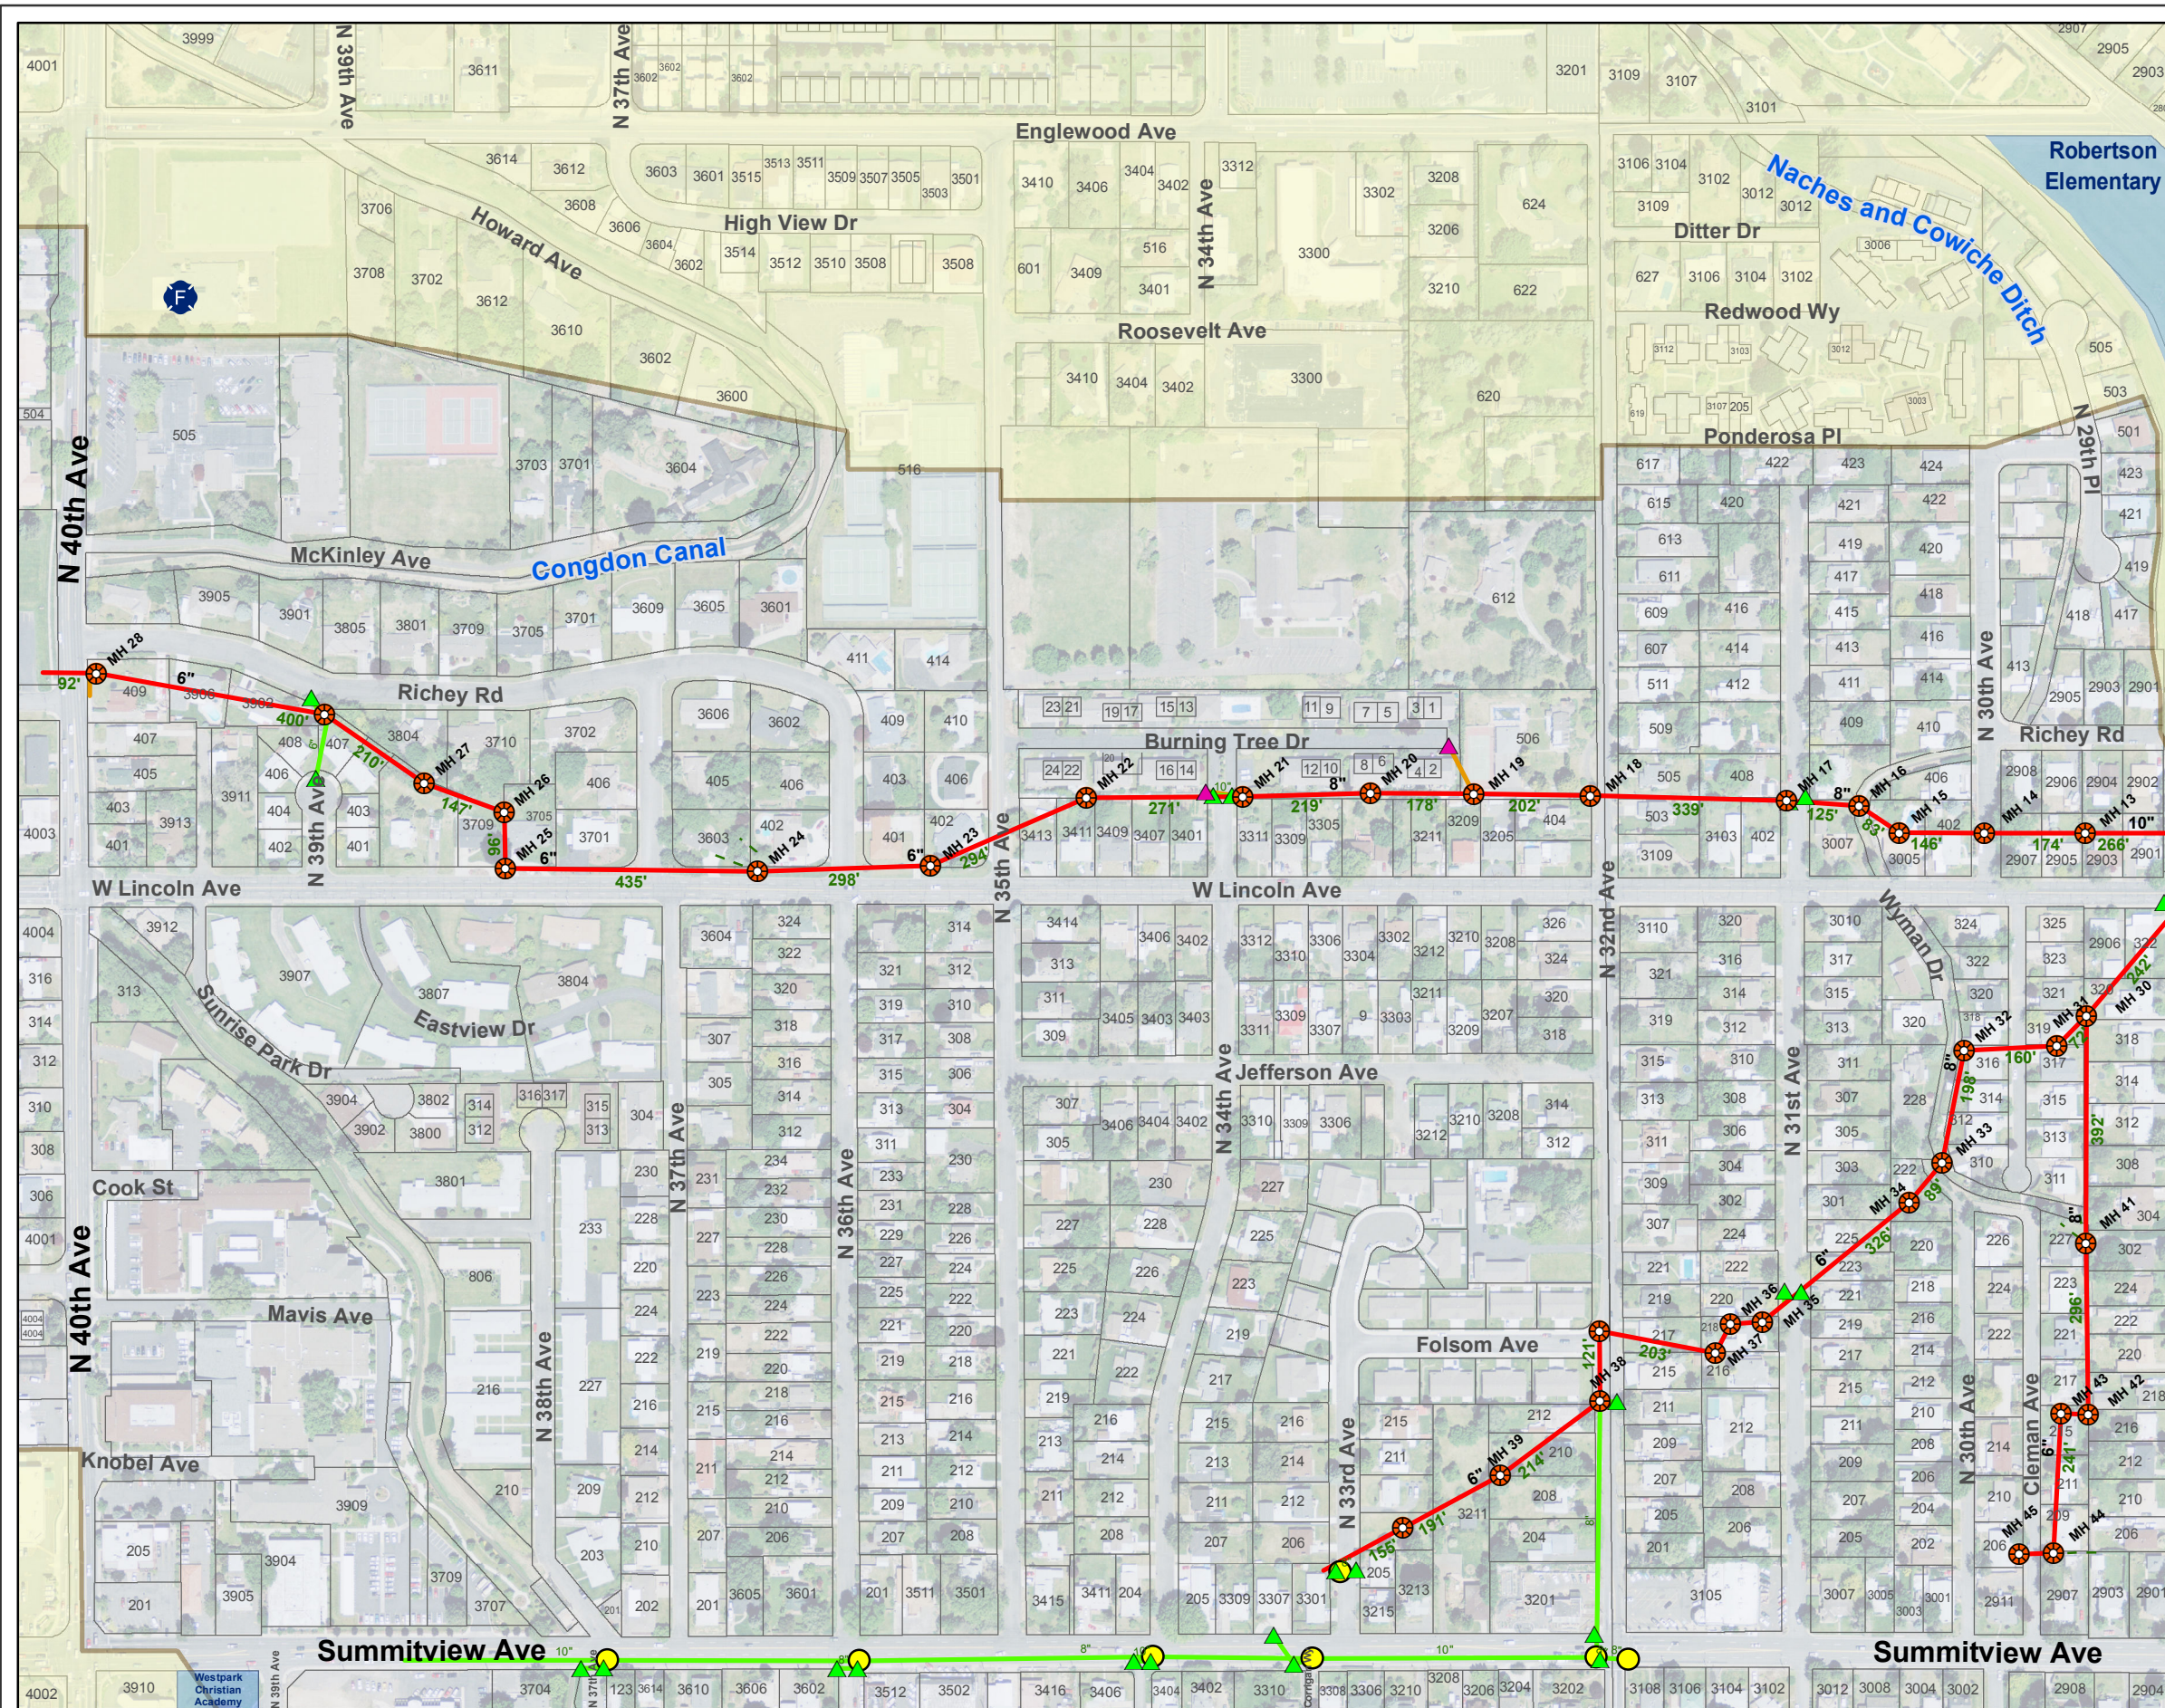

File: \\gis-bluedog\gis_data\disk_5\projects\county\pw\did\atlas10\mxd\did29_mapbook.mxd


YAKIMA COUNTY DID ATLAS

Drainage Improvement District #29


Grid: A2

- | | | | |
|--|------------------------|--|--------------------------|
| | Manhole | | Priv Catch Basin |
| | Priv Ditch to Ditch | | Priv Roof Drain |
| | Irrig TW Pipe to Ditch | | Irrig Standpipe |
| | Pipe to Ditch | | Drywell |
| | Ditch to Pipe | | Outfall |
| | CoY MH | | Priv SanSew |
| | Priv MH | | Pos Priv Wastewater |
| | Catch Basin | | Priv SanSew Disconnected |
| | DID Ditch | | Private Ditch |
| | DID Pipe | | Unknown Pipe |
| | Stormwater Pipe | | City-Yakima SD Receive |
| | Private Pipe | | Hospitals/Clinics |
| | | | Police Stations |
| | | | Fire Stations |


1 inch = 300 feet

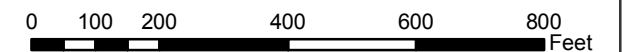

Location Map

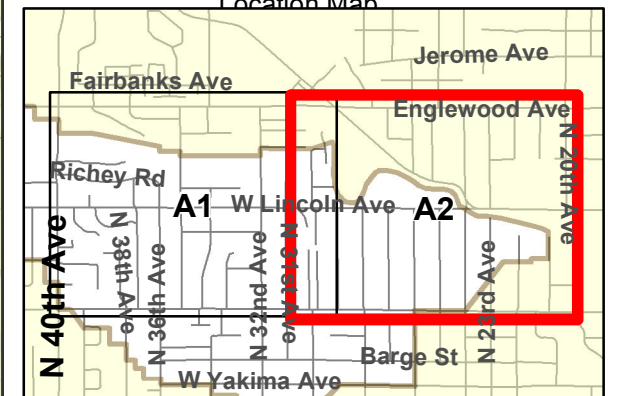

Copyright(C) 2012 Yakima County
This map was derived from several databases.
The County cannot accept responsibility for any
errors. Therefore, there are no warranties for
this product


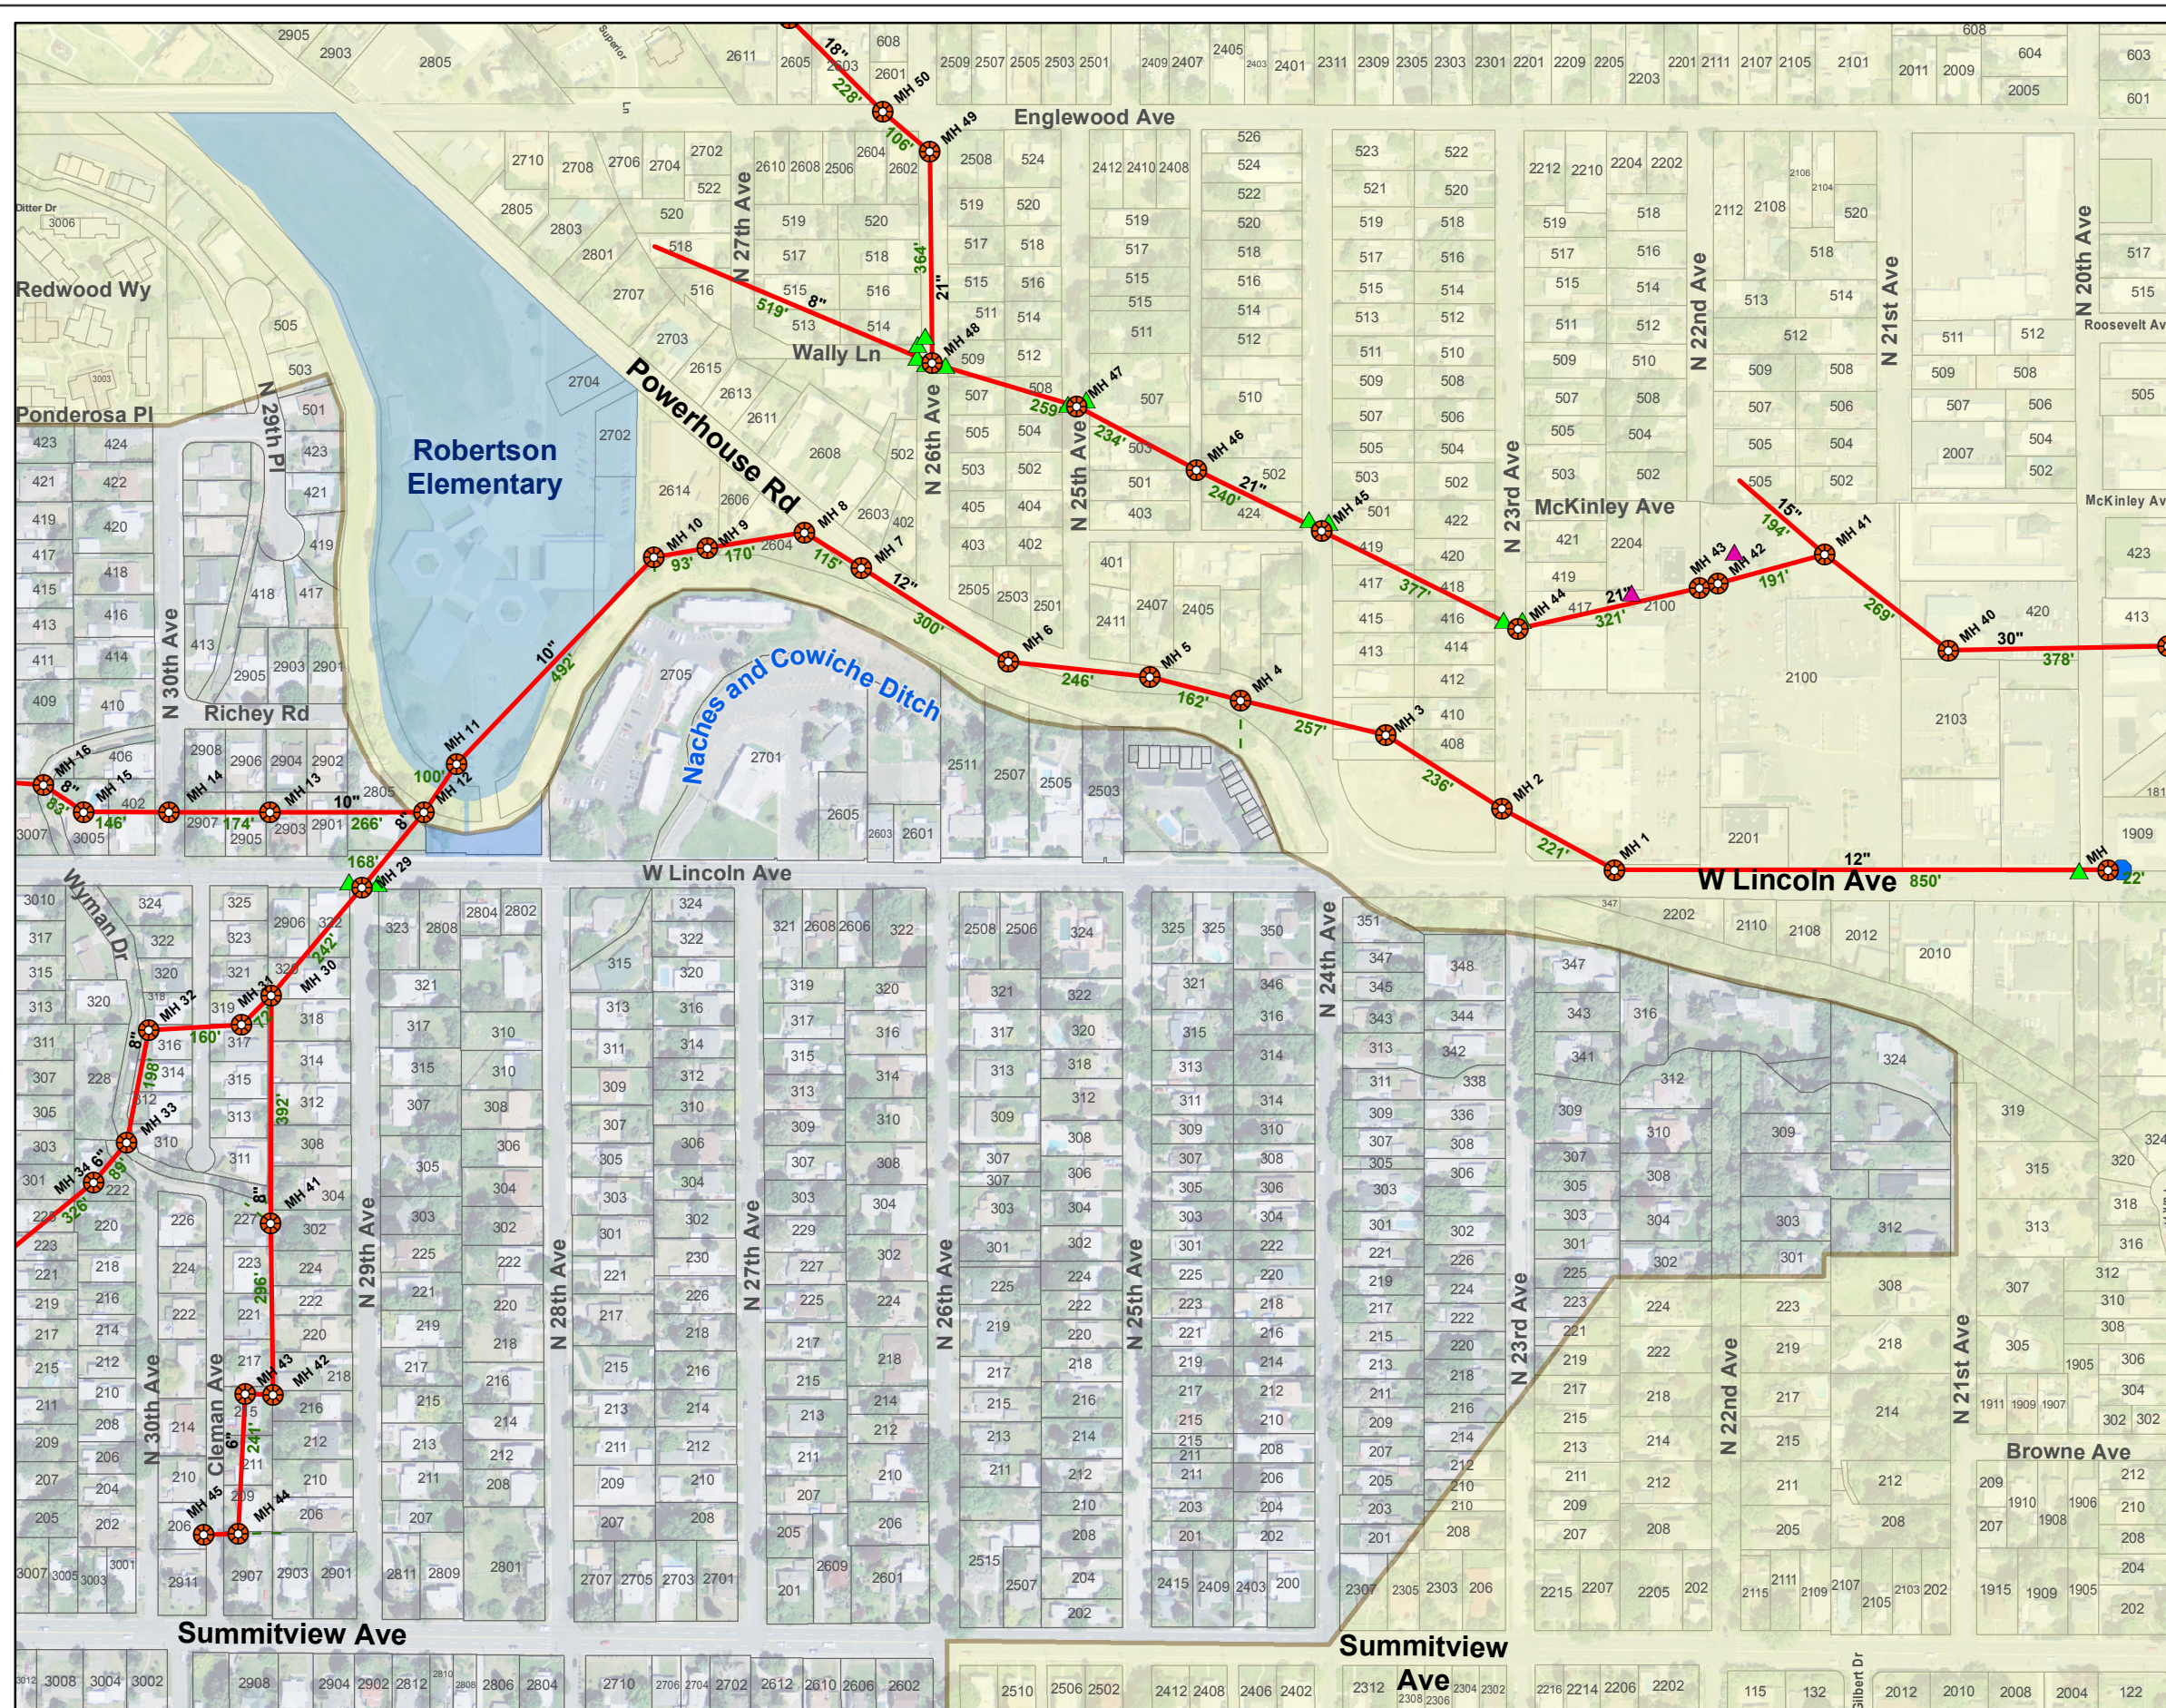


File: \\gis-bluedog\gis_data\disk_5\projects\county\pw\did\atlas10\mxd\did29_mapbook.mxd


YAKIMA COUNTY DID ATLAS

Drainage Improvement District #33

INDEX

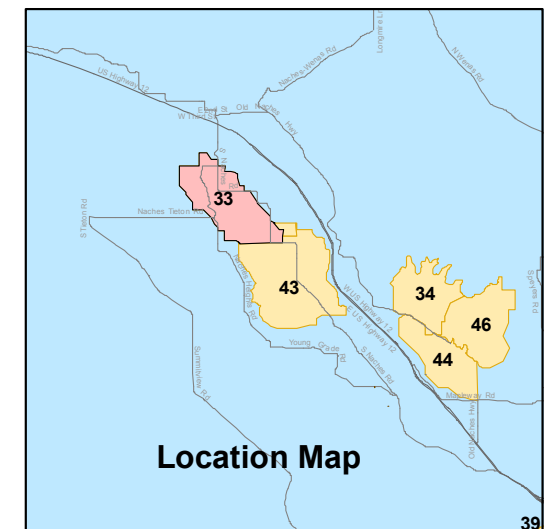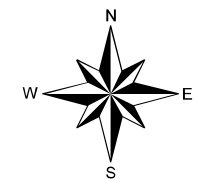

Copyright(C) 2012 Yakima County
This map was derived from several databases.
The County cannot accept responsibility for any
errors. Therefore, there are no warranties for
this product

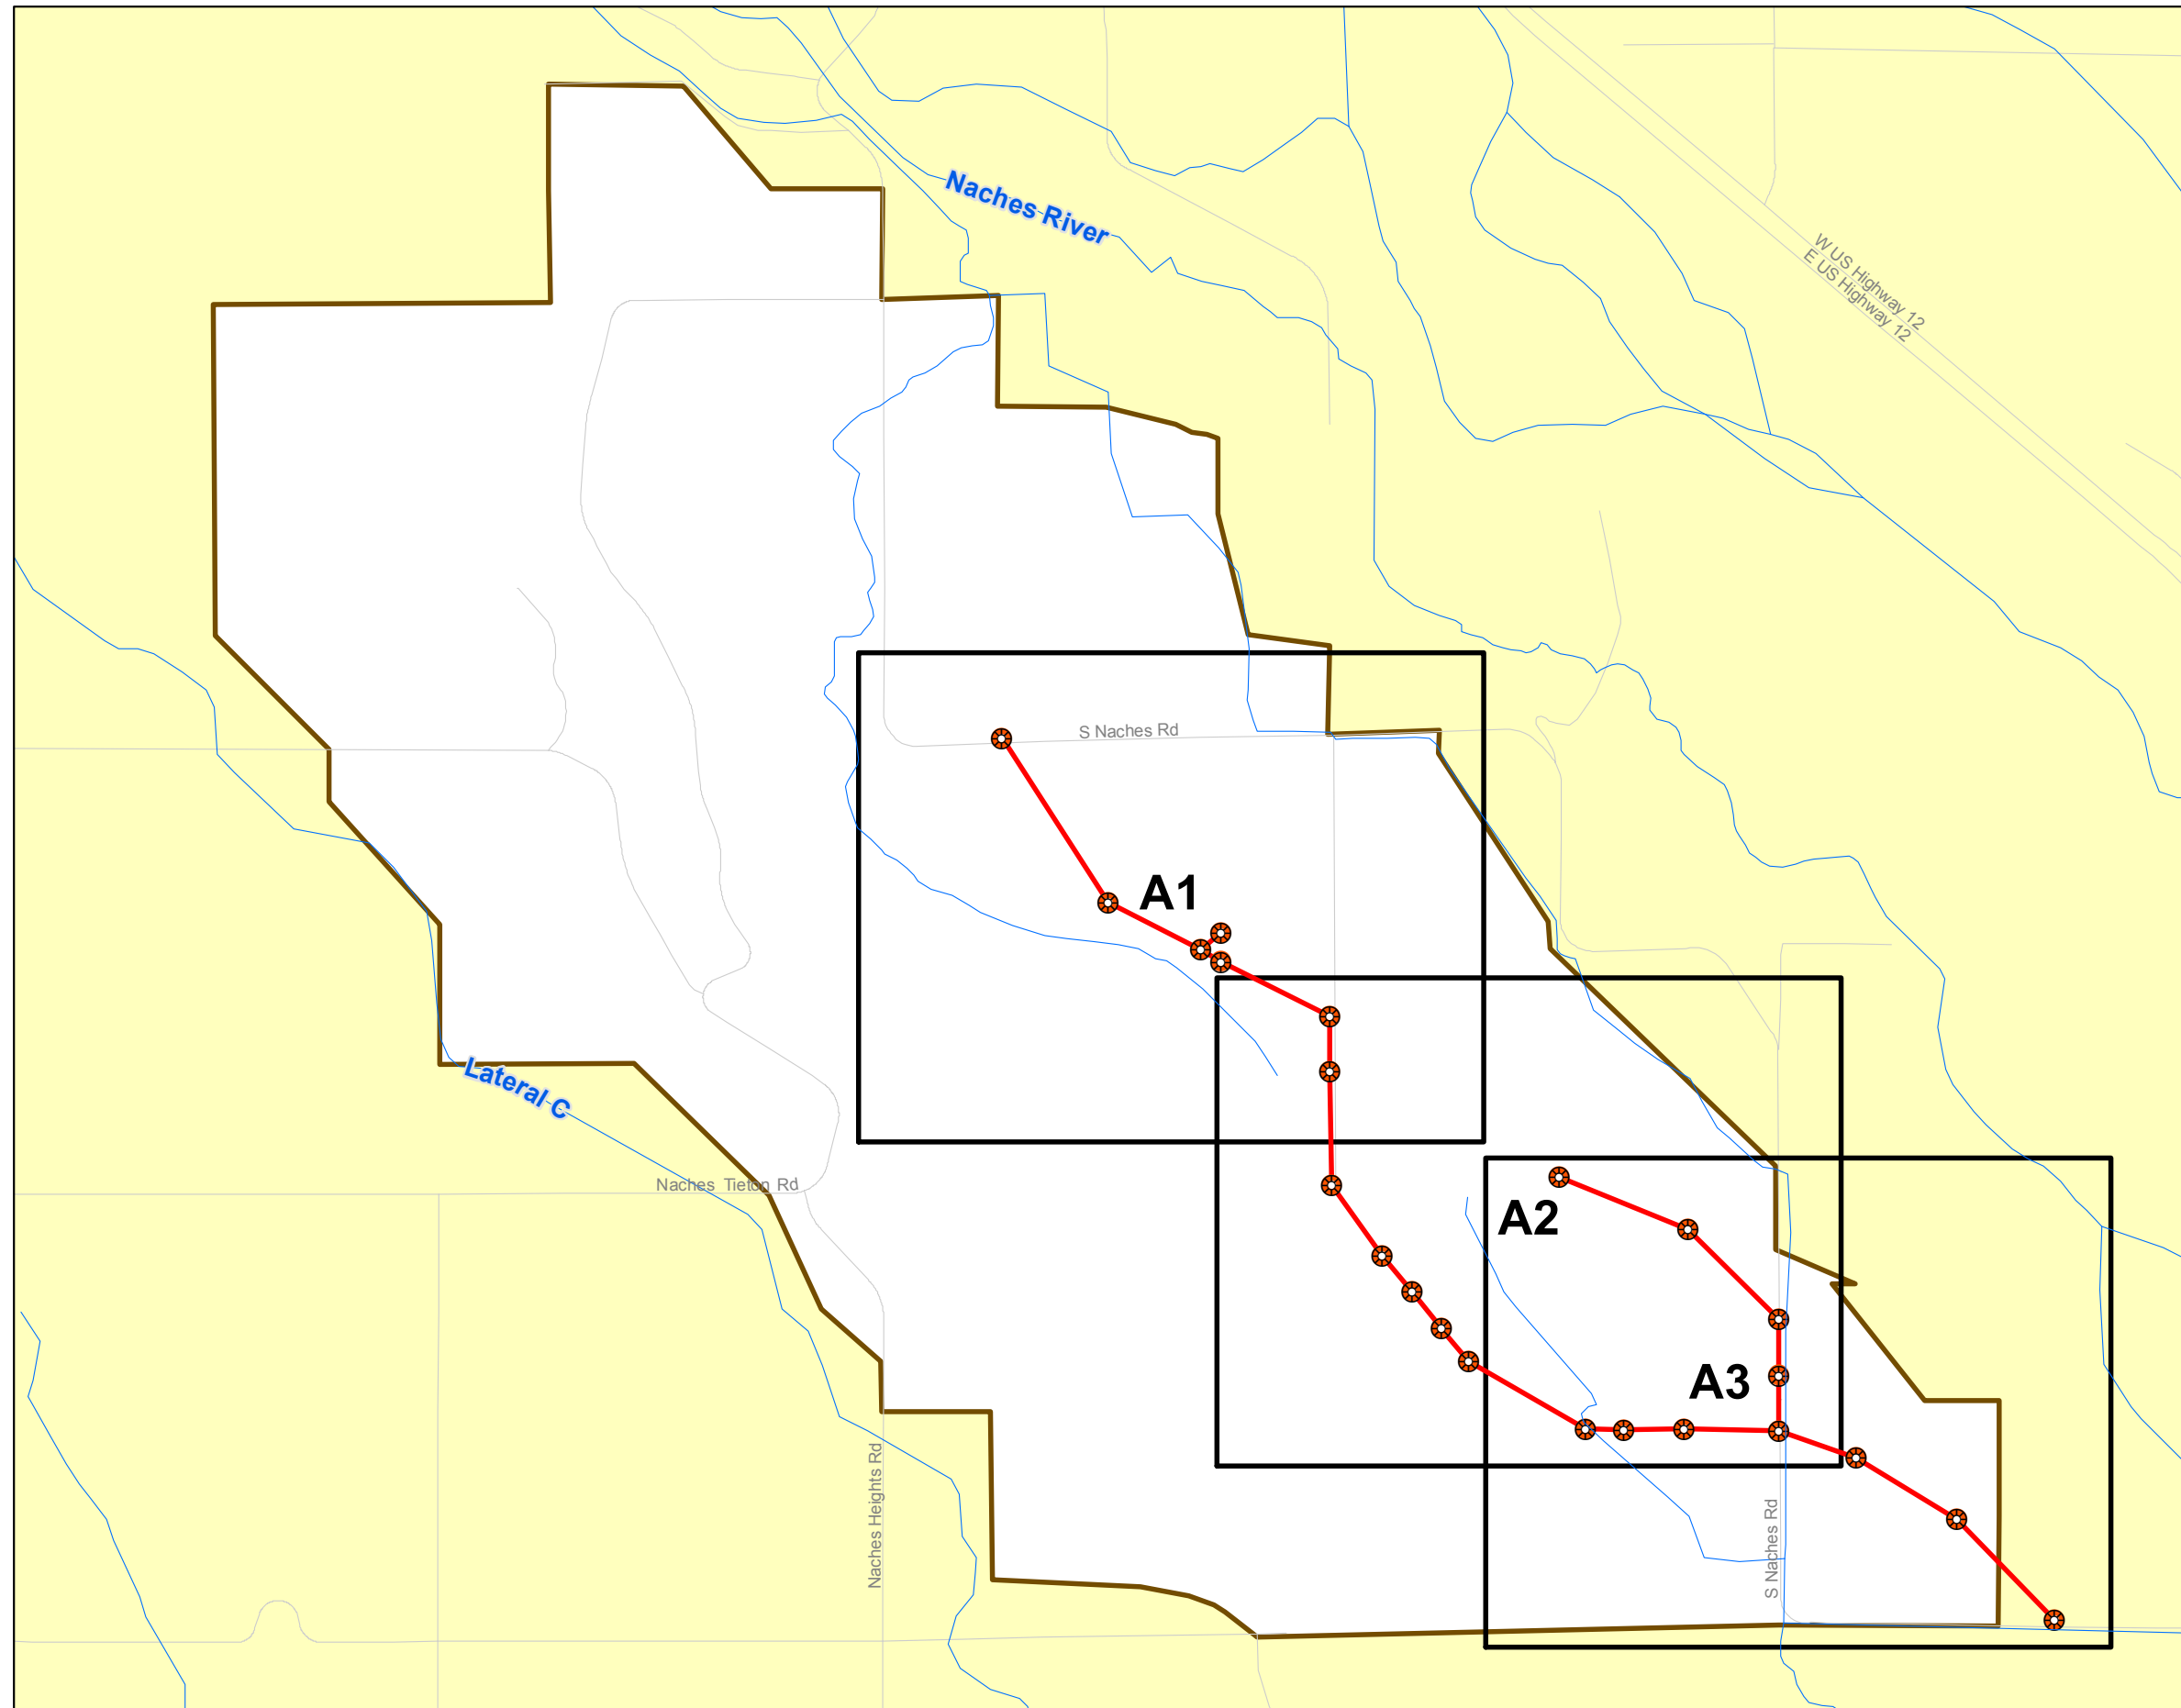


YAKIMA COUNTY DID ATLAS


Drainage Improvement District #33

Grid: **A1**

- | | |
|------------------------|--------------------------|
| Manhole | Priv Catch Basin |
| Priv Ditch to Ditch | Priv Roof Drain |
| Irrig TW Pipe to Ditch | Irrig Standpipe |
| Pipe to Ditch | Drywell |
| Ditch to Pipe | Outfall |
| CoY MH | Priv SanSew |
| Priv MH | Pos Priv Wastewater |
| Catch Basin | Priv SanSew Disconnected |
| DID Ditch | Private Ditch |
| DID Pipe | Unknown Pipe |
| Stormwater Pipe | City-Yakima SD Receive |
| Private Pipe | Hospitals/Clinics |
| | Police Stations |
| | Fire Stations |

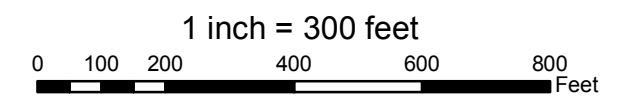

Location Map

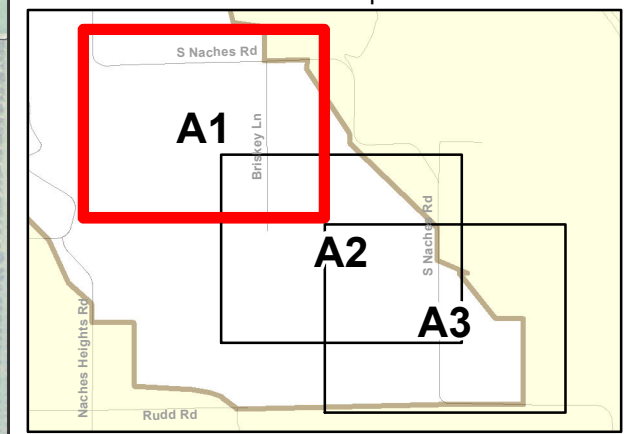

Copyright(C) 2012 Yakima County
This map was derived from several databases.
The County cannot accept responsibility for any
errors. Therefore, there are no warranties for
this product




YAKIMA COUNTY DID ATLAS

Drainage Improvement District #33



Grid: A2

- | | |
|------------------------|--------------------------|
| Manhole | Priv Catch Basin |
| Priv Ditch to Ditch | Priv Roof Drain |
| Irrig TW Pipe to Ditch | Irrig Standpipe |
| Pipe to Ditch | Drywell |
| Ditch to Pipe | Outfall |
| CoY MH | Priv SanSew |
| Priv MH | Pos Priv Wastewater |
| Catch Basin | Priv SanSew Disconnected |
| DID Ditch | Private Ditch |
| DID Pipe | Unknown Pipe |
| Stormwater Pipe | City-Yakima SD Receive |
| Private Pipe | Hospitals/Clinics |
| | Police Stations |
| | Fire Stations |

1 inch = 300 feet

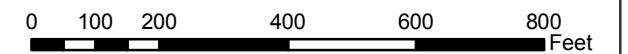


Location Map

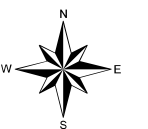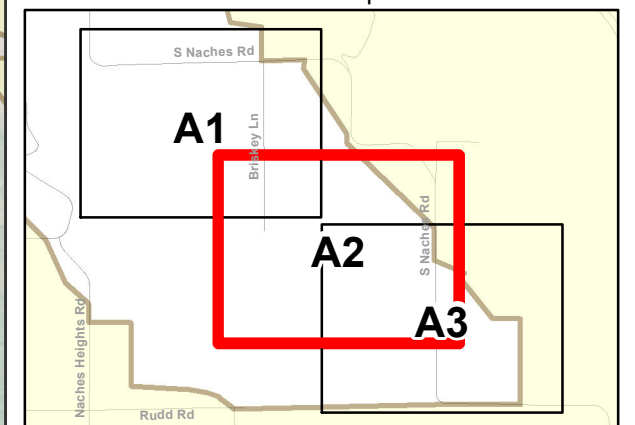

Copyright(C) 2012 Yakima County
This map was derived from several databases.
The County cannot accept responsibility for any
errors. Therefore, there are no warranties for
this product



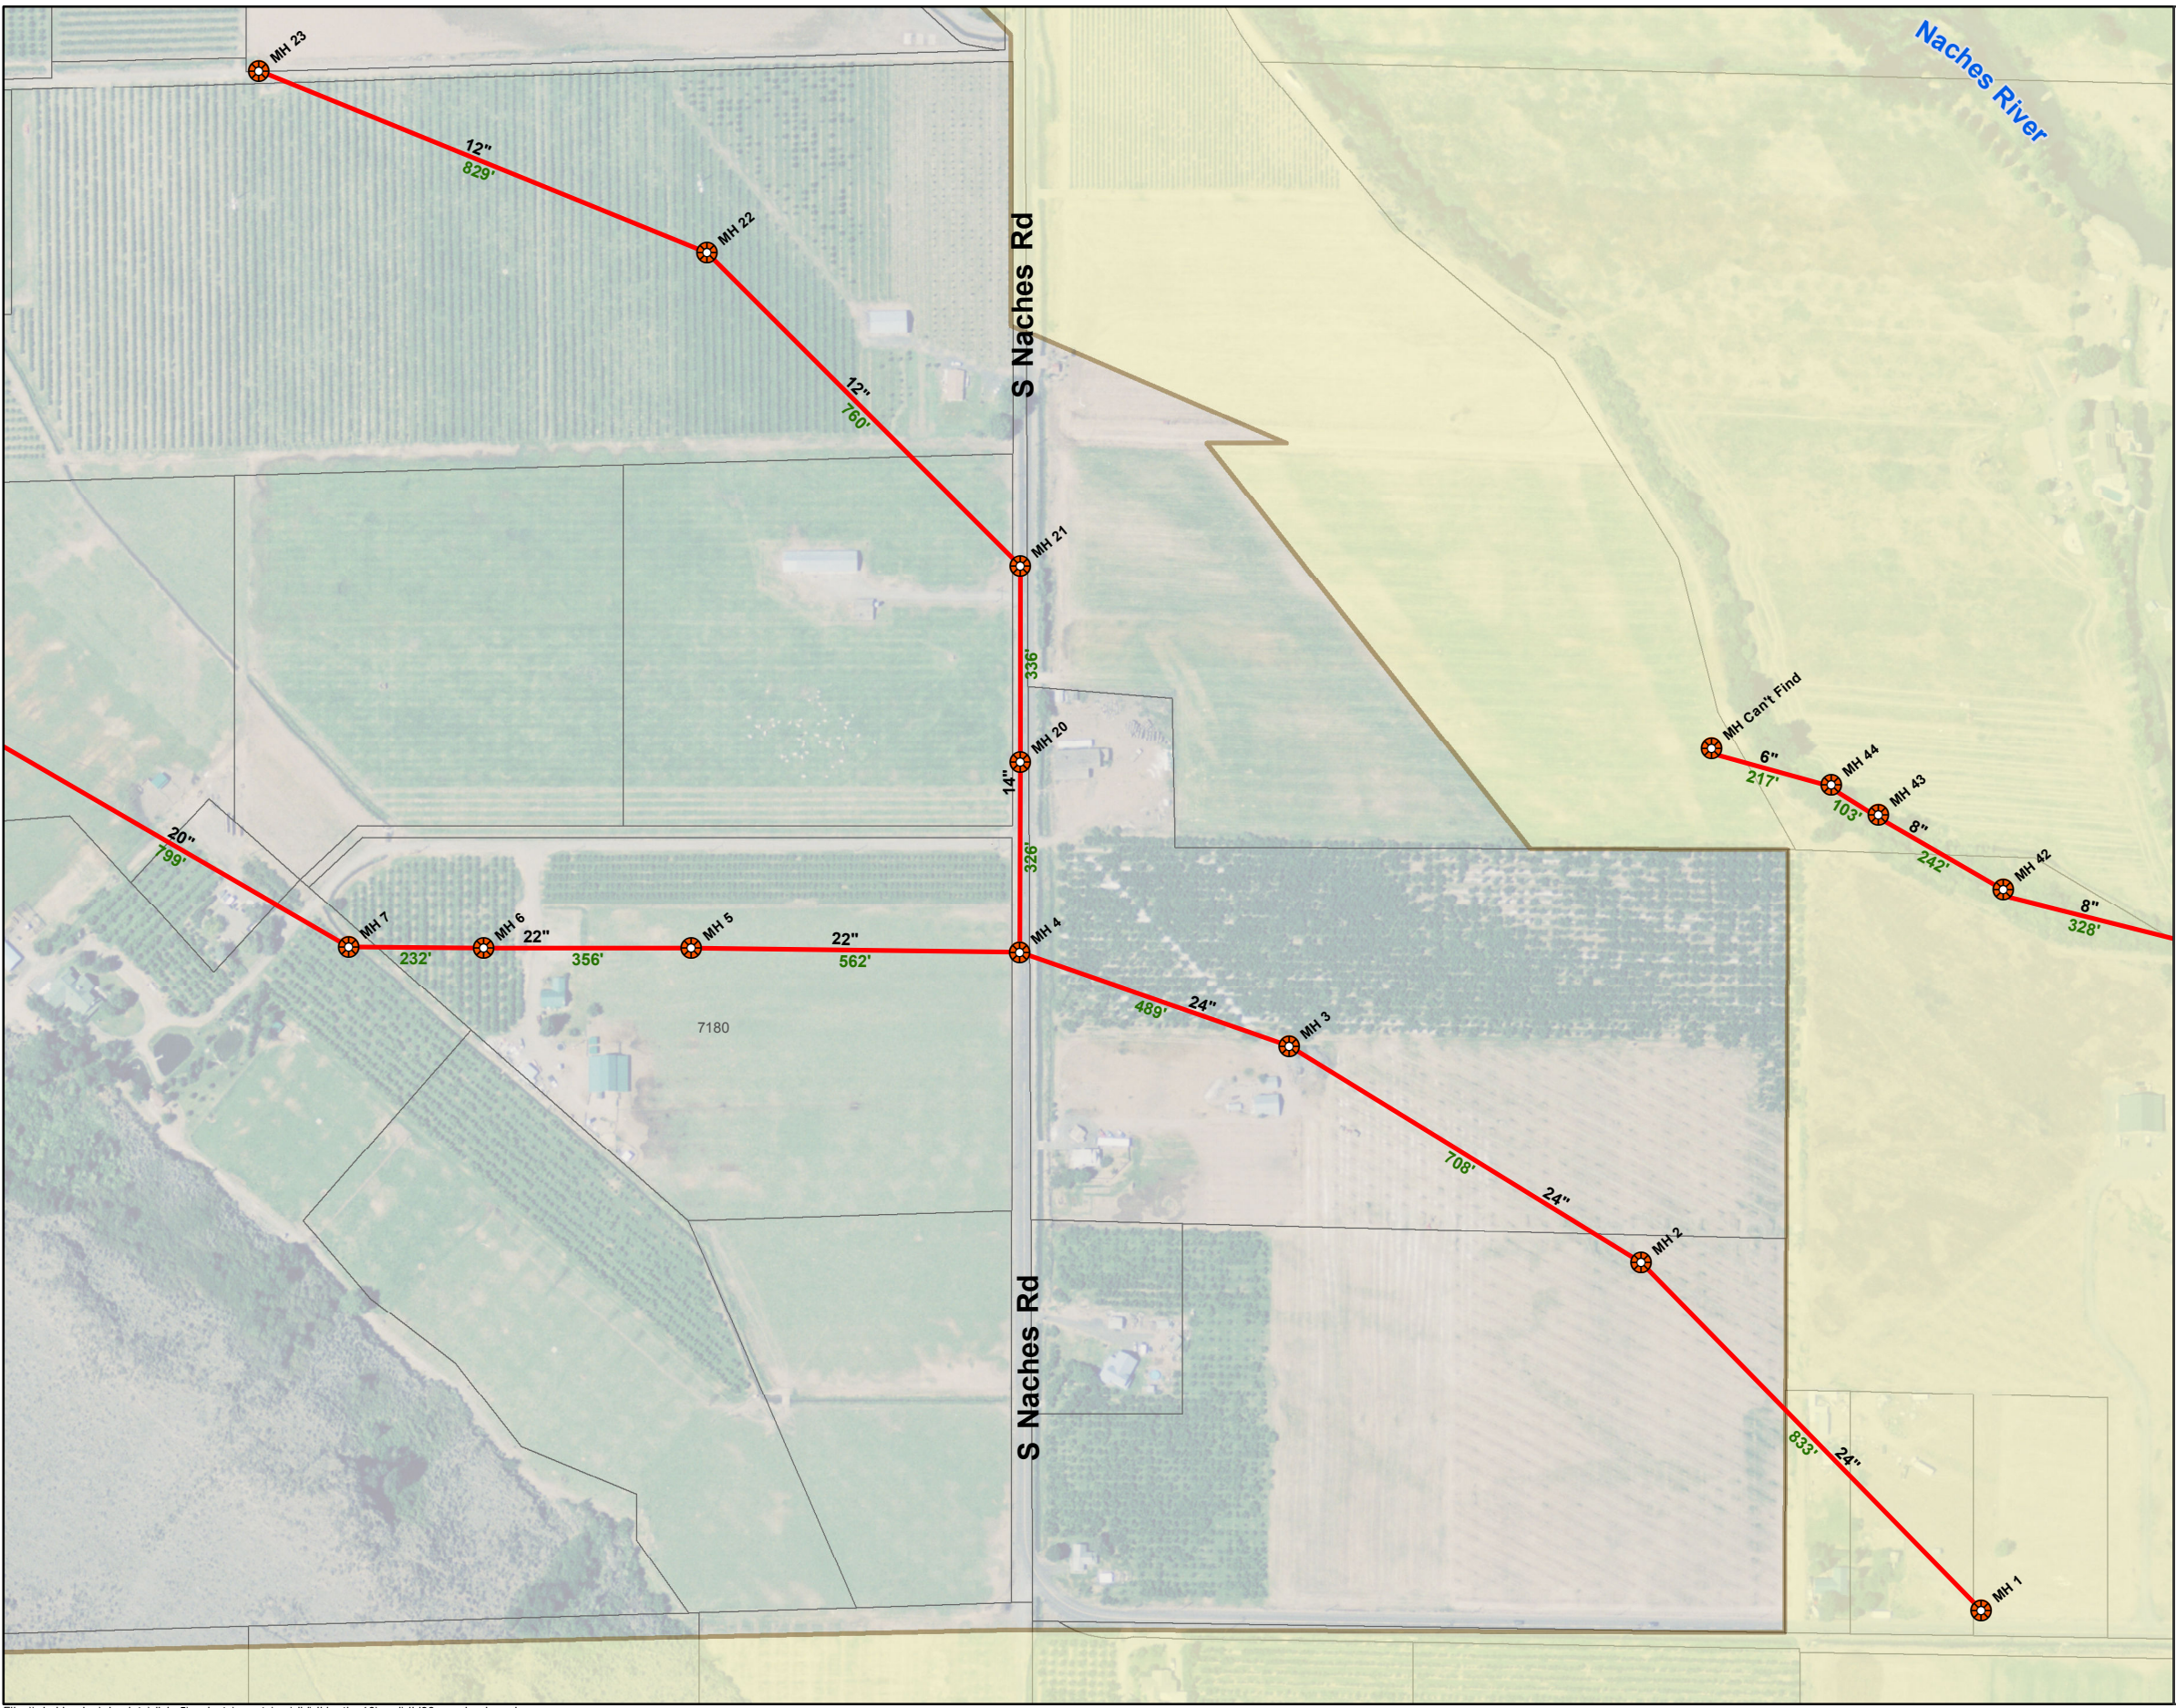


**YAKIMA COUNTY
DID ATLAS**

**Drainage Improvement
District #33**


Grid: A3

- | | |
|--------------------------|----------------------------|
| ● Manhole | ▲ Priv Catch Basin |
| ▲ Priv Ditch to Ditch | ■ Priv Roof Drain |
| ● Irrig TW Pipe to Ditch | ● Irrig Standpipe |
| ● Pipe to Ditch | ■ Drywell |
| ● Ditch to Pipe | ● Outfall |
| ● CoY MH | ★ Priv SanSew |
| ● Priv MH | ★ Pos Priv Wastewater |
| ▲ Catch Basin | ★ Priv SanSew Disconnected |
| — DID Ditch | — Private Ditch |
| — DID Pipe | — Unknown Pipe |
| — Stormwater Pipe | — City-Yakima SD Receive |
| — Private Pipe | H Hospitals/Clinics |
| | P Police Stations |
| | F FireStations |


1 inch = 300 feet

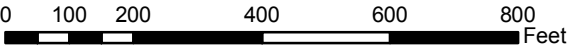

Location Map

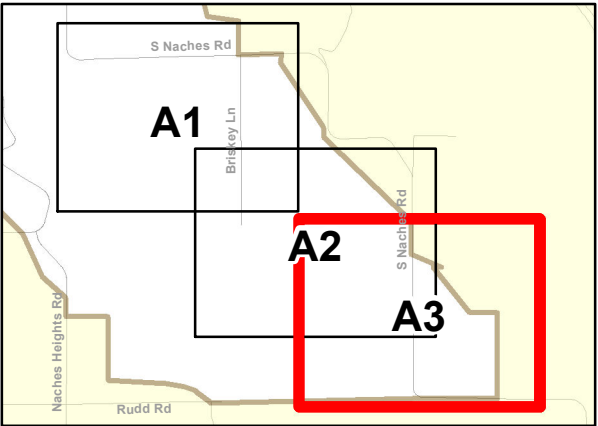



Copyright(C) 2012 Yakima County
This map was derived from several databases.
The County cannot accept responsibility for any
errors. Therefore, there are no warranties for
this product

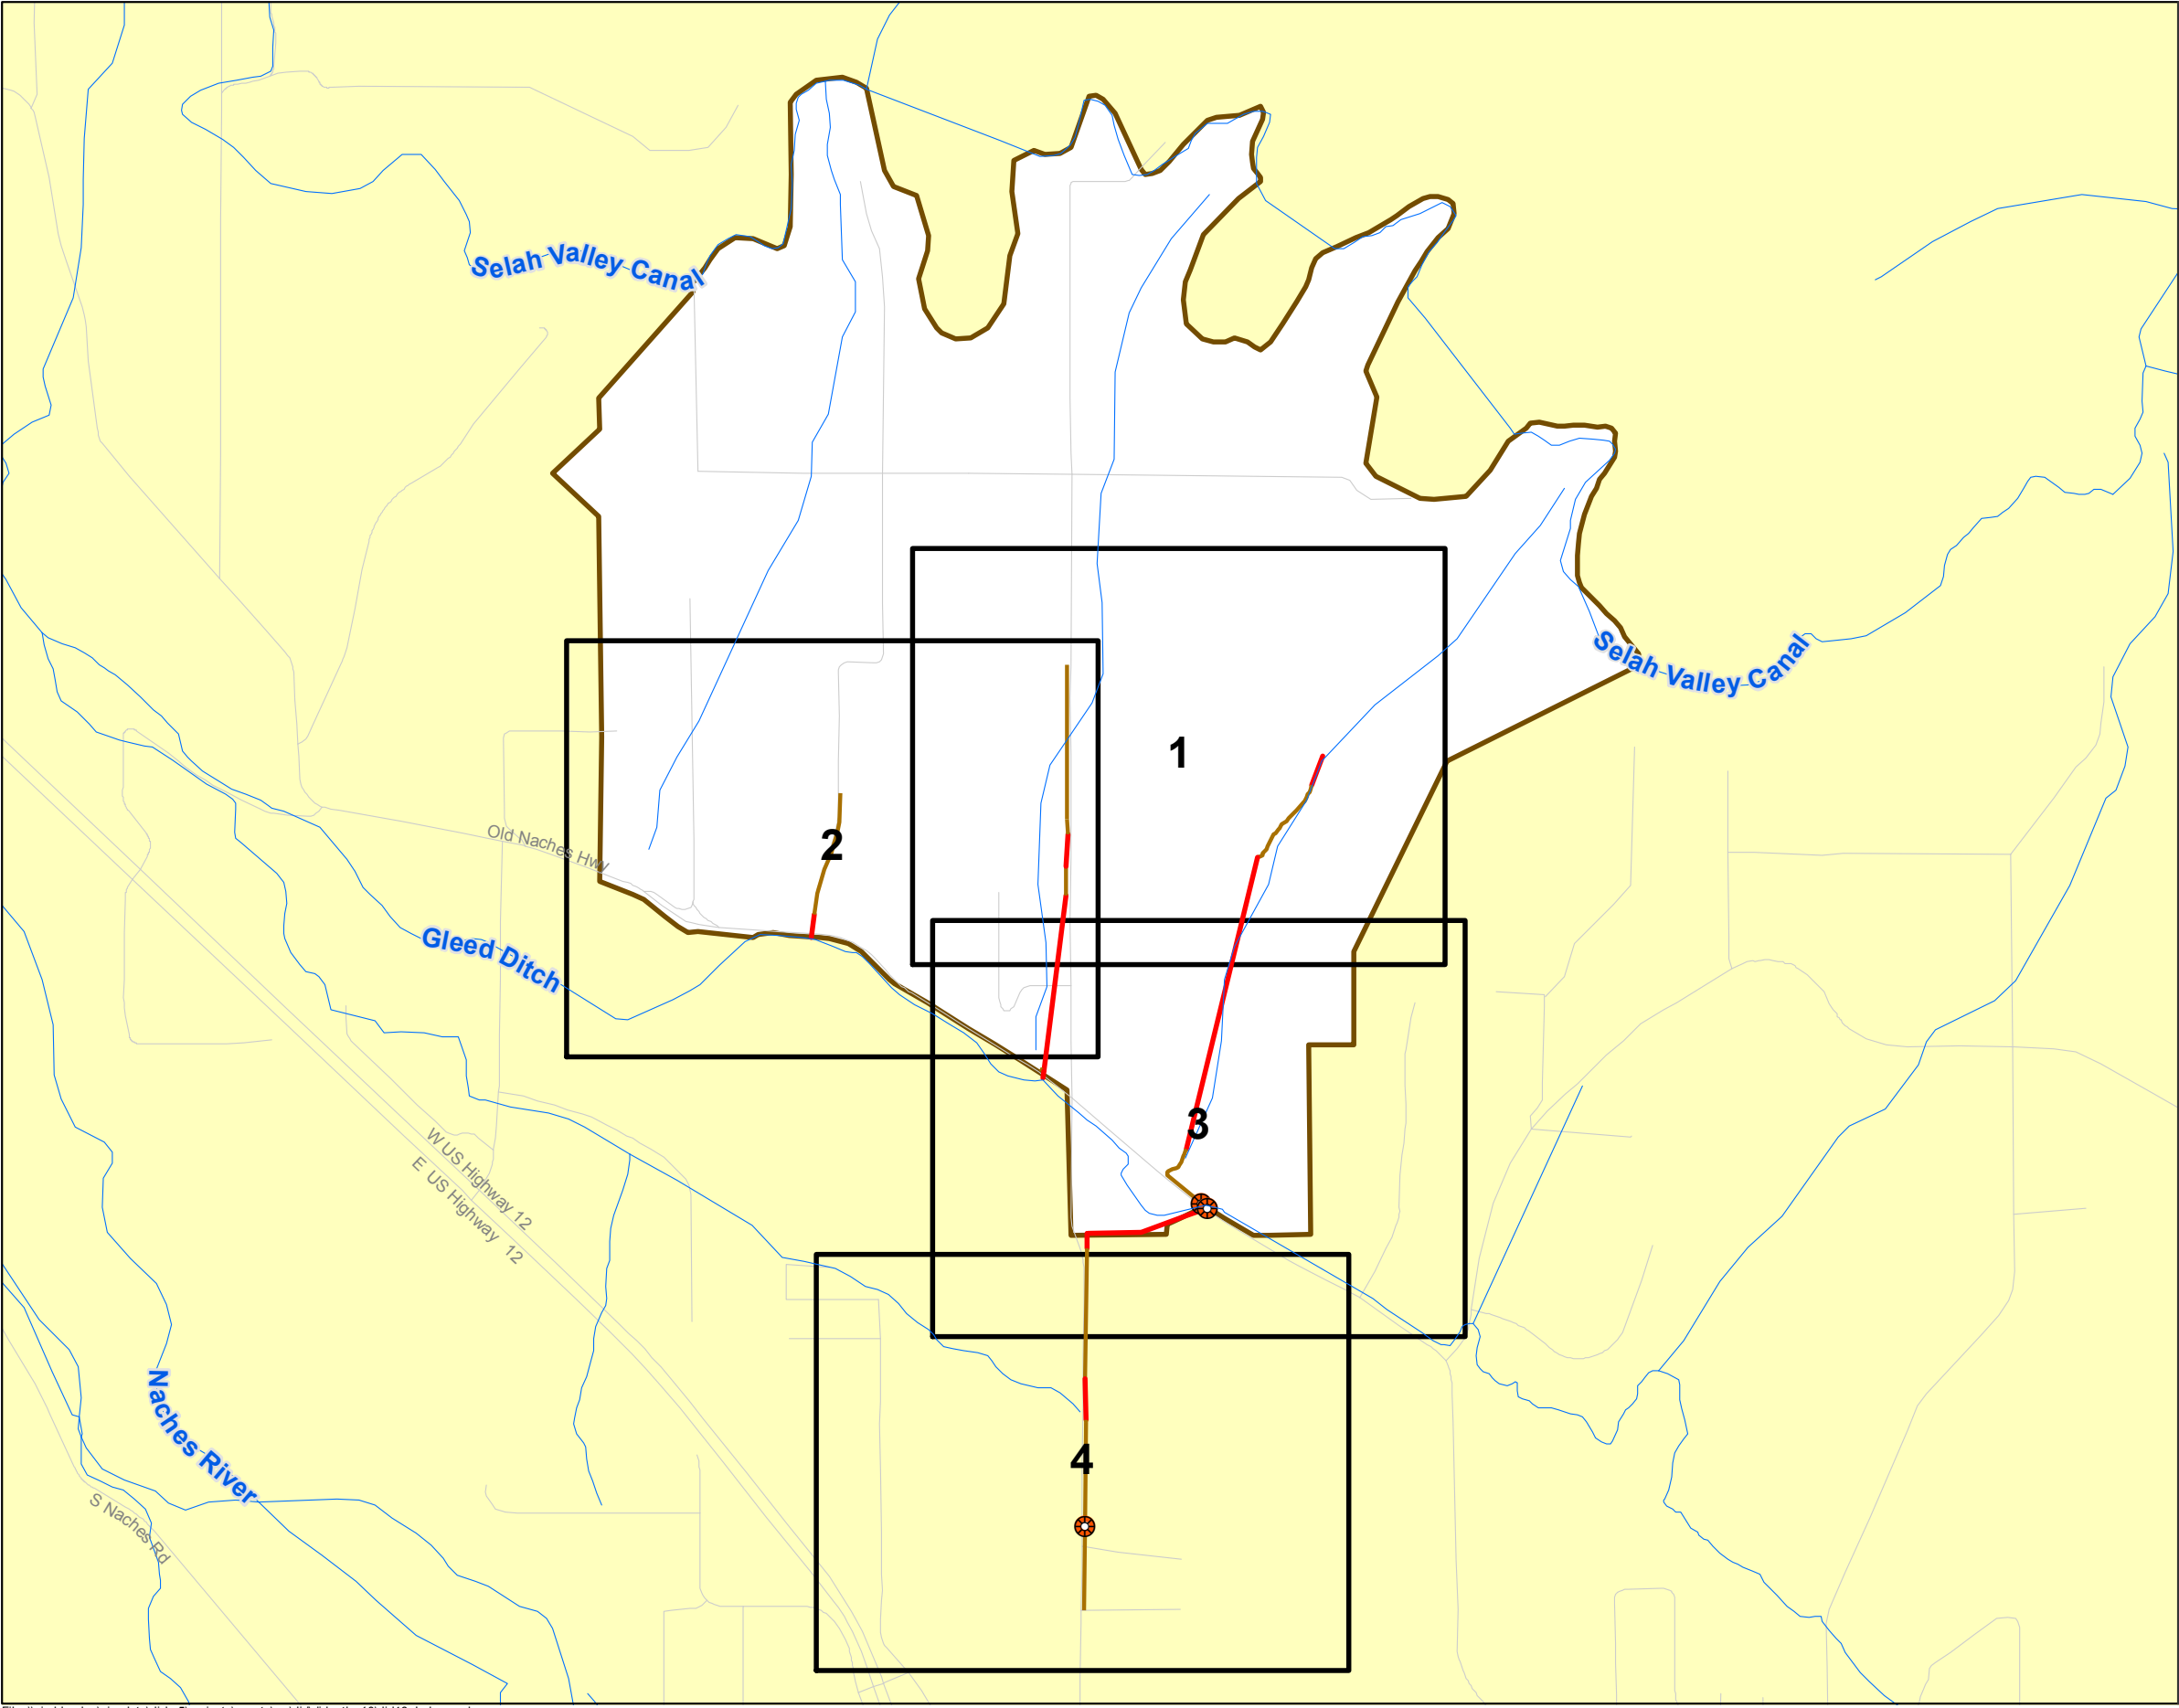

YAKIMA COUNTY DID ATLAS

Drainage Improvement District #34

INDEX

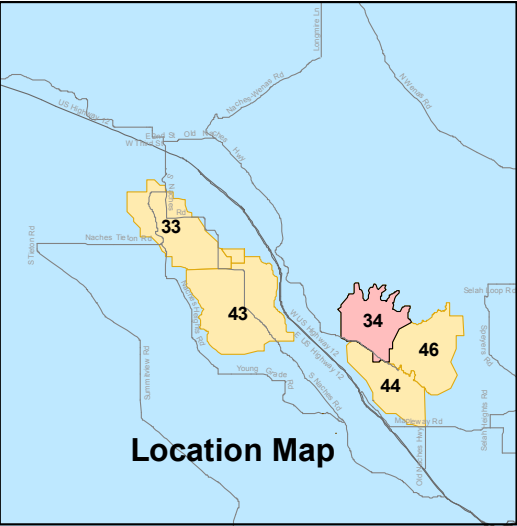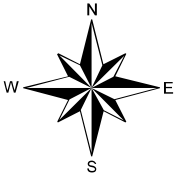

Copyright(C) 2012 Yakima County
This map was derived from several databases.
The County cannot accept responsibility for any
errors. Therefore, there are no warranties for
this product


YAKIMA COUNTY DID ATLAS

Drainage Improvement District #34



Grid: 1

- | | |
|------------------------|--------------------------|
| Manhole | Priv Roof Drain |
| Priv Ditch to Ditch | Irrig Standpipe |
| Irrig TW Pipe to Ditch | Drywell |
| Pipe to Ditch | Outfall |
| Ditch to Pipe | Priv SanSew |
| CoY MH | Pos Priv Wastewater |
| Priv MH | Priv SanSew Disconnected |
| Catch Basin | |
| Priv Catch Basin | |
| DID Ditch | Hospitals/Clinics |
| DID Pipe | Police Stations |
| Stormwater Pipe | Fire Stations |
| Private Pipe | |
| Private Ditch | |
| Unknown Pipe | |
| City-Yakima SD Receive | |


1 inch = 300 feet

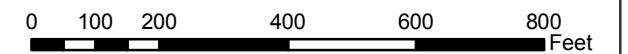


Location Map

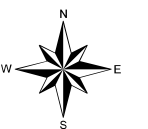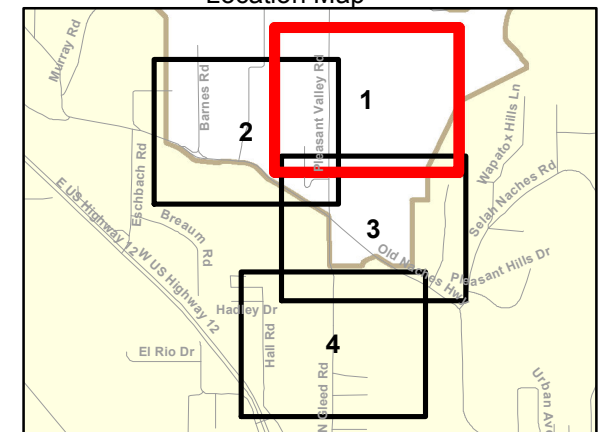

Copyright(C) 2012 Yakima County
This map was derived from several databases.
The County cannot accept responsibility for any
errors. Therefore, there are no warranties for
this product

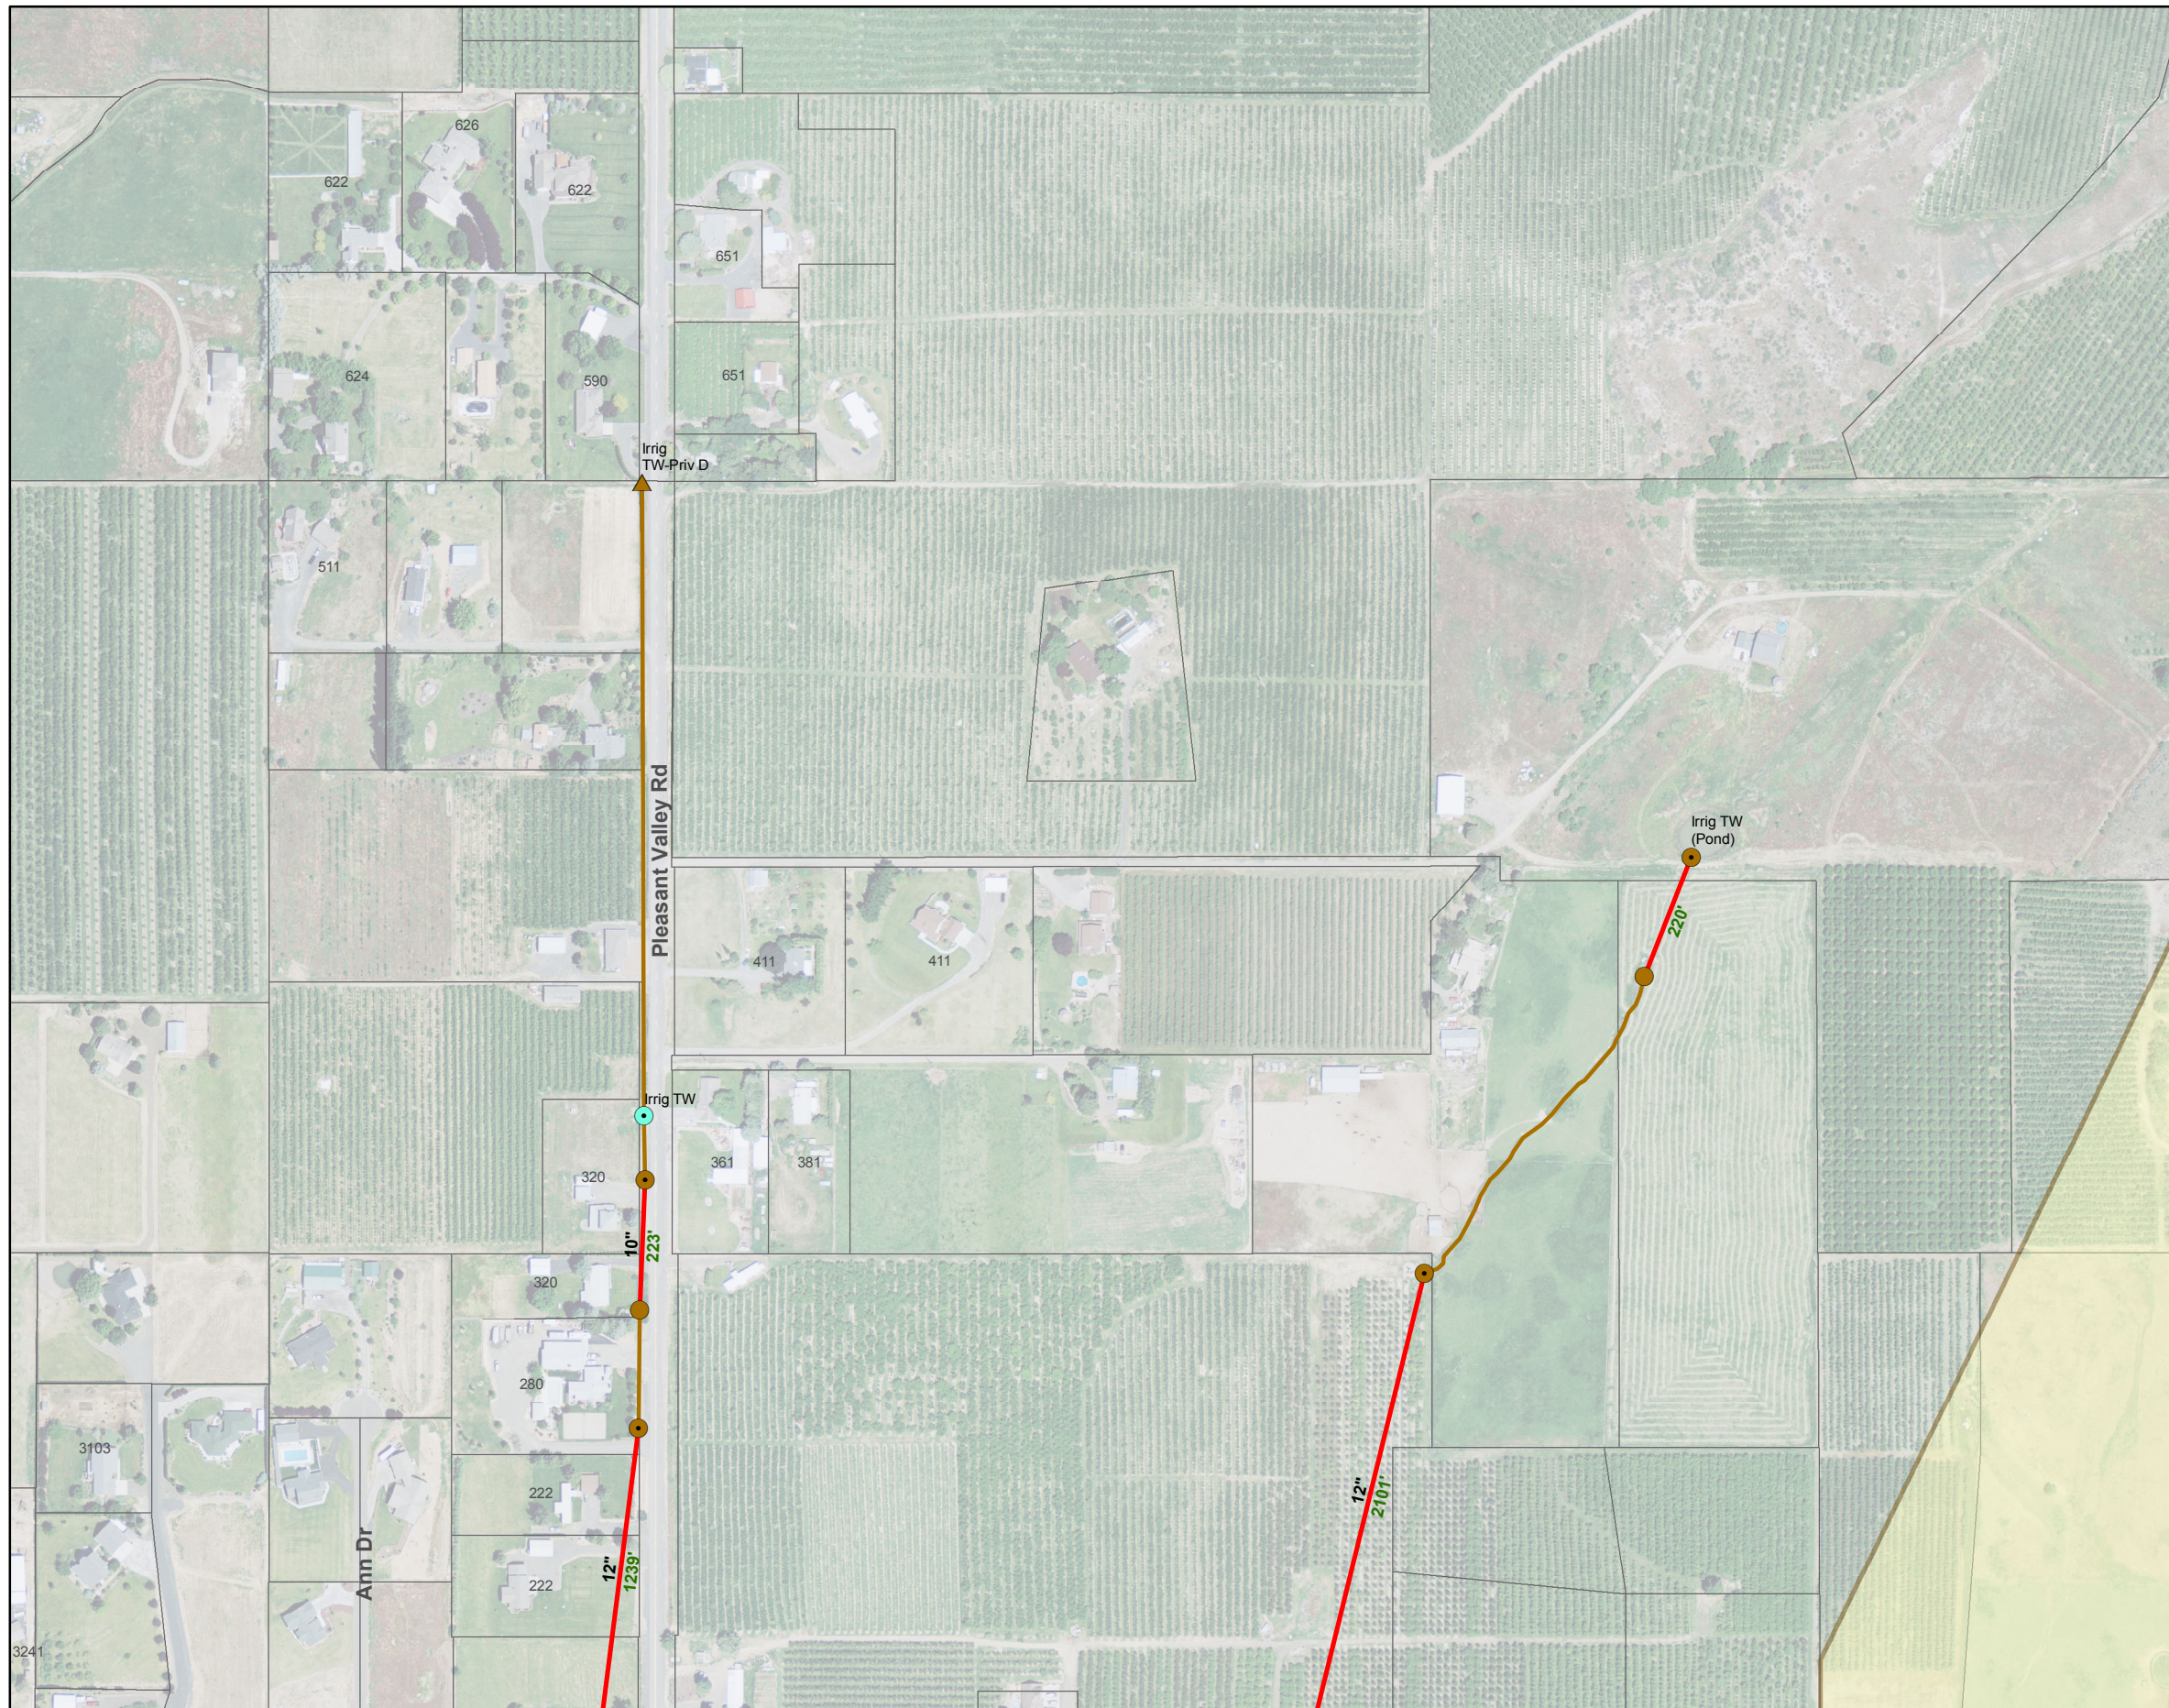


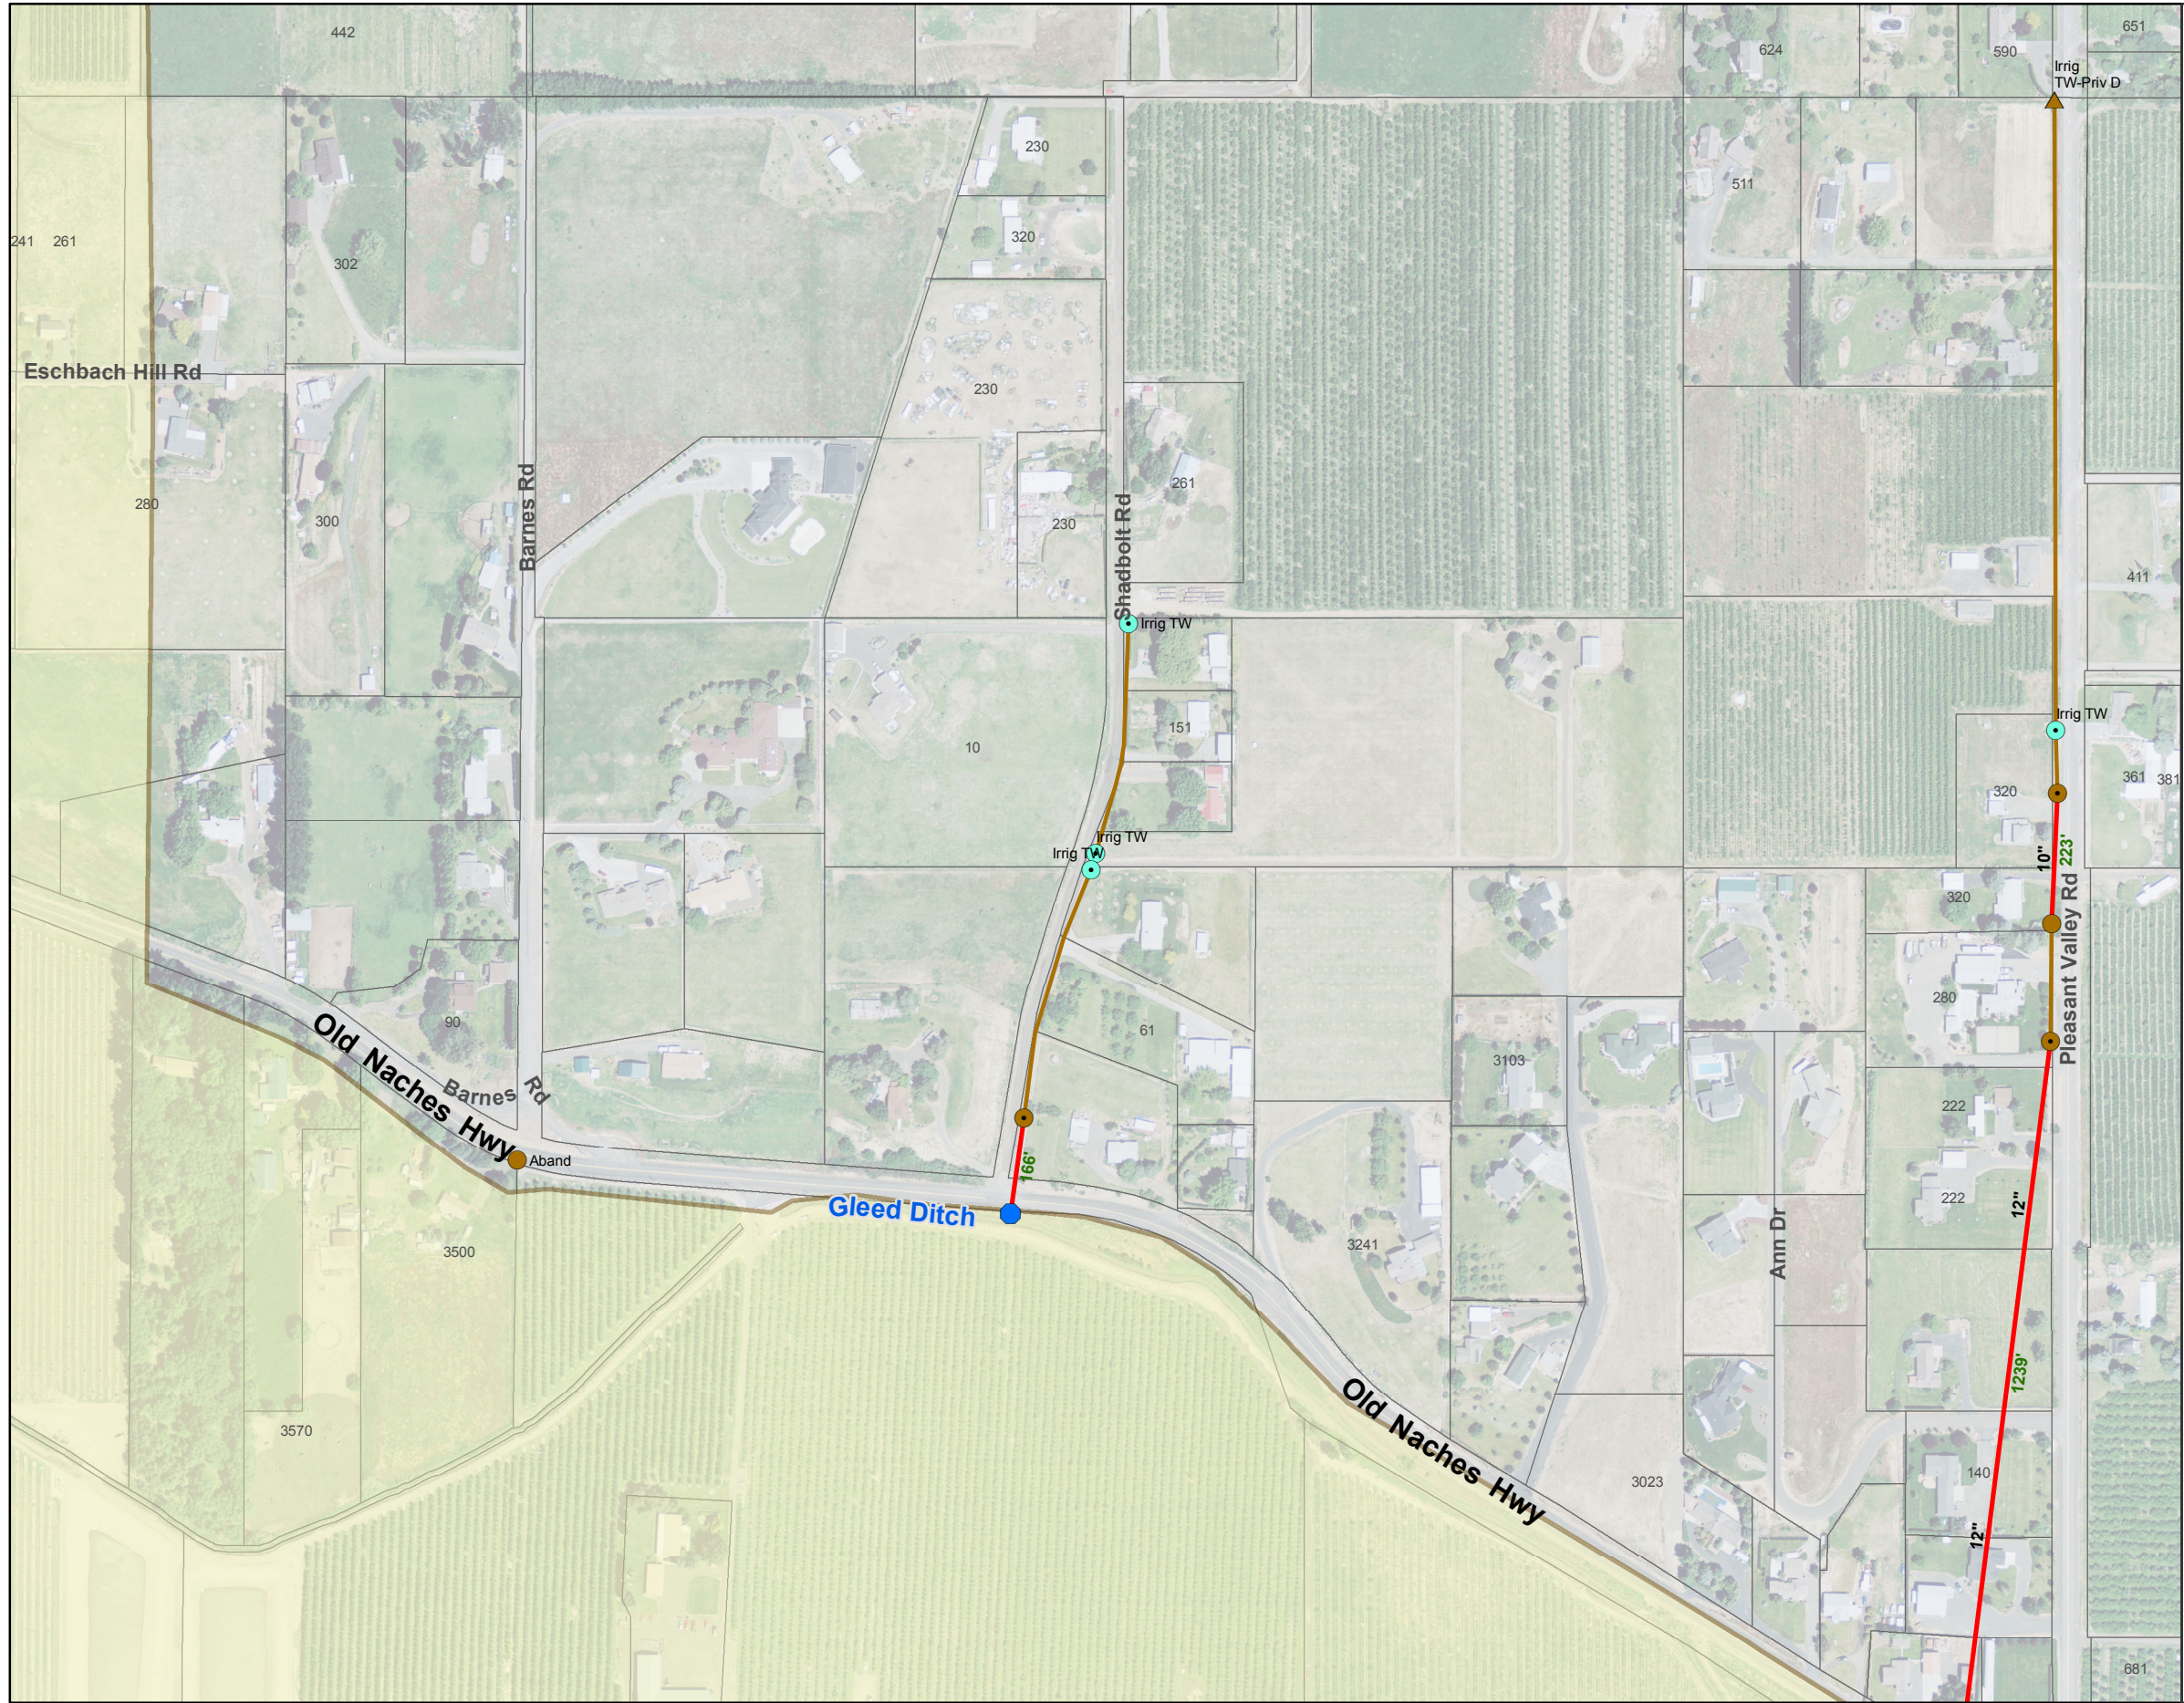


**YAKIMA COUNTY
DID ATLAS**

**Drainage Improvement
District #34**

Grid: 2

- | | |
|------------------------|--------------------------|
| Manhole | Priv Roof Drain |
| Priv Ditch to Ditch | Irrig Standpipe |
| Irrig TW Pipe to Ditch | Drywell |
| Pipe to Ditch | Outfall |
| Ditch to Pipe | Priv SanSew |
| CoY MH | Pos Priv Wastewater |
| Priv MH | Priv SanSew Disconnected |
| Catch Basin | |
| Priv Catch Basin | |
| DID Ditch | Hospitals/Clinics |
| DID Pipe | Police Stations |
| Stormwater Pipe | Fire Stations |
| Private Pipe | |
| Private Ditch | |
| Unknown Pipe | |
| City-Yakima SD Receive | |

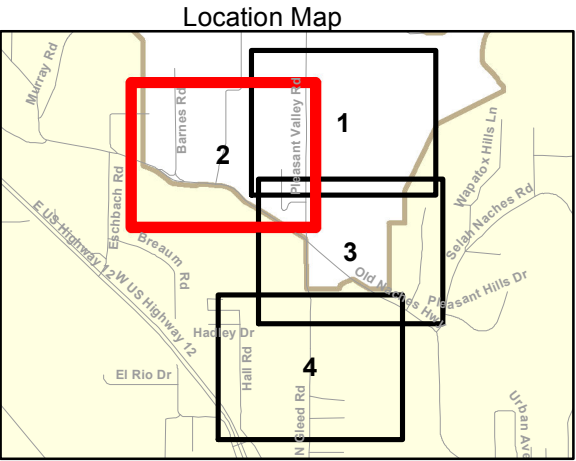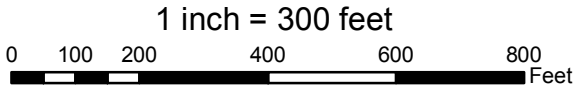

Copyright(C) 2012 Yakima County
This map was derived from several databases.
The County cannot accept responsibility for any
errors. Therefore, there are no warranties for
this product


YAKIMA COUNTY DID ATLAS

Drainage Improvement District #34



Grid: 3

- | | |
|------------------------|--------------------------|
| Manhole | Priv Roof Drain |
| Priv Ditch to Ditch | Irrig Standpipe |
| Irrig TW Pipe to Ditch | Drywell |
| Pipe to Ditch | Outfall |
| Ditch to Pipe | Priv SanSew |
| CoY MH | Pos Priv Wastewater |
| Priv MH | Priv SanSew Disconnected |
| Catch Basin | |
| Priv Catch Basin | |
| DID Ditch | Hospitals/Clinics |
| DID Pipe | Police Stations |
| Stormwater Pipe | Fire Stations |
| Private Pipe | |
| Private Ditch | |
| Unknown Pipe | |
| City-Yakima SD Receive | |

1 inch = 300 feet

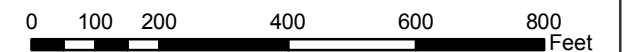

Location Map

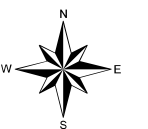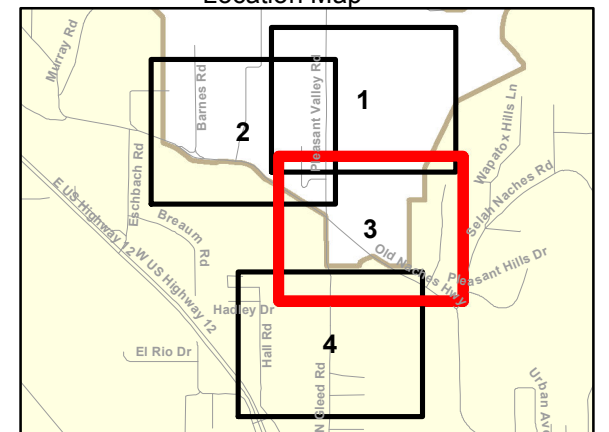

Copyright(C) 2012 Yakima County
This map was derived from several databases.
The County cannot accept responsibility for any
errors. Therefore, there are no warranties for
this product



Naches Valley
Primary School

Gleed Ditch
Old Naches Hwy

Gleed Mobile Pk

Hadley Dr

Hall Rd

N Gleed Rd

Rocky Rd

Link Rd

W US Highway 12
E US Highway 12
McLaughlin Rd

YAKIMA COUNTY DID ATLAS

Drainage Improvement District #34

Grid: 4

- Manhole

Priv Ditch to Ditch

Irrig TW Pipe to Ditch

Pipe to Ditch

Ditch to Pipe

CoY MH

Priv MH

Catch Basin

Priv Catch Basin

DID Ditch

DID Pipe

Stormwater Pipe

Private Pipe

Private Ditch

Unknown Pipe

City-Yakima SD Receive
- Priv Roof Drain

Irrig Standpipe

Drywell

Outfall

Priv SanSew

Pos Priv Wastewater


Priv SanSew Disconnected

Hospitals/Clinics


Police Stations

Fire Stations


1 inch = 300 feet

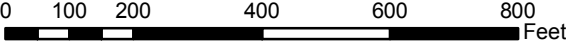

Location Map

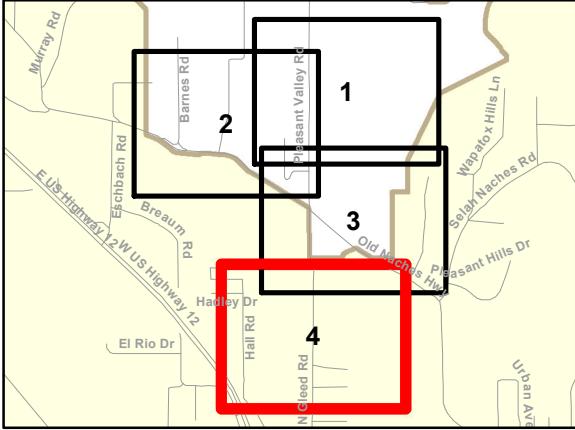



Copyright(C) 2012 Yakima County
This map was derived from several databases.
The County cannot accept responsibility for any
errors. Therefore, there are no warranties for
this product

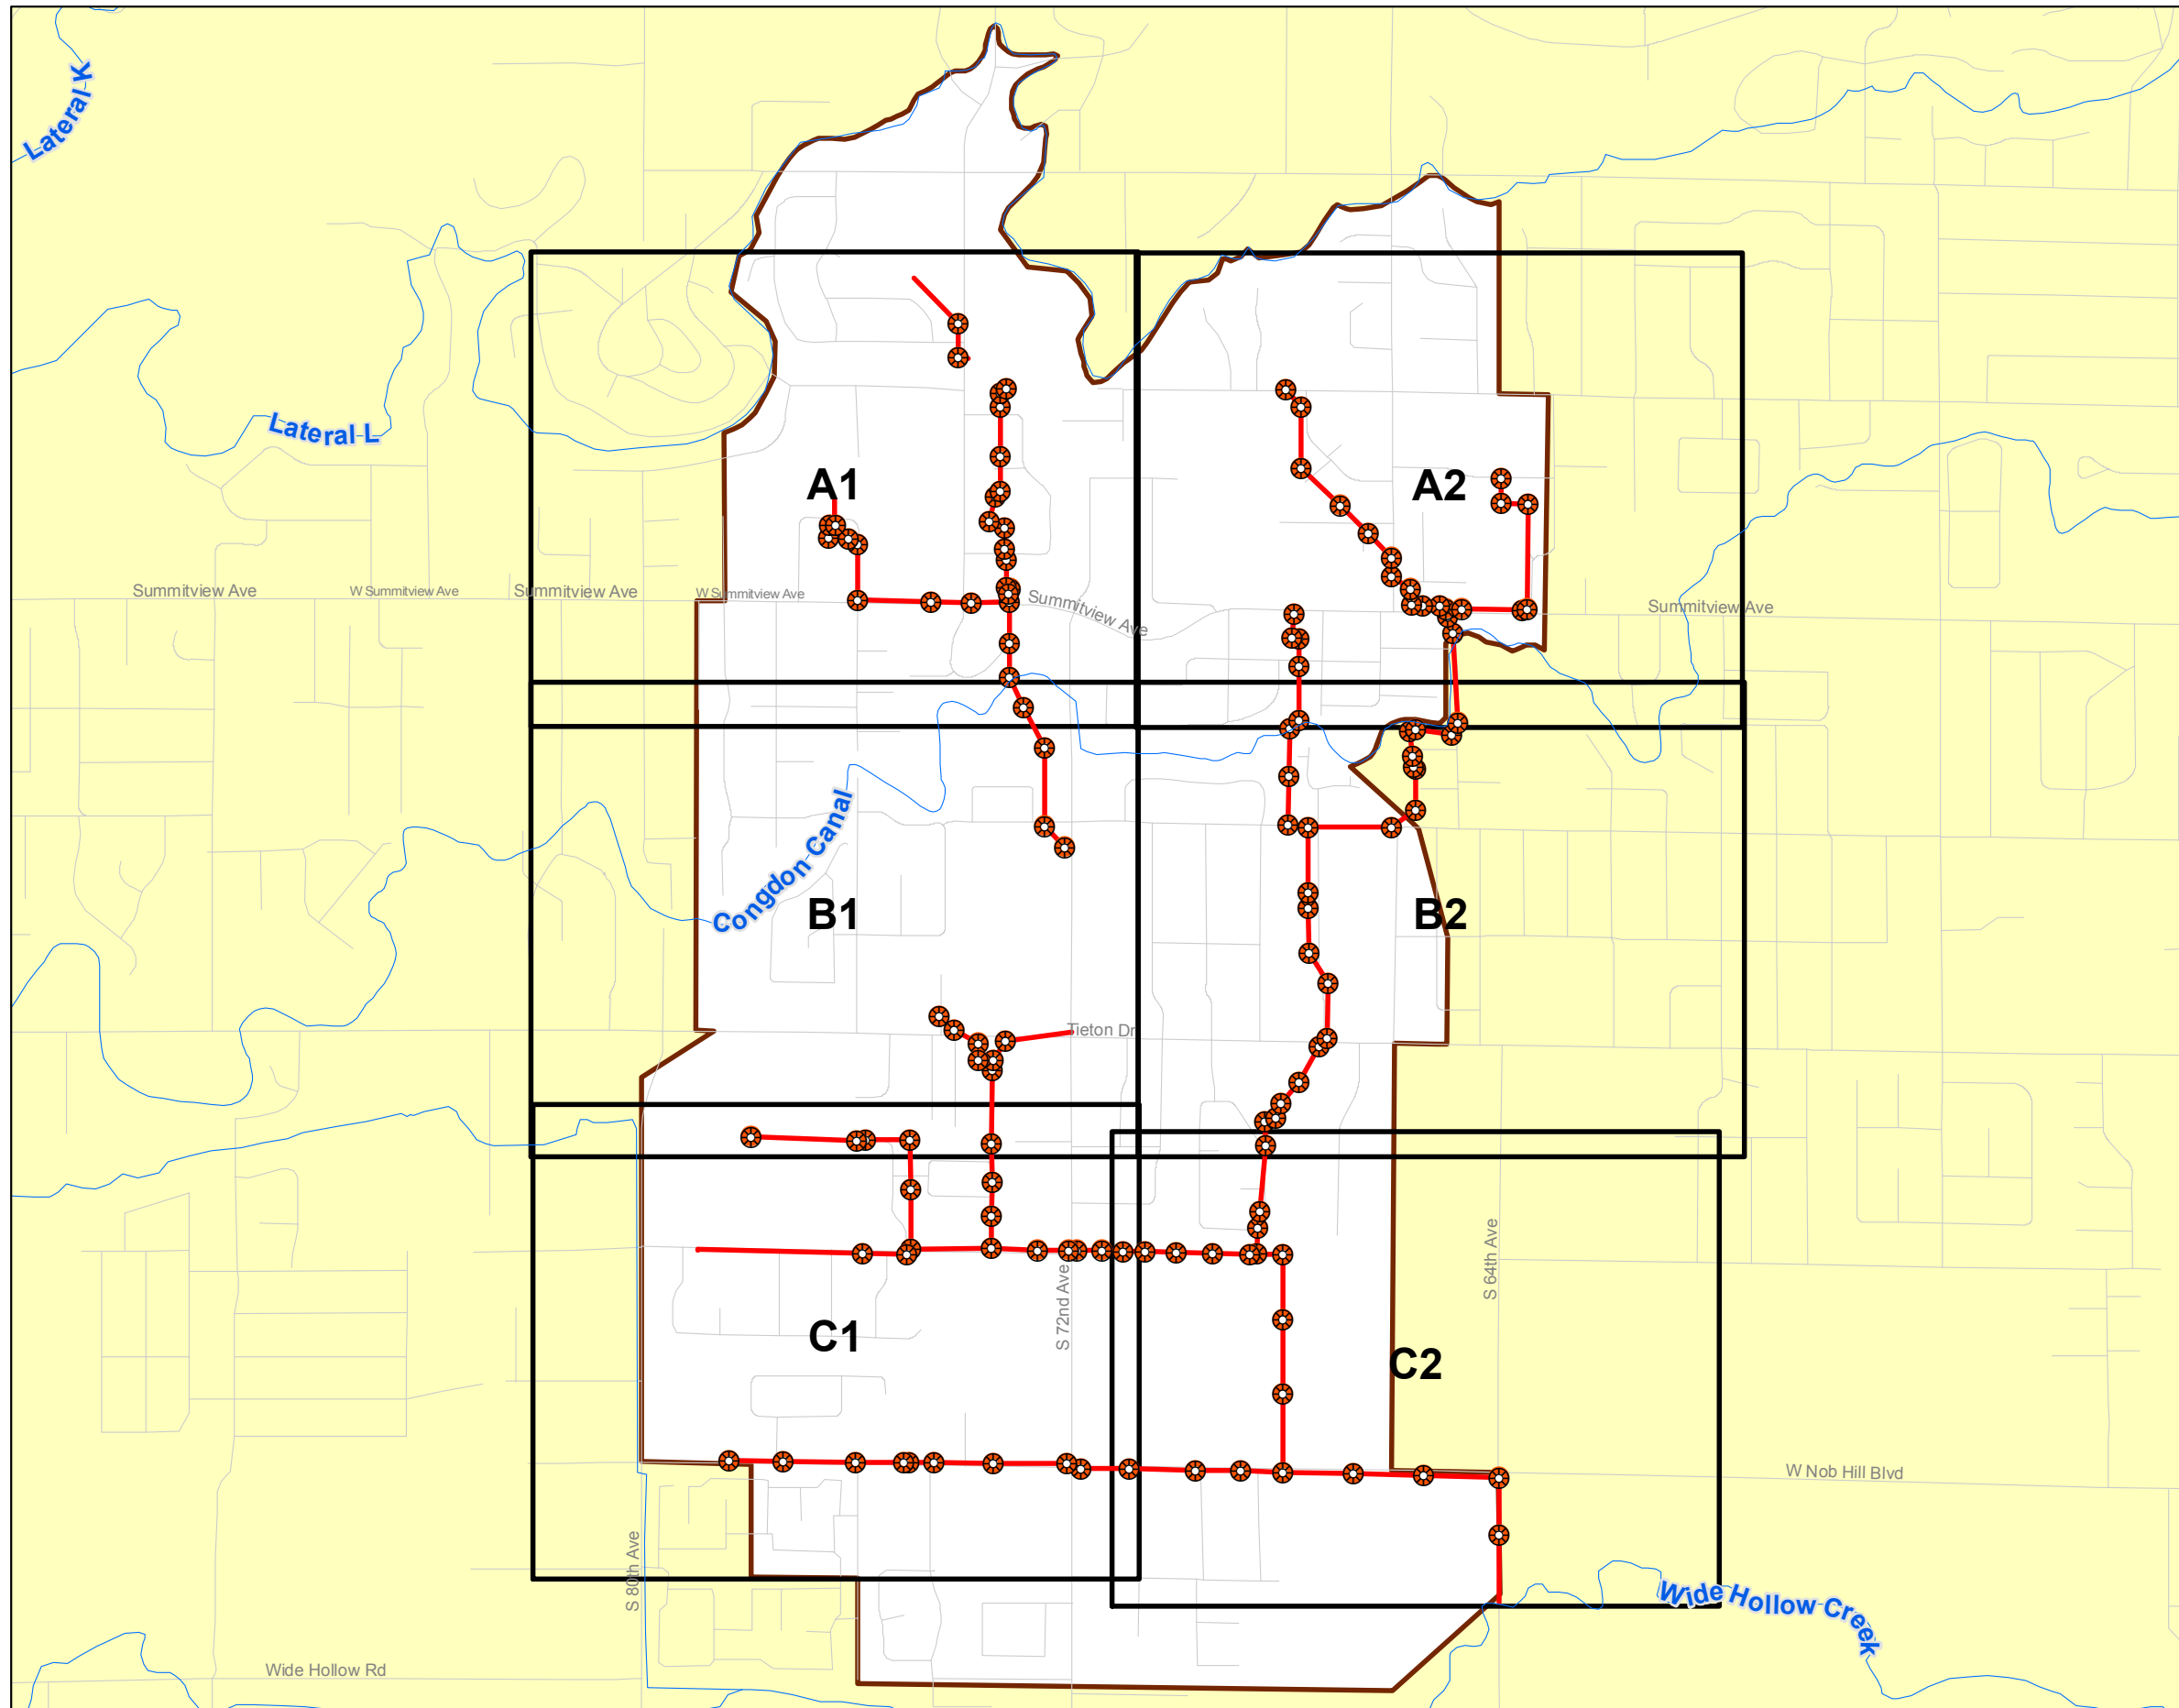

YAKIMA COUNTY DID ATLAS

Drainage Improvement District #38

INDEX

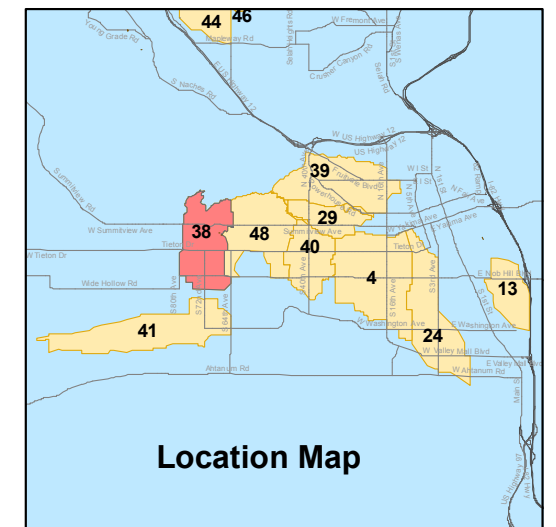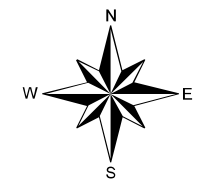

Copyright(C) 2012 Yakima County
This map was derived from several databases.
The County cannot accept responsibility for any
errors. Therefore, there are no warranties for
this product

YAKIMA COUNTY DID ATLAS

Drainage Improvement
District #38
Grid: A1

- | | | | |
|--|------------------------|--|--------------------------|
| | Manhole | | Priv Catch Basin |
| | Priv Ditch to Ditch | | Priv Roof Drain |
| | Irrig TW Pipe to Ditch | | Irrig Standpipe |
| | Pipe to Ditch | | Drywell |
| | Ditch to Pipe | | Outfall |
| | CoY MH | | Priv SanSew |
| | Priv MH | | Pos Priv Wastewater |
| | Catch Basin | | Priv SanSew Disconnected |
| | DID Ditch | | Private Ditch |
| | DID Pipe | | Unknown Pipe |
| | Stormwater Pipe | | City-Yakima SD Receive |
| | Private Pipe | | |


Hospitals/Clinics Fire Stations

Police Stations


1 inch = 300 feet

0 100 200 400 600 800 Feet

Location Map

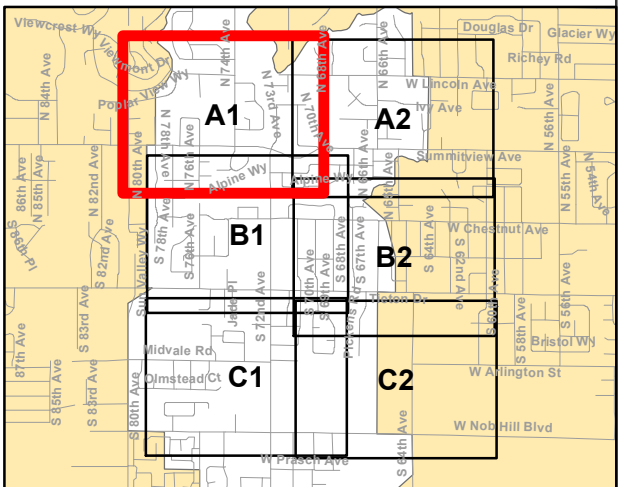


Copyright(C) 2012 Yakima County
This map was derived from several databases.
The County cannot accept responsibility for any
errors. Therefore, there are no warranties for
this product

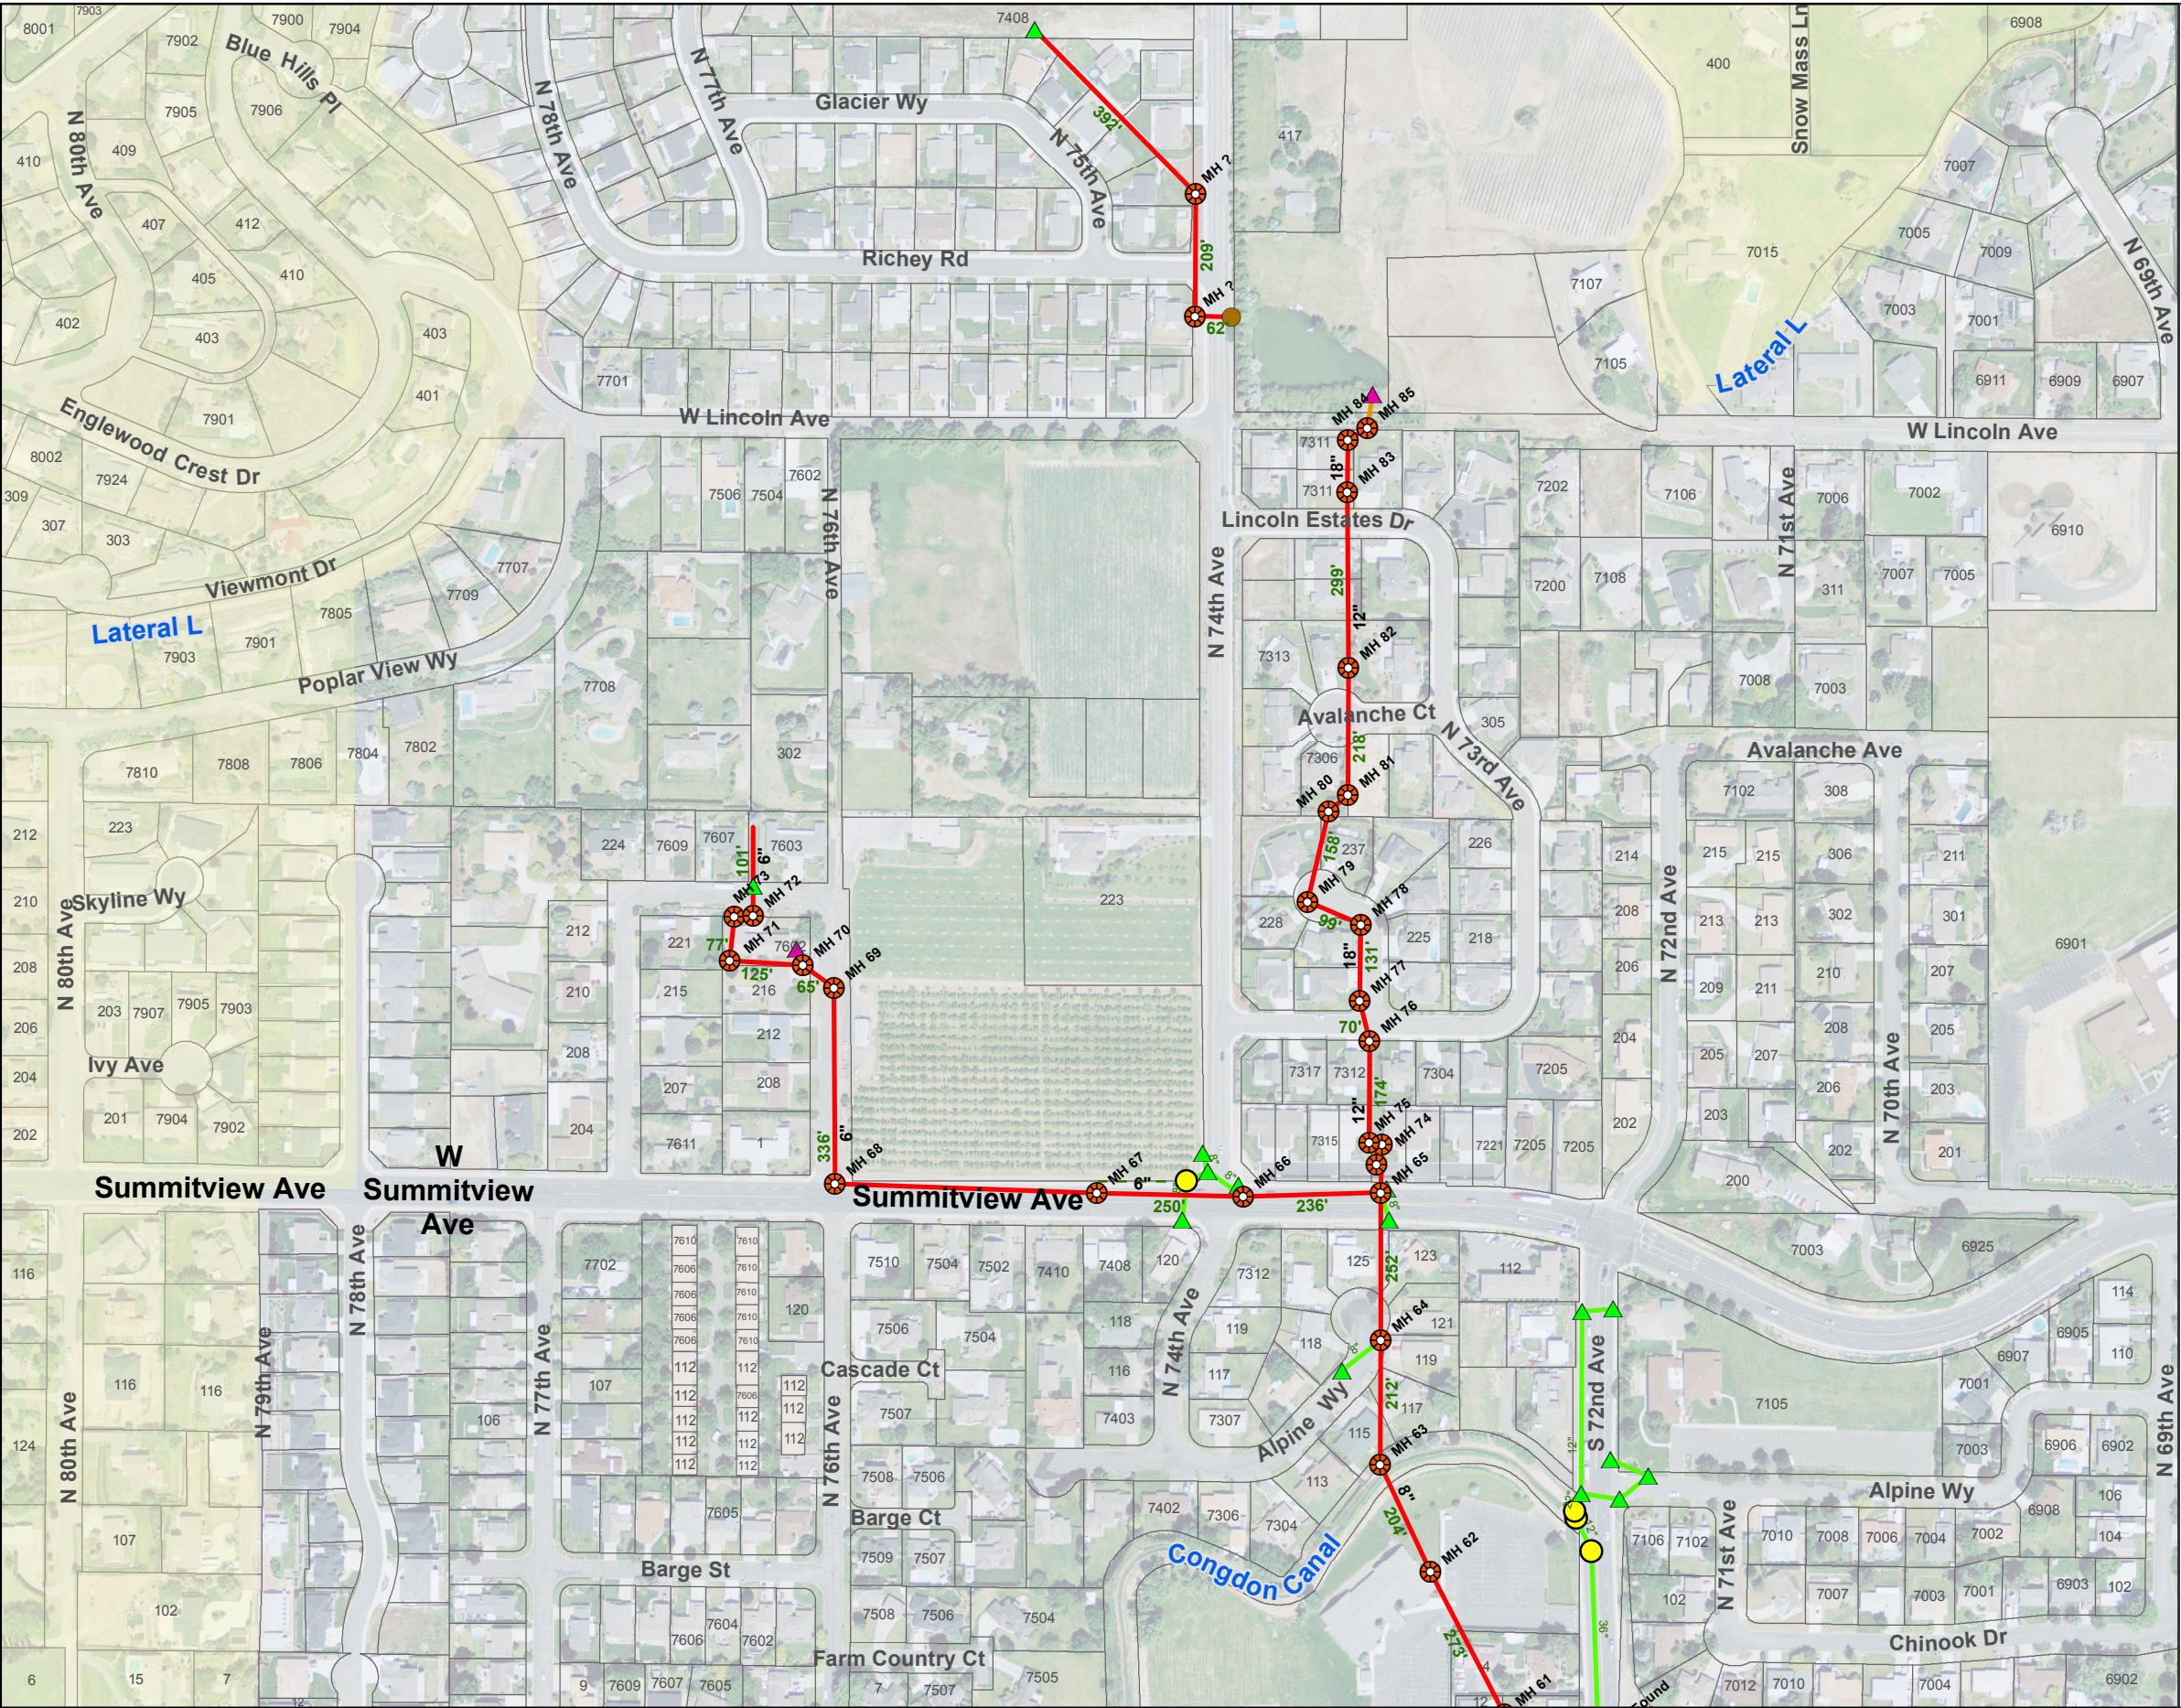

Drainage Improvement District #38 Grid: A2

- 1 inch = 300 feet
-
- 0 100 200 400 600 800 Feet

Location Map

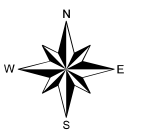

Date: 2/2/2012


YAKIMA COUNTY DID ATLAS

Drainage Improvement District #38 Grid: B1



- Manhole
 - Priv Catch Basin
 - Priv Ditch to Ditch
 - Priv Roof Drain
 - Irrig TW Pipe to Ditch
 - Irrig Standpipe
 - Pipe to Ditch
 - Ditch to Pipe
 - CoY MH
 - Drywell
 - Priv MH
 - Outfall
 - Catch Basin
 - Priv SanSew
 - Pos Priv Wastewater
 - Priv SanSew Disconnected
- DID Ditch
DID Pipe
Stormwater Pipe
Private Pipe
- Private Ditch
Unknown Pipe
City-Yakima SD Receive

- Hospitals/Clinics
- Fire Stations
- Police Stations

1 inch = 300 feet

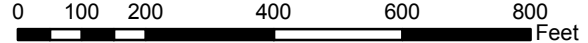


Location Map

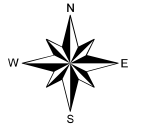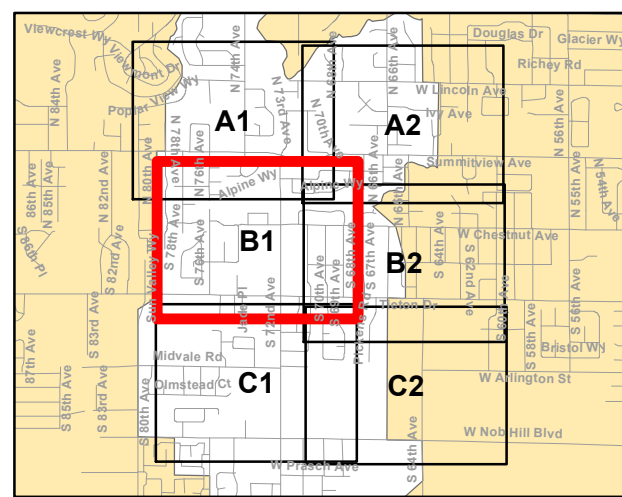

Copyright(C) 2012 Yakima County
This map was derived from several databases.
The County cannot accept responsibility for any
errors. Therefore, there are no warranties for
this product

Date: 2/2/2012

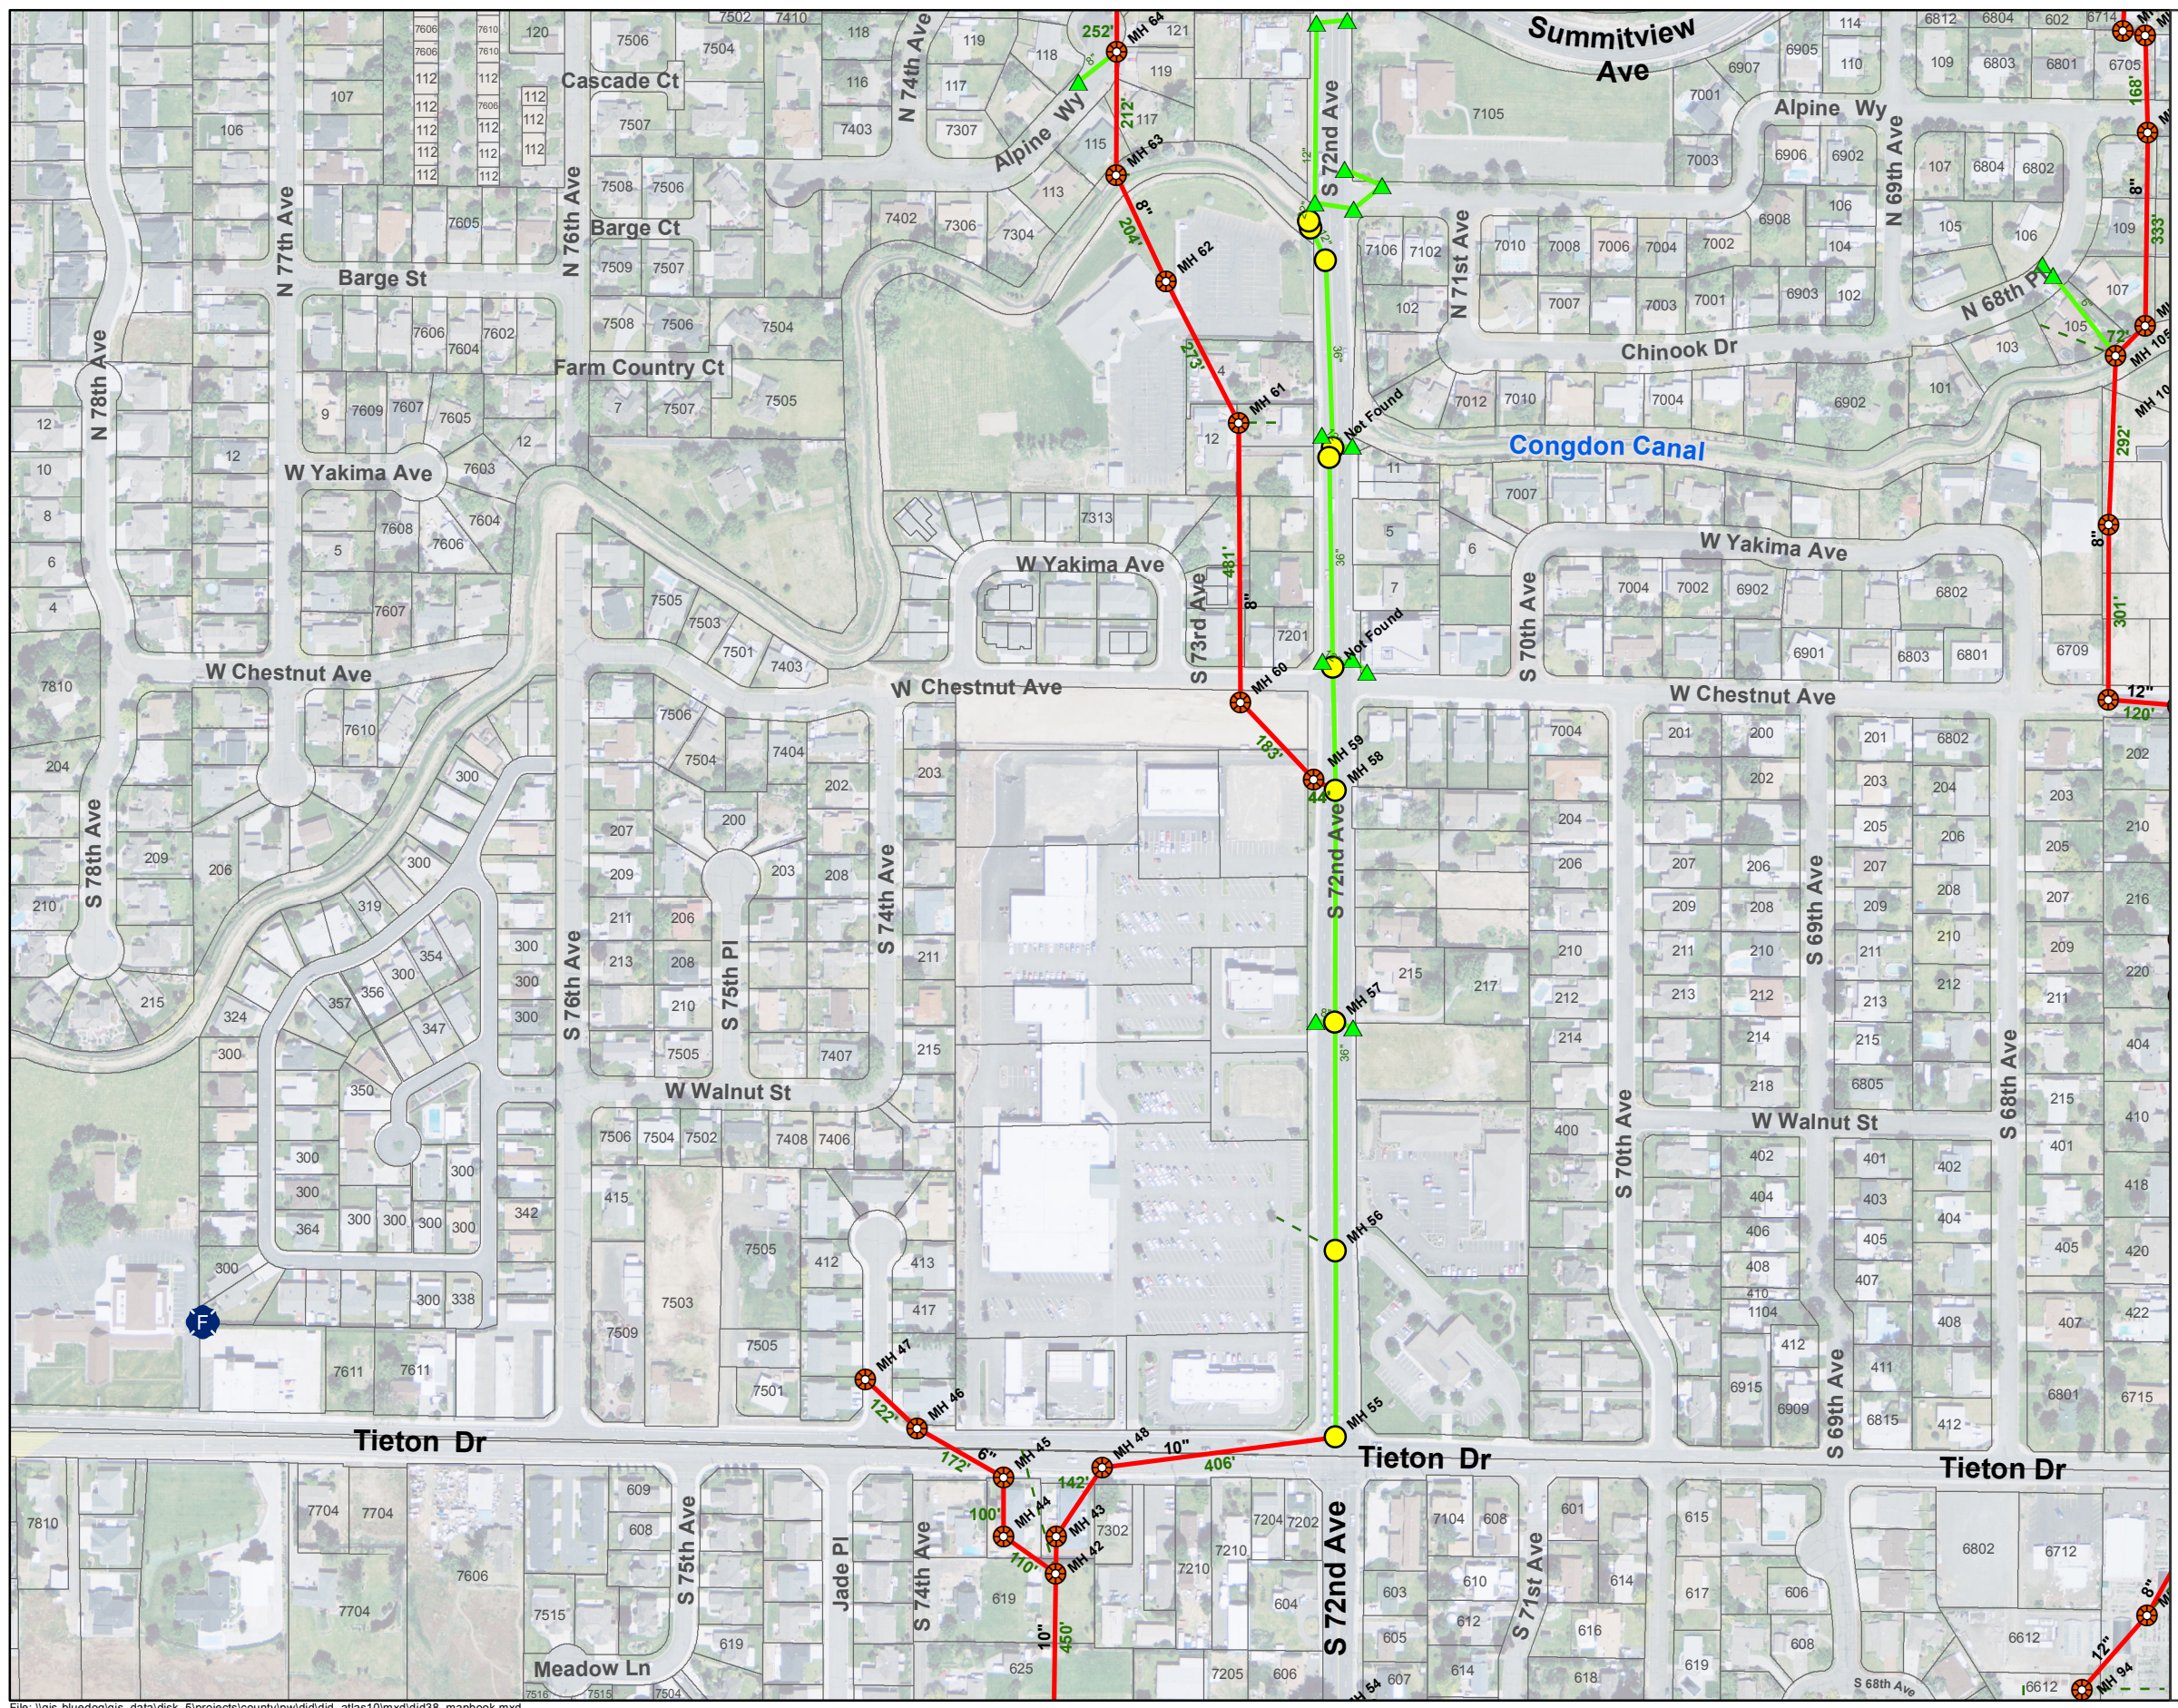


File: \\gis-bluedog\gis_data\disk_5\projects\county\pw\did\did_atlas\10\mxd\did38_mapbook.mxd


**Drainage Improvement
District #38
Grid: B2**

- 1 inch = 300 feet
-
- 0 100 200 400 600 800 Feet


Location Map

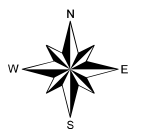

Date: 2/2/2012

 


Drainage Improvement District #38 Grid: C1


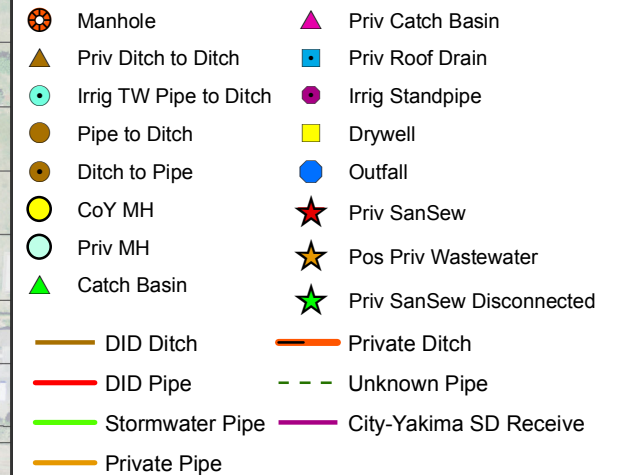


 Police Stations

1 inch = 300 feet

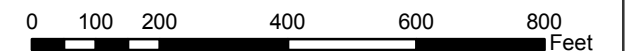



Location Map

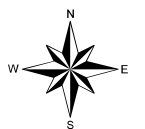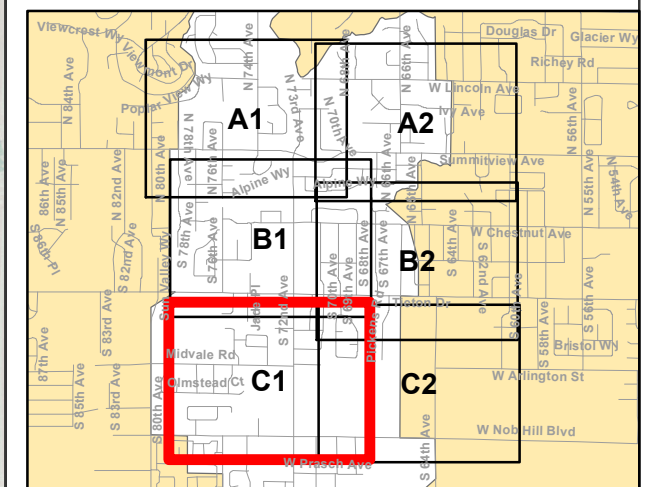


Copyright(C) 2012 Yakima County
This map was derived from several databases.
The County cannot accept responsibility for any
errors. Therefore, there are no warranties for
this product


**Drainage Improvement
District #38
Grid: C2**

- 1 inch = 300 feet

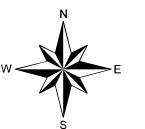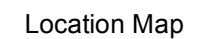

Date: 2/2/2012


 


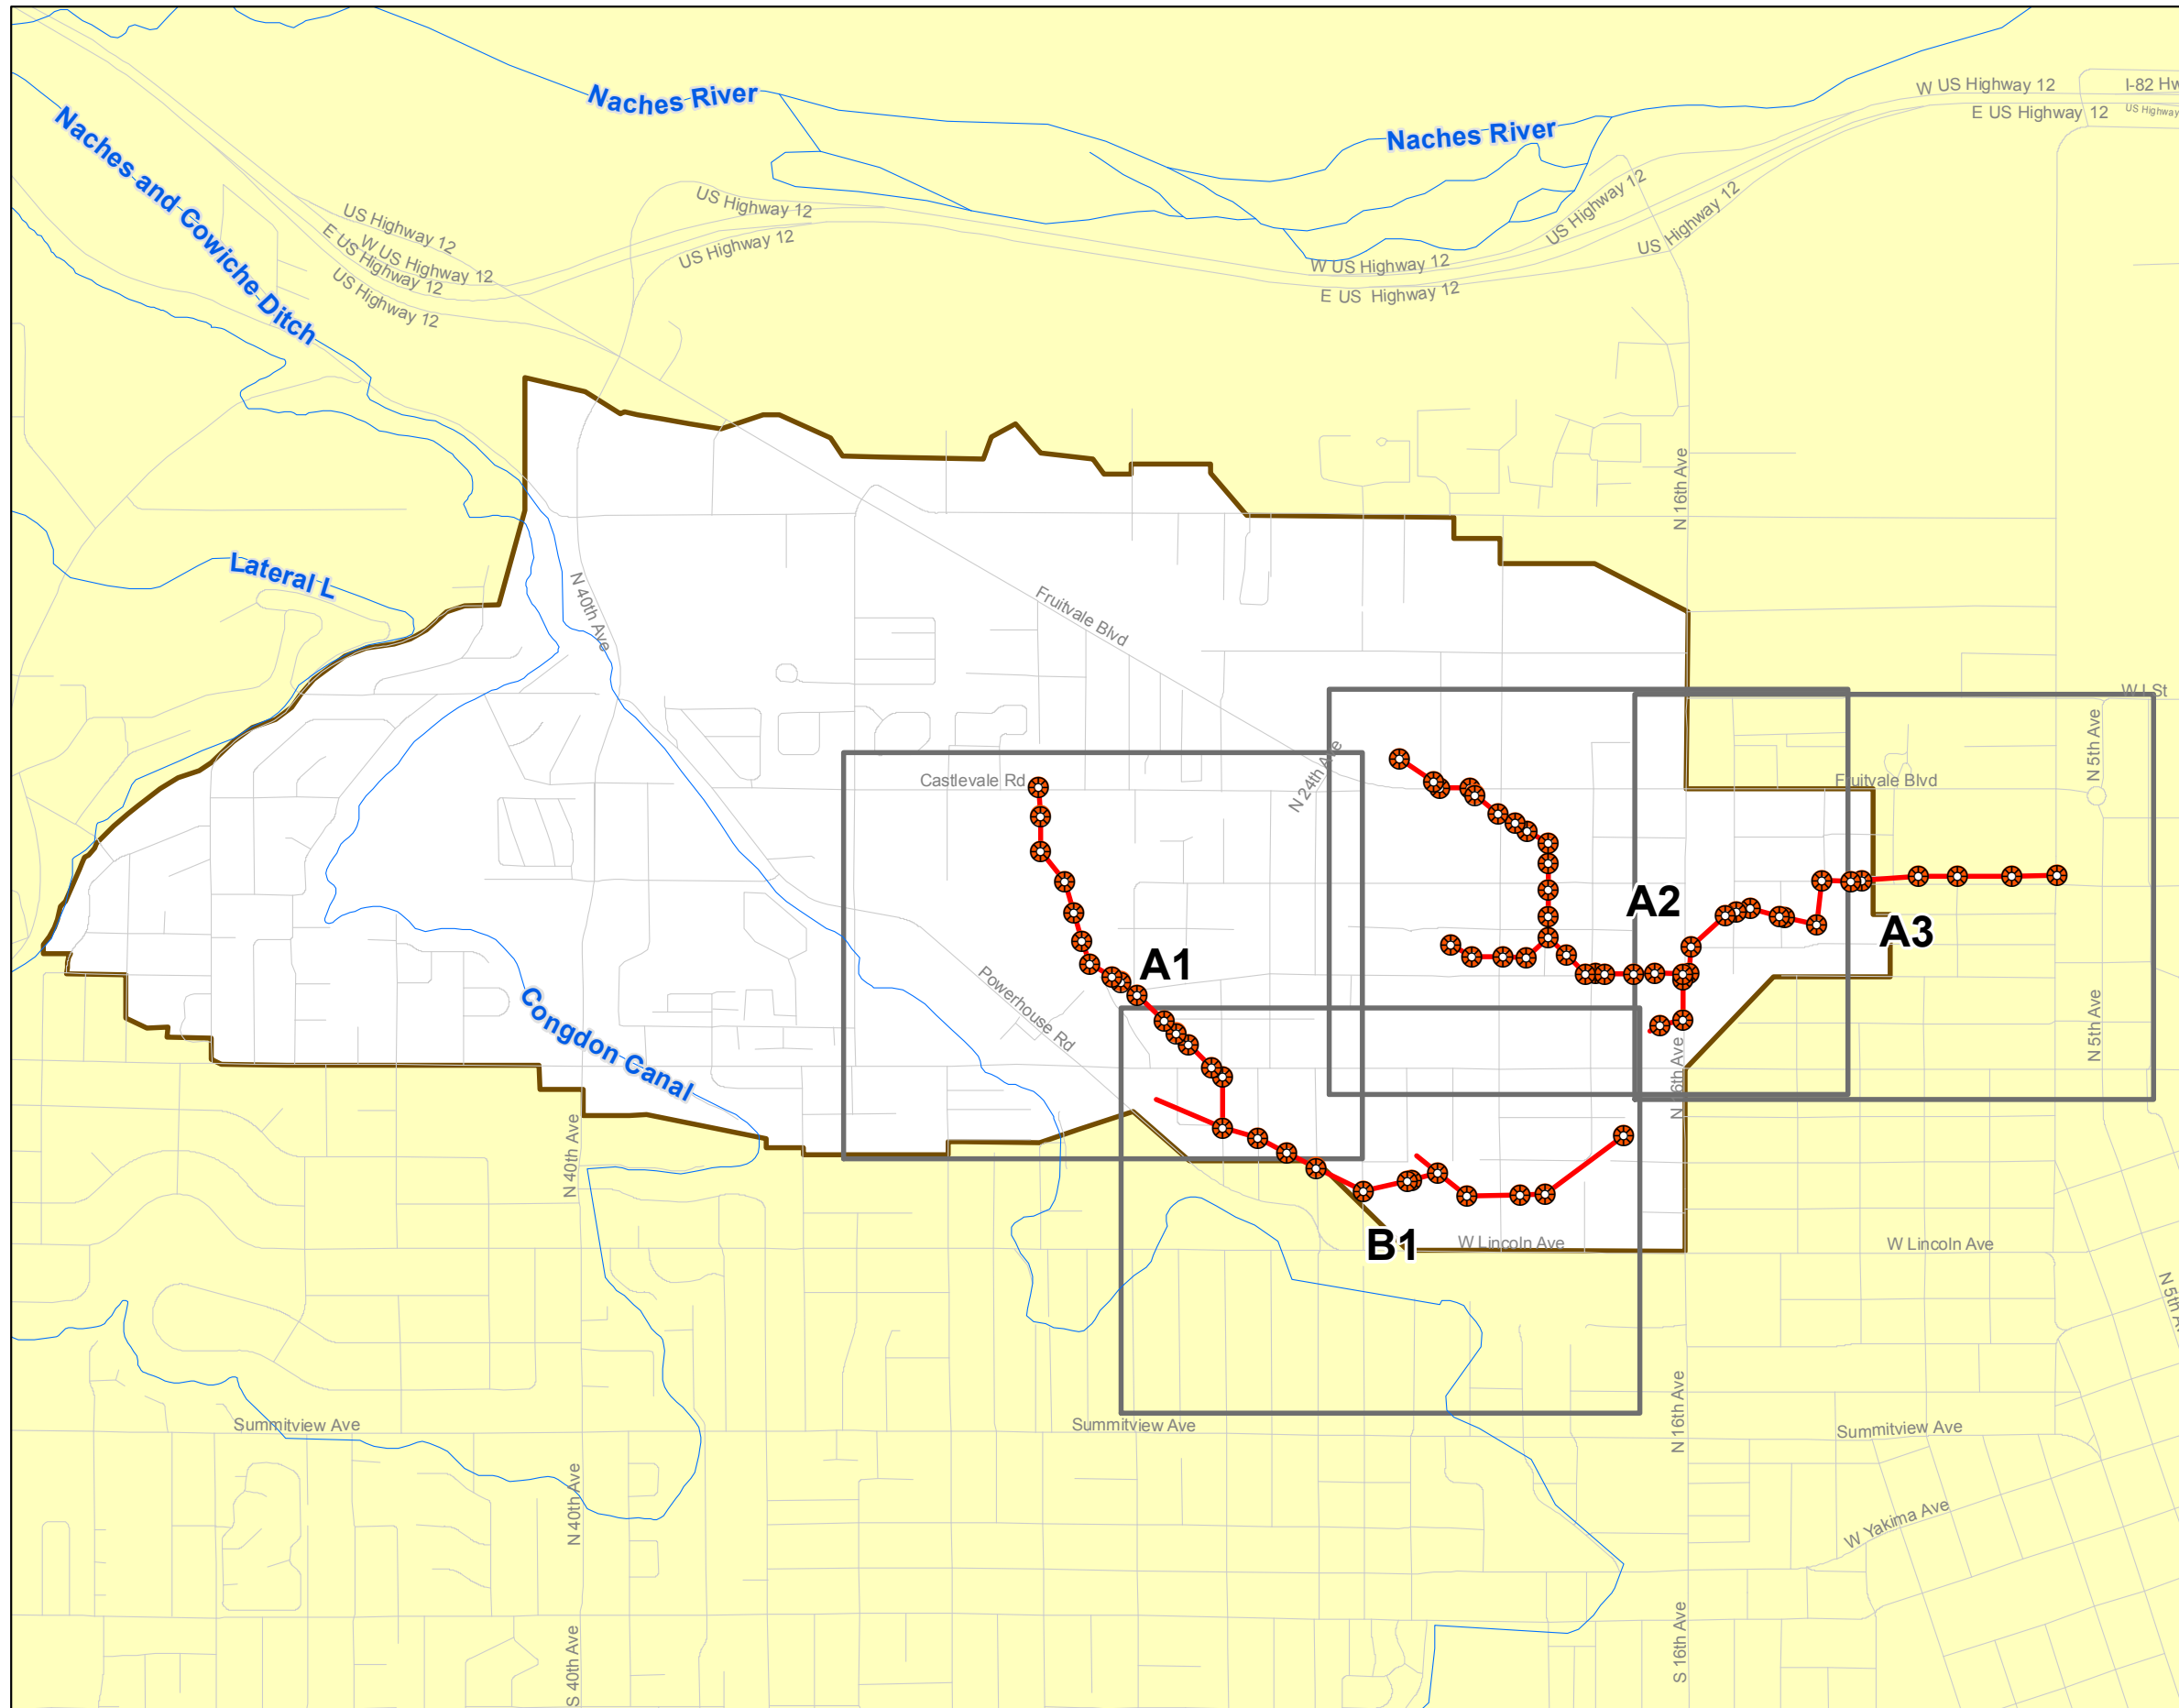


YAKIMA COUNTY DID ATLAS

Drainage Improvement District #39

INDEX

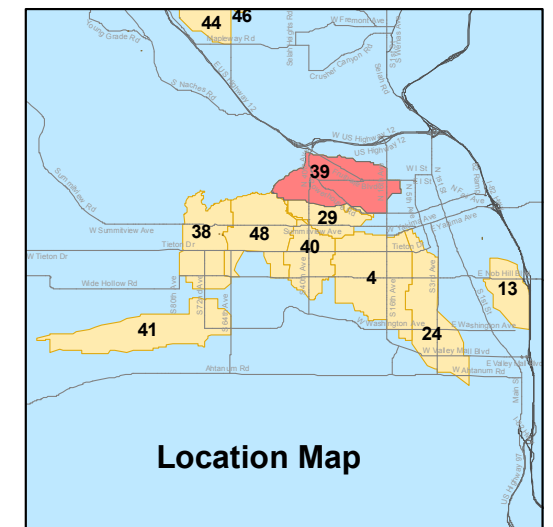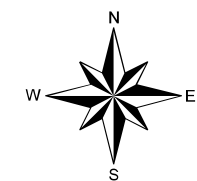

Copyright(C) 2012 Yakima County
This map was derived from several databases.
The County cannot accept responsibility for any
errors. Therefore, there are no warranties for
this product

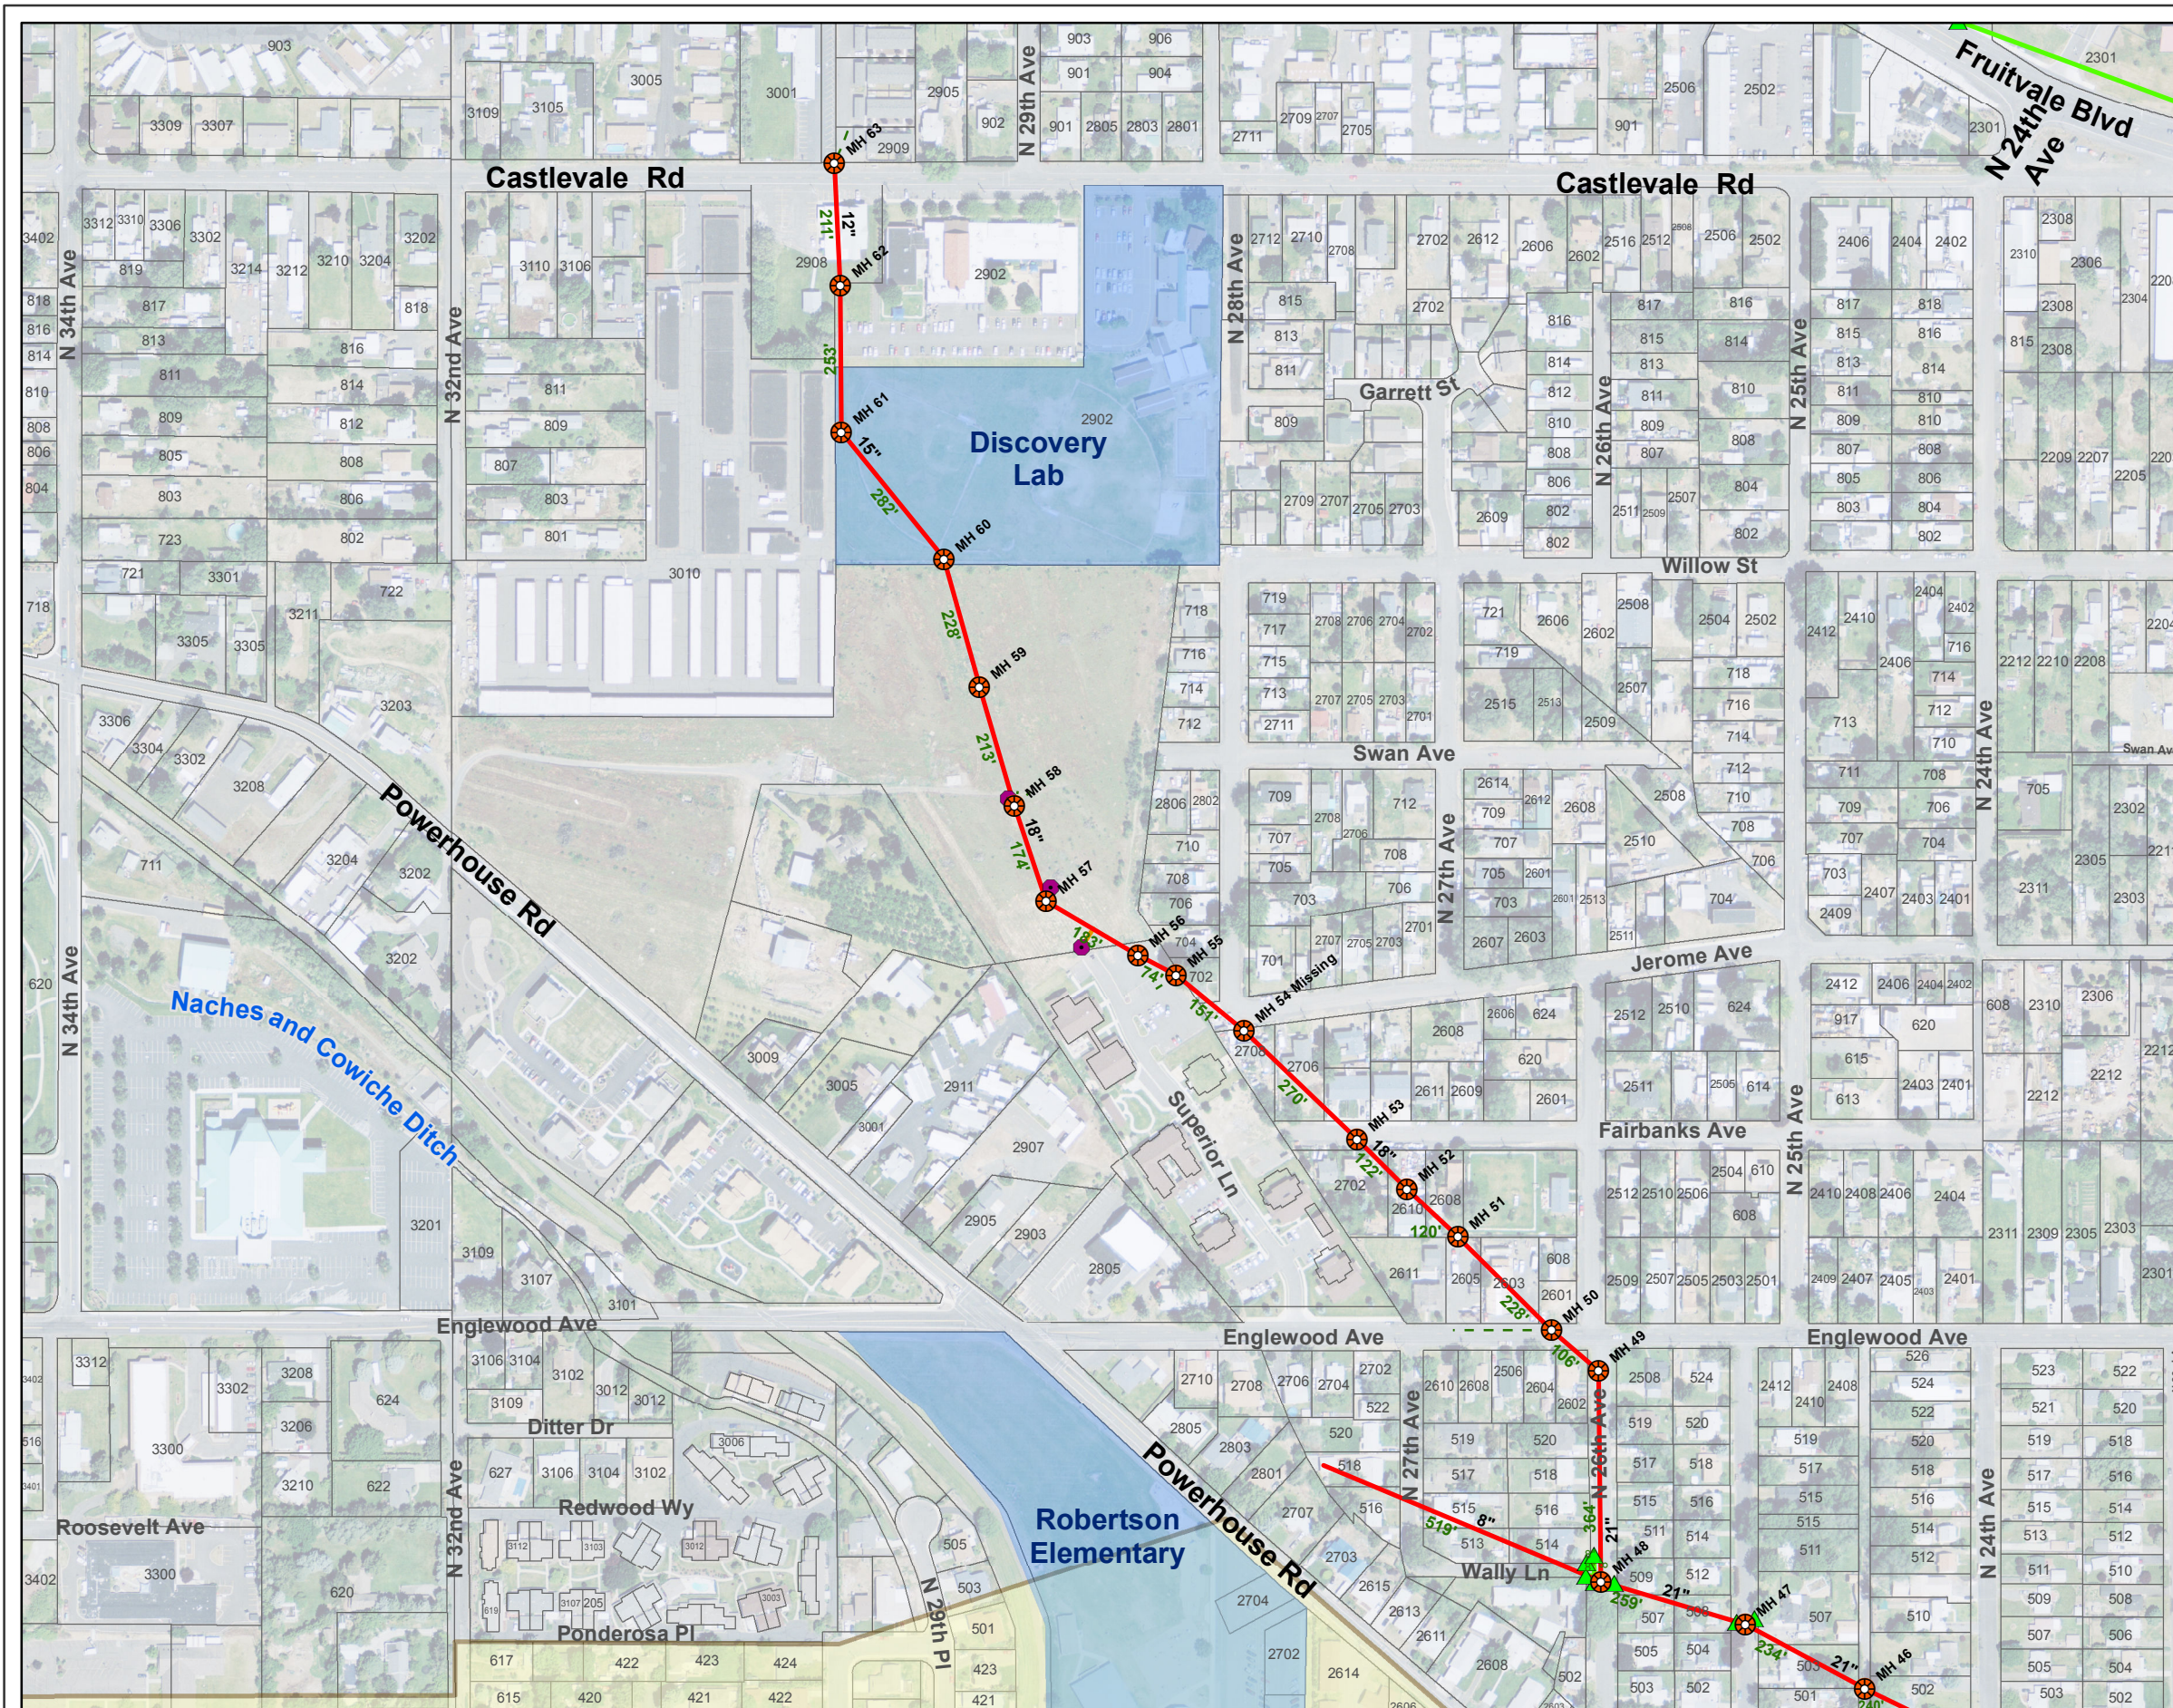


YAKIMA COUNTY DID ATLAS

Drainage Improvement District #39


Grid: **A1**

- | | |
|------------------------|--------------------------|
| Manhole | Priv Catch Basin |
| Priv Ditch to Ditch | Priv Roof Drain |
| Irrig TW Pipe to Ditch | Irrig Standpipe |
| Pipe to Ditch | Drywell |
| Ditch to Pipe | Outfall |
| CoY MH | Priv SanSew |
| Priv MH | Pos Priv Wastewater |
| Catch Basin | Priv SanSew Disconnected |
| DID Ditch | Private Ditch |
| DID Pipe | Unknown Pipe |
| Stormwater Pipe | City-Yakima SD Receive |
| Private Pipe | Hospitals/Clinics |
| | Police Stations |
| | Fire Stations |

1 inch = 300 feet

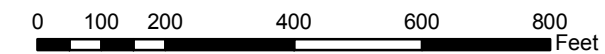

Location Map

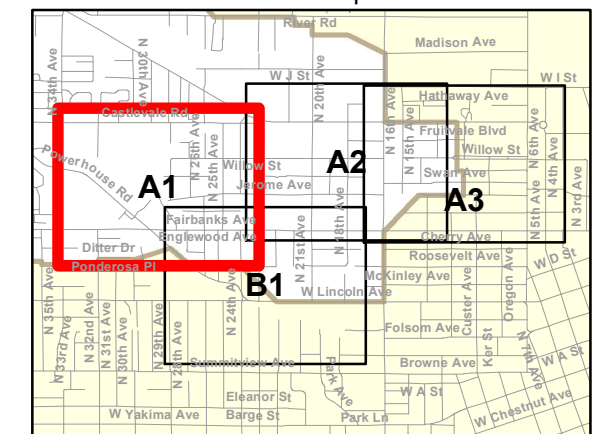

Copyright(C) 2012 Yakima County
This map was derived from several databases.
The County cannot accept responsibility for any
errors. Therefore, there are no warranties for
this product


YAKIMA COUNTY DID ATLAS

Drainage Improvement District #39



Grid: **A2**

- | | |
|------------------------|--------------------------|
| Manhole | Priv Catch Basin |
| Priv Ditch to Ditch | Priv Roof Drain |
| Irrig TW Pipe to Ditch | Irrig Standpipe |
| Pipe to Ditch | Drywell |
| Ditch to Pipe | Outfall |
| CoY MH | Priv SanSew |
| Priv MH | Pos Priv Wastewater |
| Catch Basin | Priv SanSew Disconnected |
| DID Ditch | Private Ditch |
| DID Pipe | Unknown Pipe |
| Stormwater Pipe | City-Yakima SD Receive |
| Private Pipe | Hospitals/Clinics |
| | Police Stations |
| | FireStations |


1 inch = 300 feet

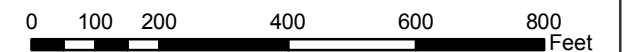

Location Map

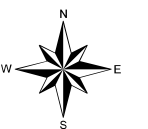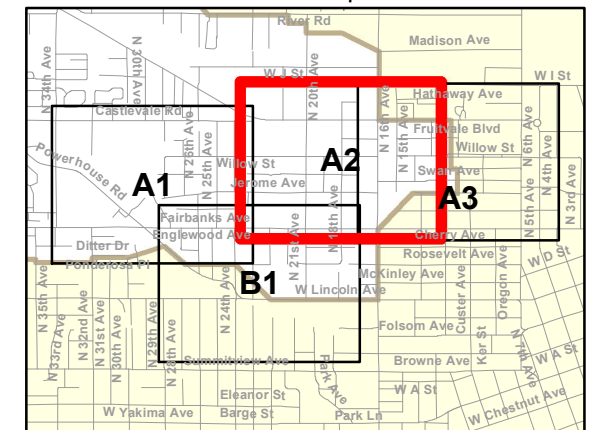

Copyright(C) 2012 Yakima County
This map was derived from several databases.
The County cannot accept responsibility for any
errors. Therefore, there are no warranties for
this product

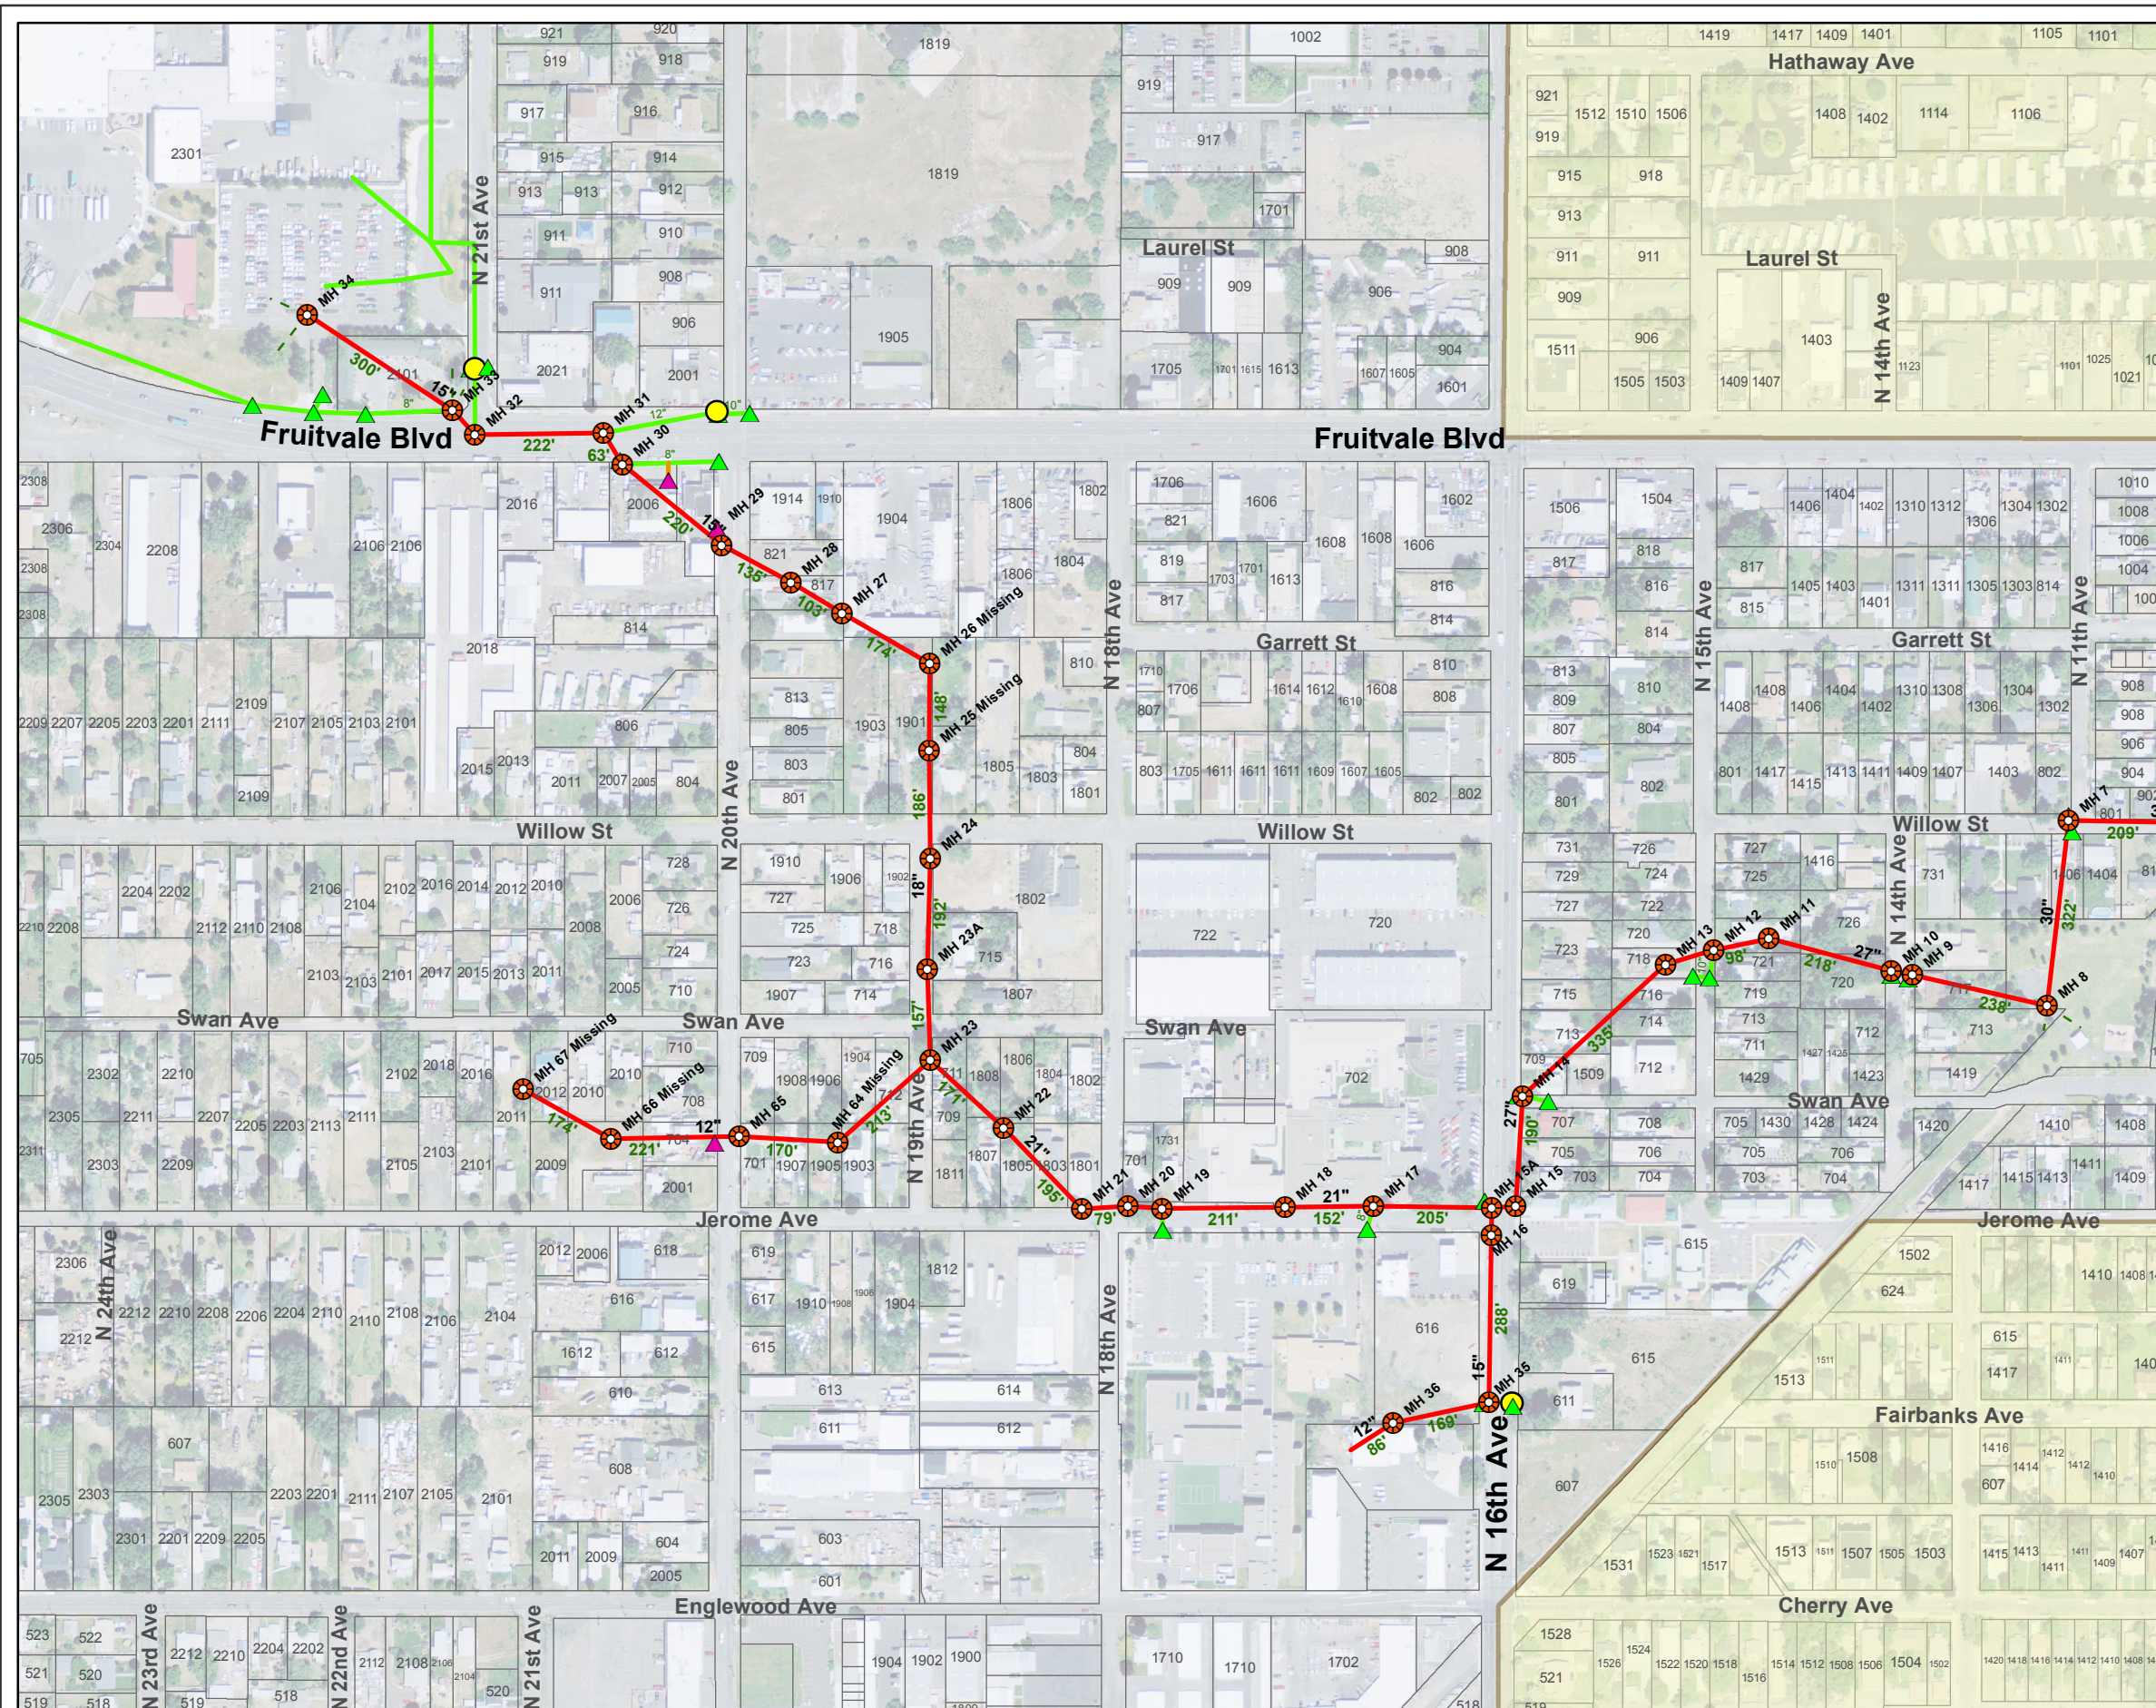

File: \\gis-bluedog\gis_data\disk_5\projects\county\pw\did\atlas10\mxd\did39_mapbook.mxd


YAKIMA COUNTY DID ATLAS

Drainage Improvement District #39


Grid: **A3**

- | | |
|------------------------|--------------------------|
| Manhole | Priv Catch Basin |
| Priv Ditch to Ditch | Priv Roof Drain |
| Irrig TW Pipe to Ditch | Irrig Standpipe |
| Pipe to Ditch | Drywell |
| Ditch to Pipe | Outfall |
| CoY MH | Priv SanSew |
| Priv MH | Pos Priv Wastewater |
| Catch Basin | Priv SanSew Disconnected |
| DID Ditch | Private Ditch |
| DID Pipe | Unknown Pipe |
| Stormwater Pipe | City-Yakima SD Receive |
| Private Pipe | Hospitals/Clinics |
| | Police Stations |
| | Fire Stations |


1 inch = 300 feet

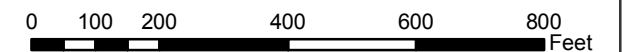

Location Map

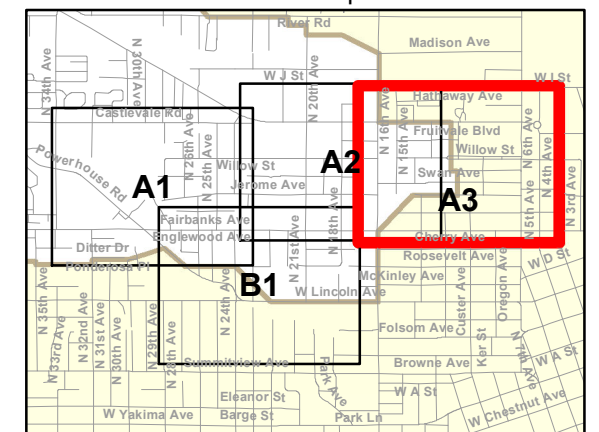

Copyright(C) 2012 Yakima County
This map was derived from several databases.
The County cannot accept responsibility for any
errors. Therefore, there are no warranties for
this product

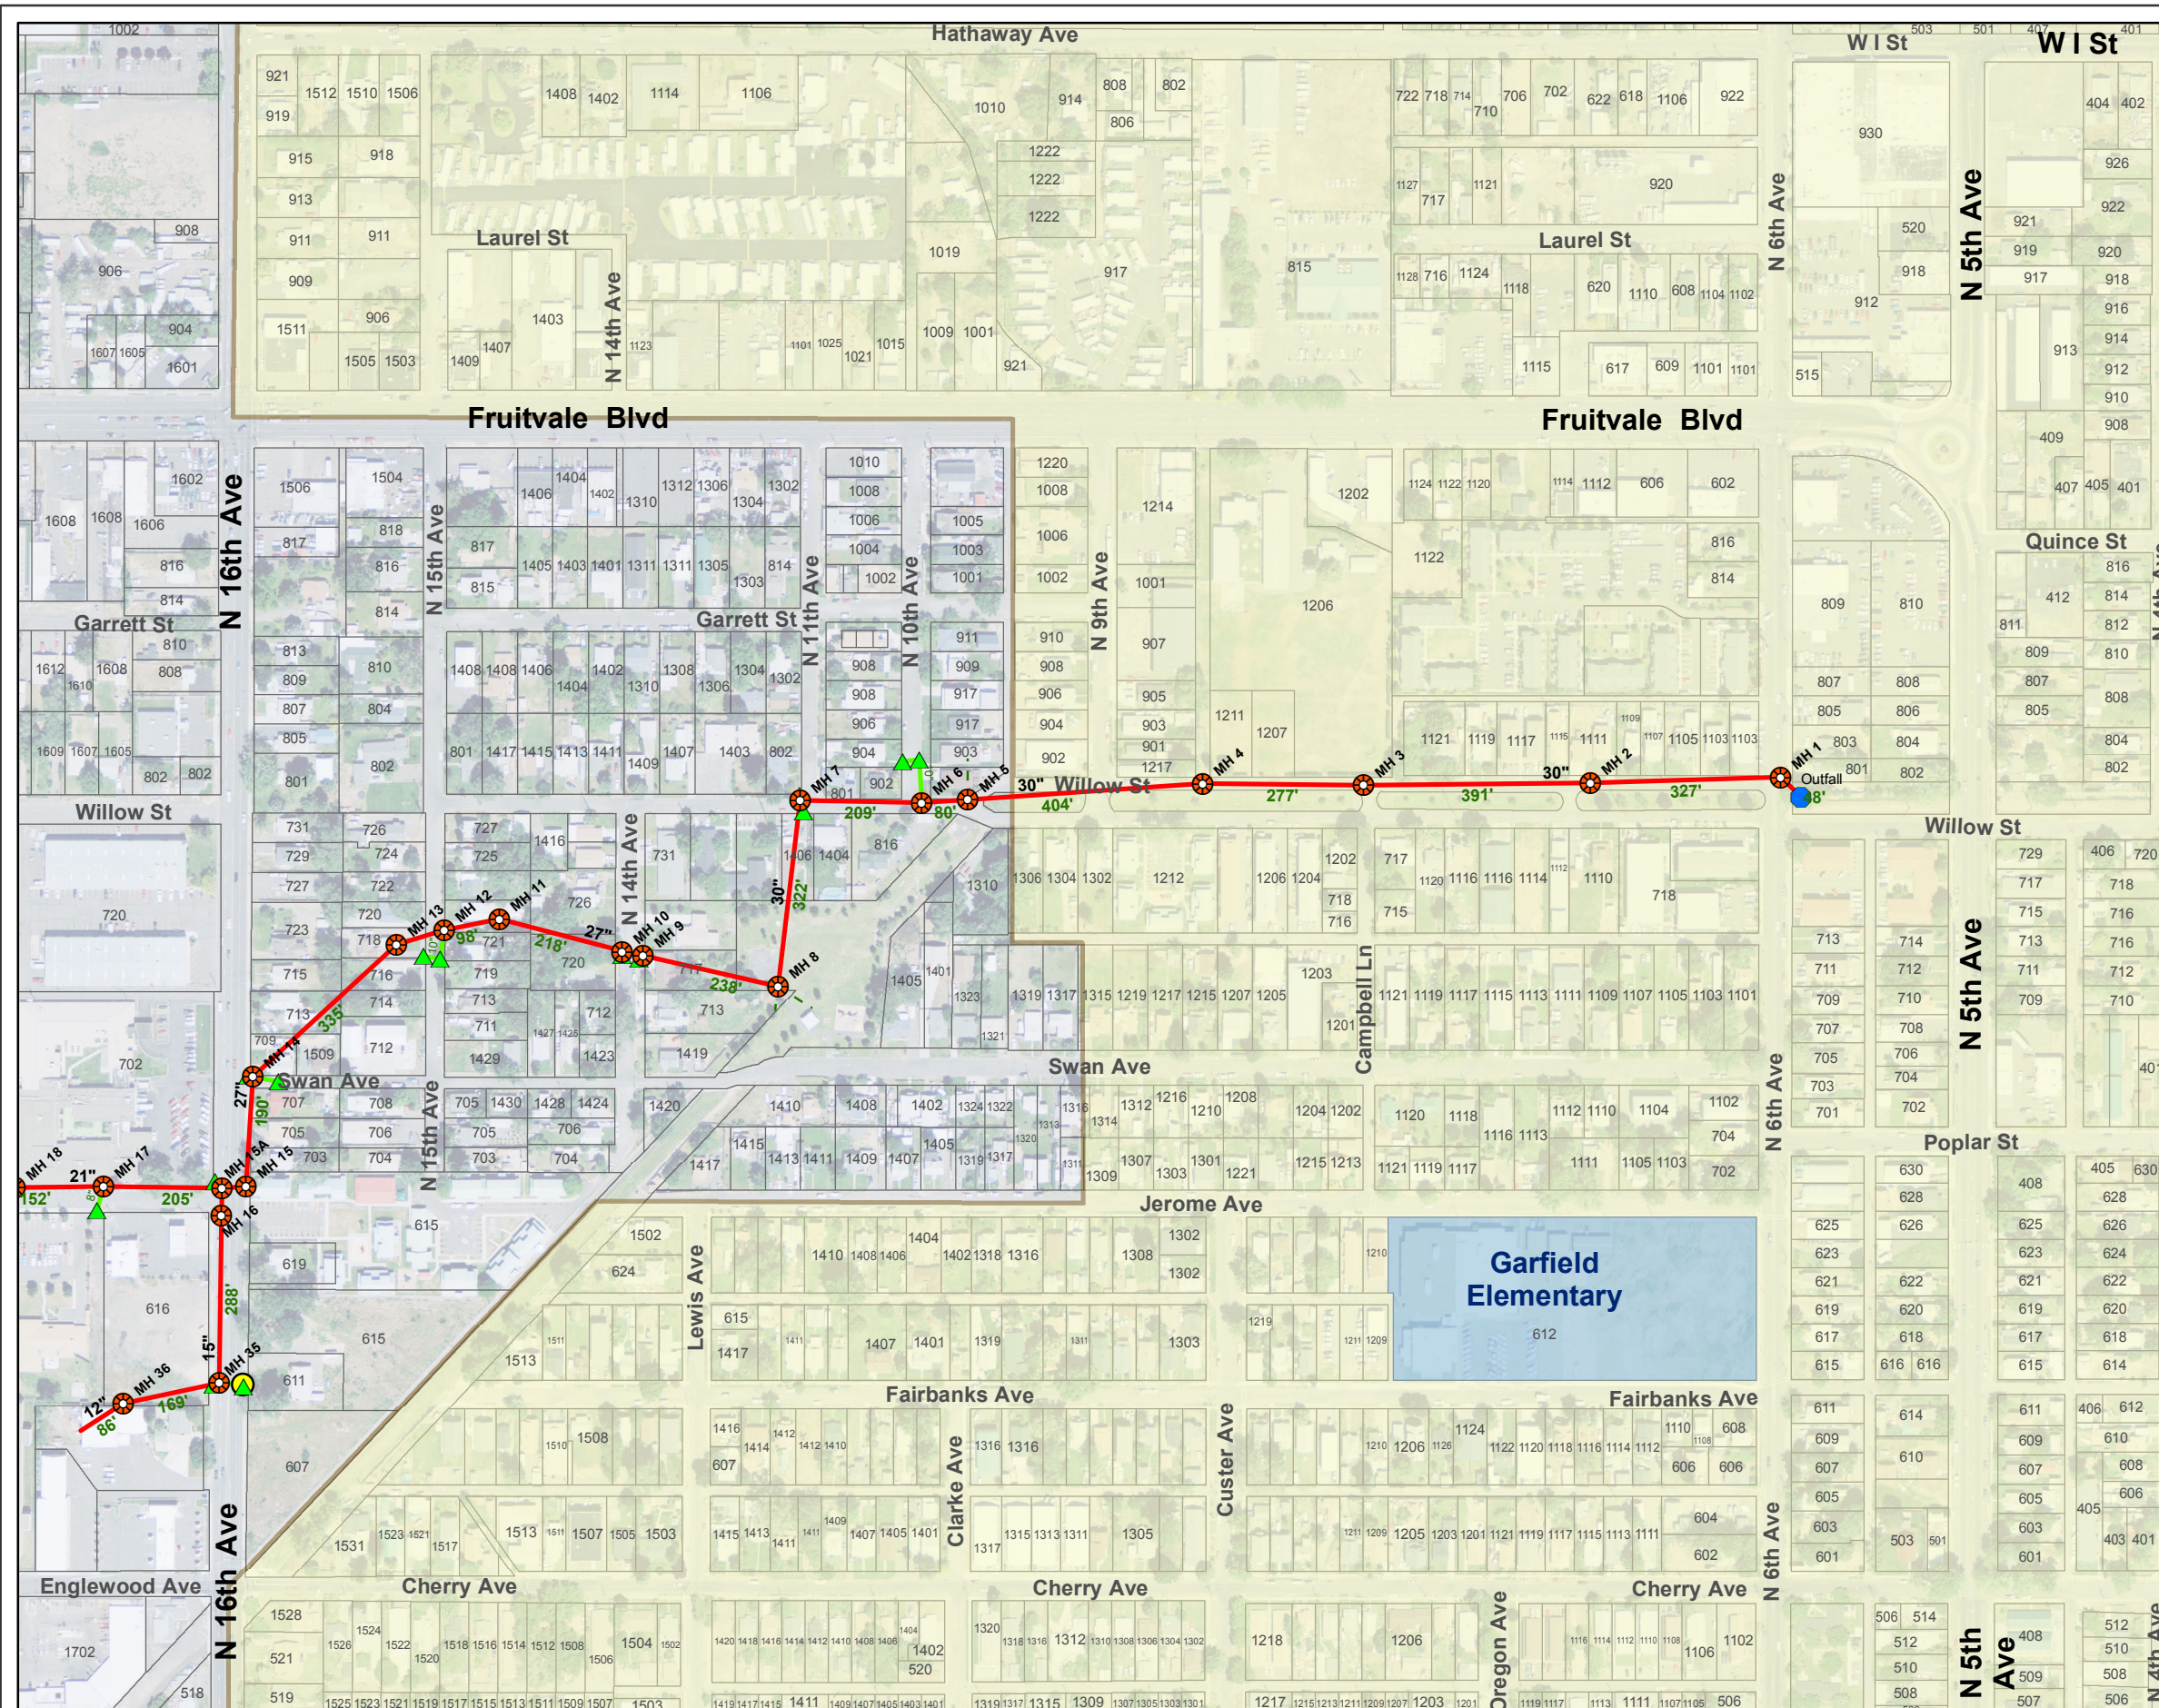

File: \\gis-bluedog\gis_data\disk_5\projects\county\pw\did\atlas10\mxd\did39_mapbook.mxd


YAKIMA COUNTY DID ATLAS

Drainage Improvement District #39



Grid: B1

- | | | | |
|--|------------------------|--|--------------------------|
| | Manhole | | Priv Catch Basin |
| | Priv Ditch to Ditch | | Priv Roof Drain |
| | Irrig TW Pipe to Ditch | | Irrig Standpipe |
| | Pipe to Ditch | | Drywell |
| | Ditch to Pipe | | Outfall |
| | CoY MH | | Priv SanSew |
| | Priv MH | | Pos Priv Wastewater |
| | Catch Basin | | Priv SanSew Disconnected |
| | DID Ditch | | Private Ditch |
| | DID Pipe | | Unknown Pipe |
| | Stormwater Pipe | | City-Yakima SD Receive |
| | Private Pipe | | Hospitals/Clinics |
| | | | Police Stations |
| | | | FireStations |


1 inch = 300 feet

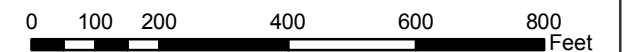

Location Map

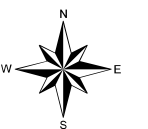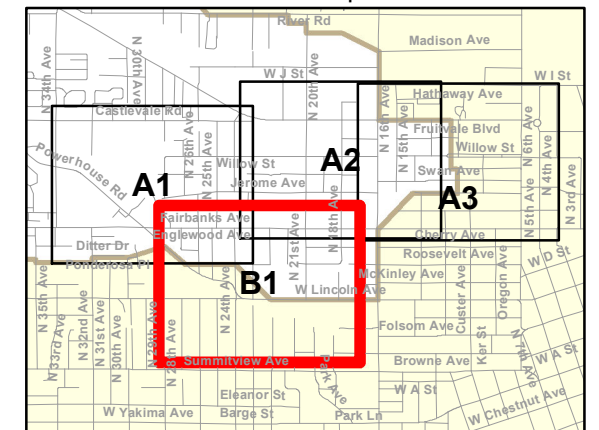

Copyright(C) 2012 Yakima County
This map was derived from several databases.
The County cannot accept responsibility for any
errors. Therefore, there are no warranties for
this product


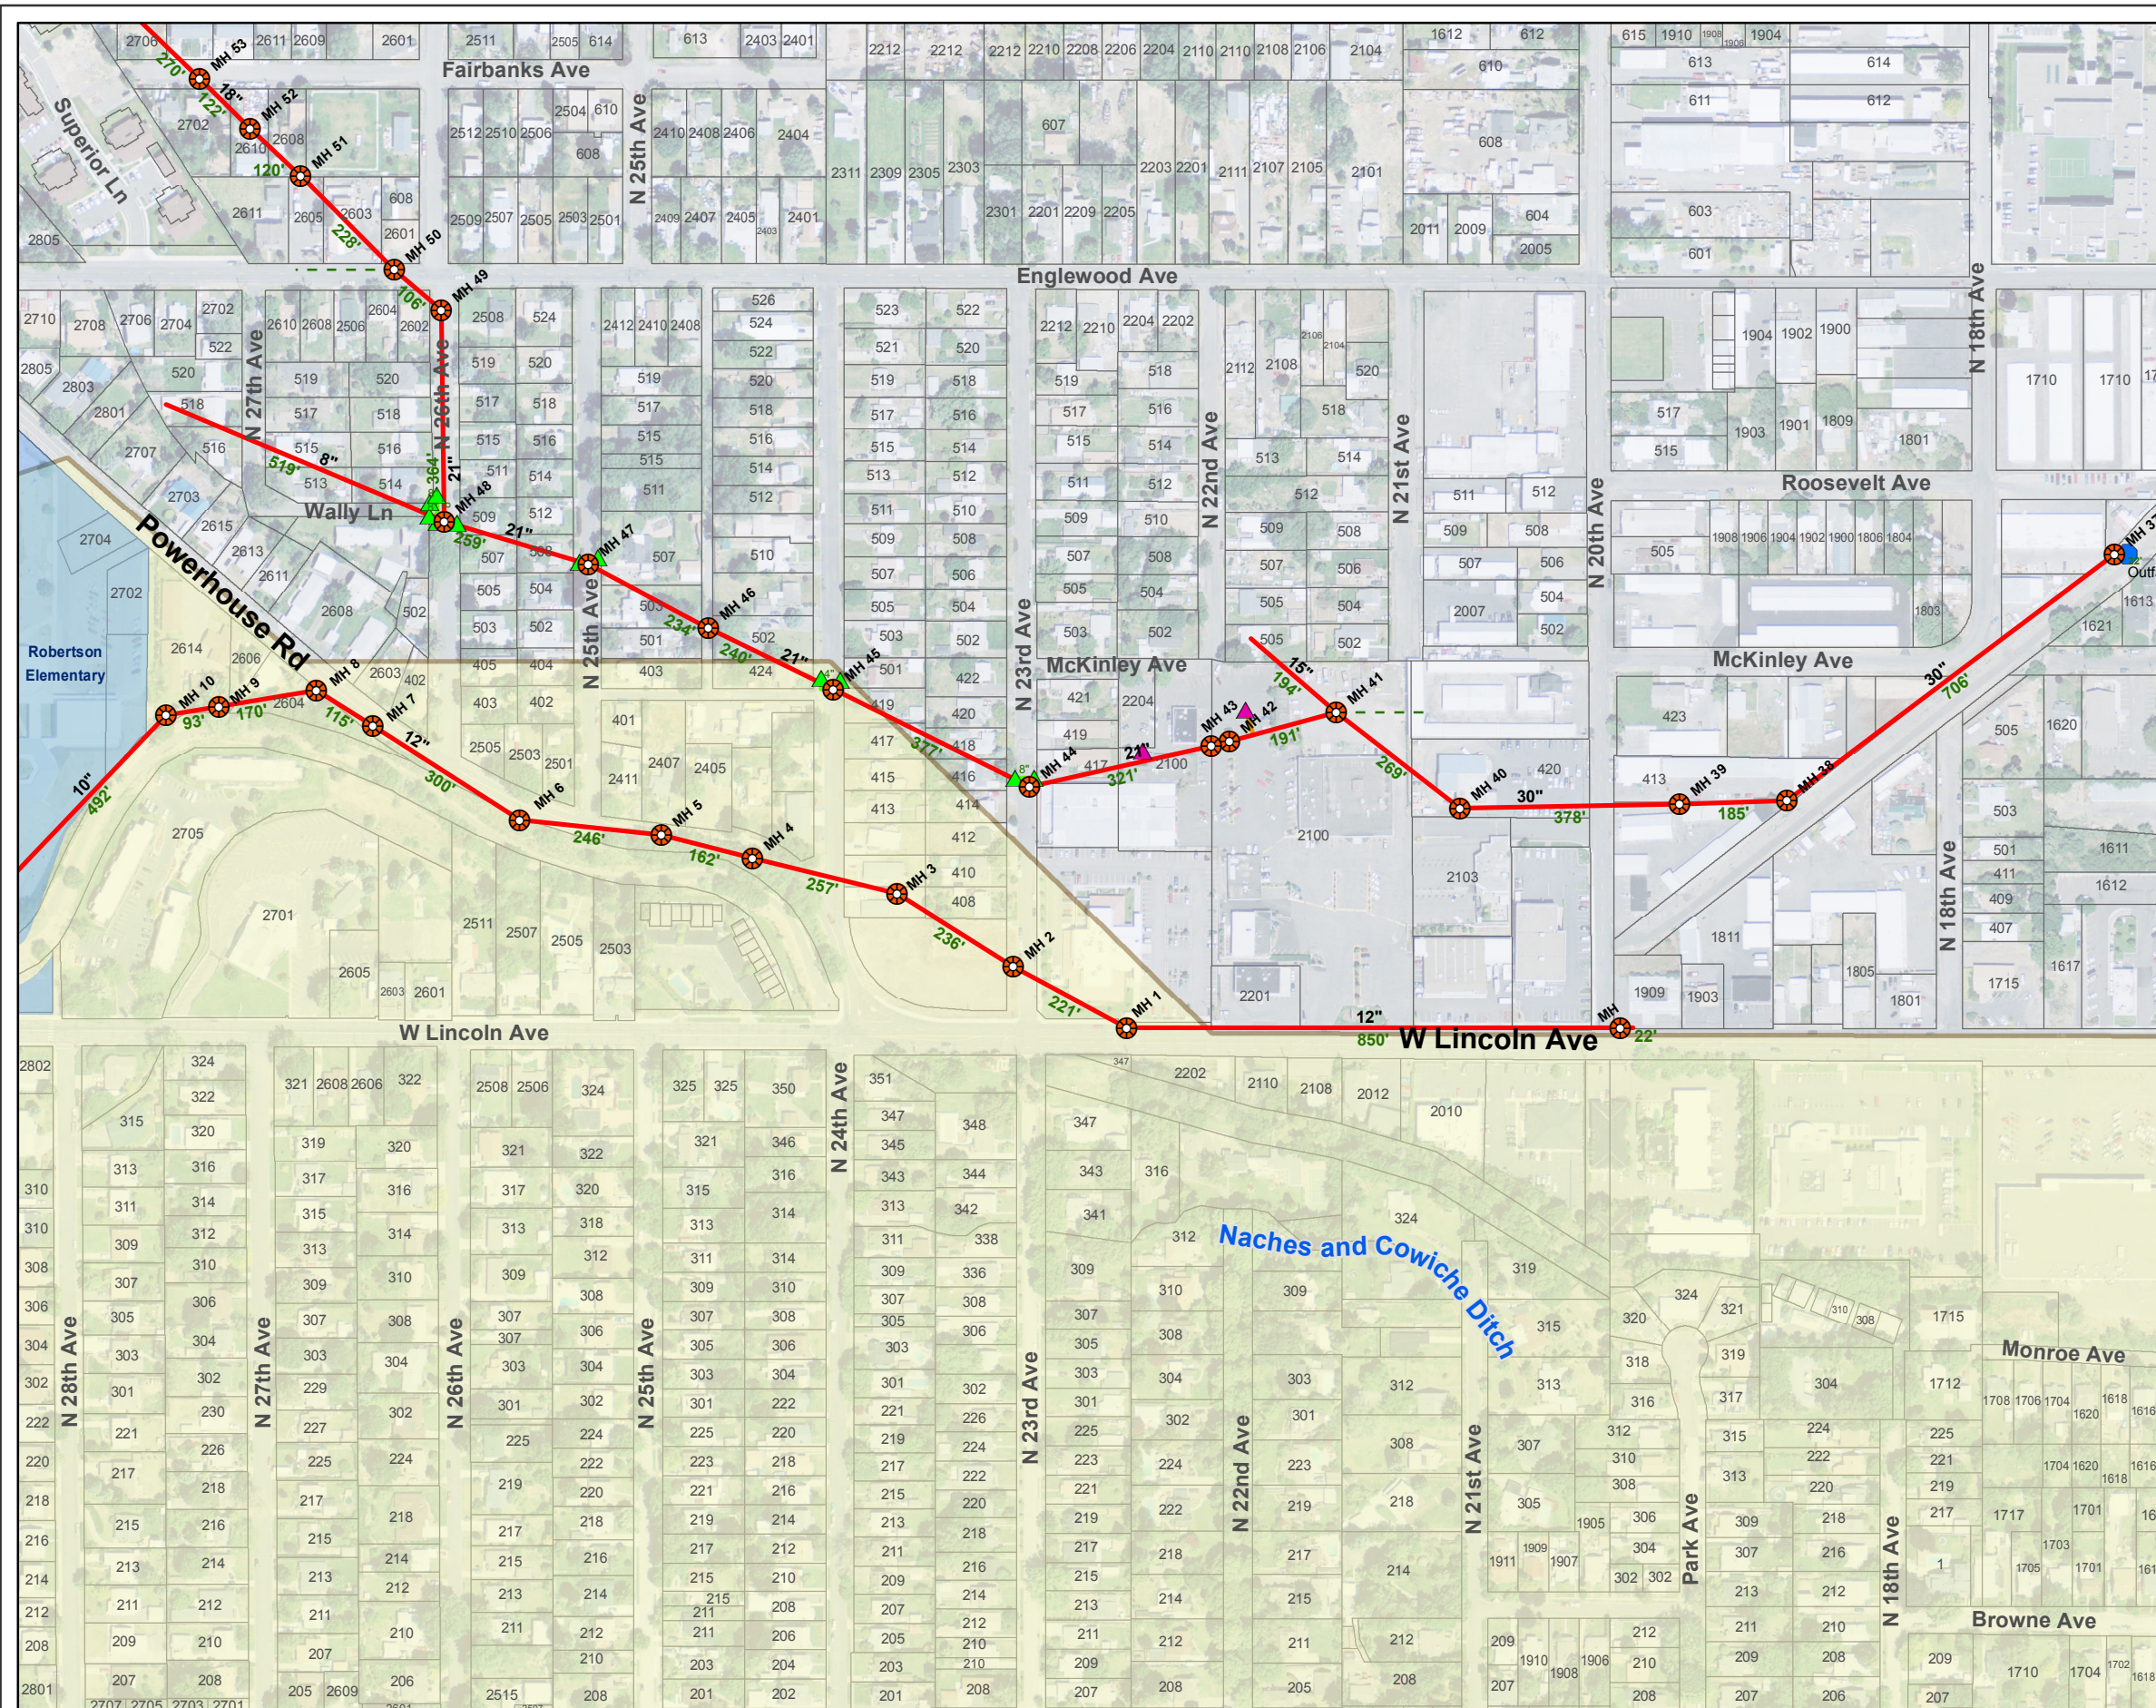


File: \\gis-bluedog\gis_data\disk_5\projects\county\pw\did\atlas10\mxd\did39_mapbook.mxd


YAKIMA COUNTY DID ATLAS

Drainage Improvement District #40

INDEX

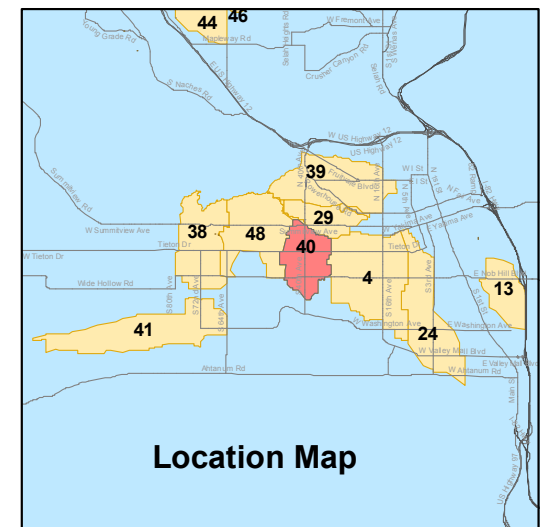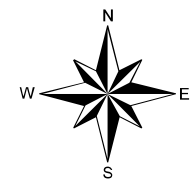

Copyright(C) 2012 Yakima County
This map was derived from several databases.
The County cannot accept responsibility for any
errors. Therefore, there are no warranties for
this product

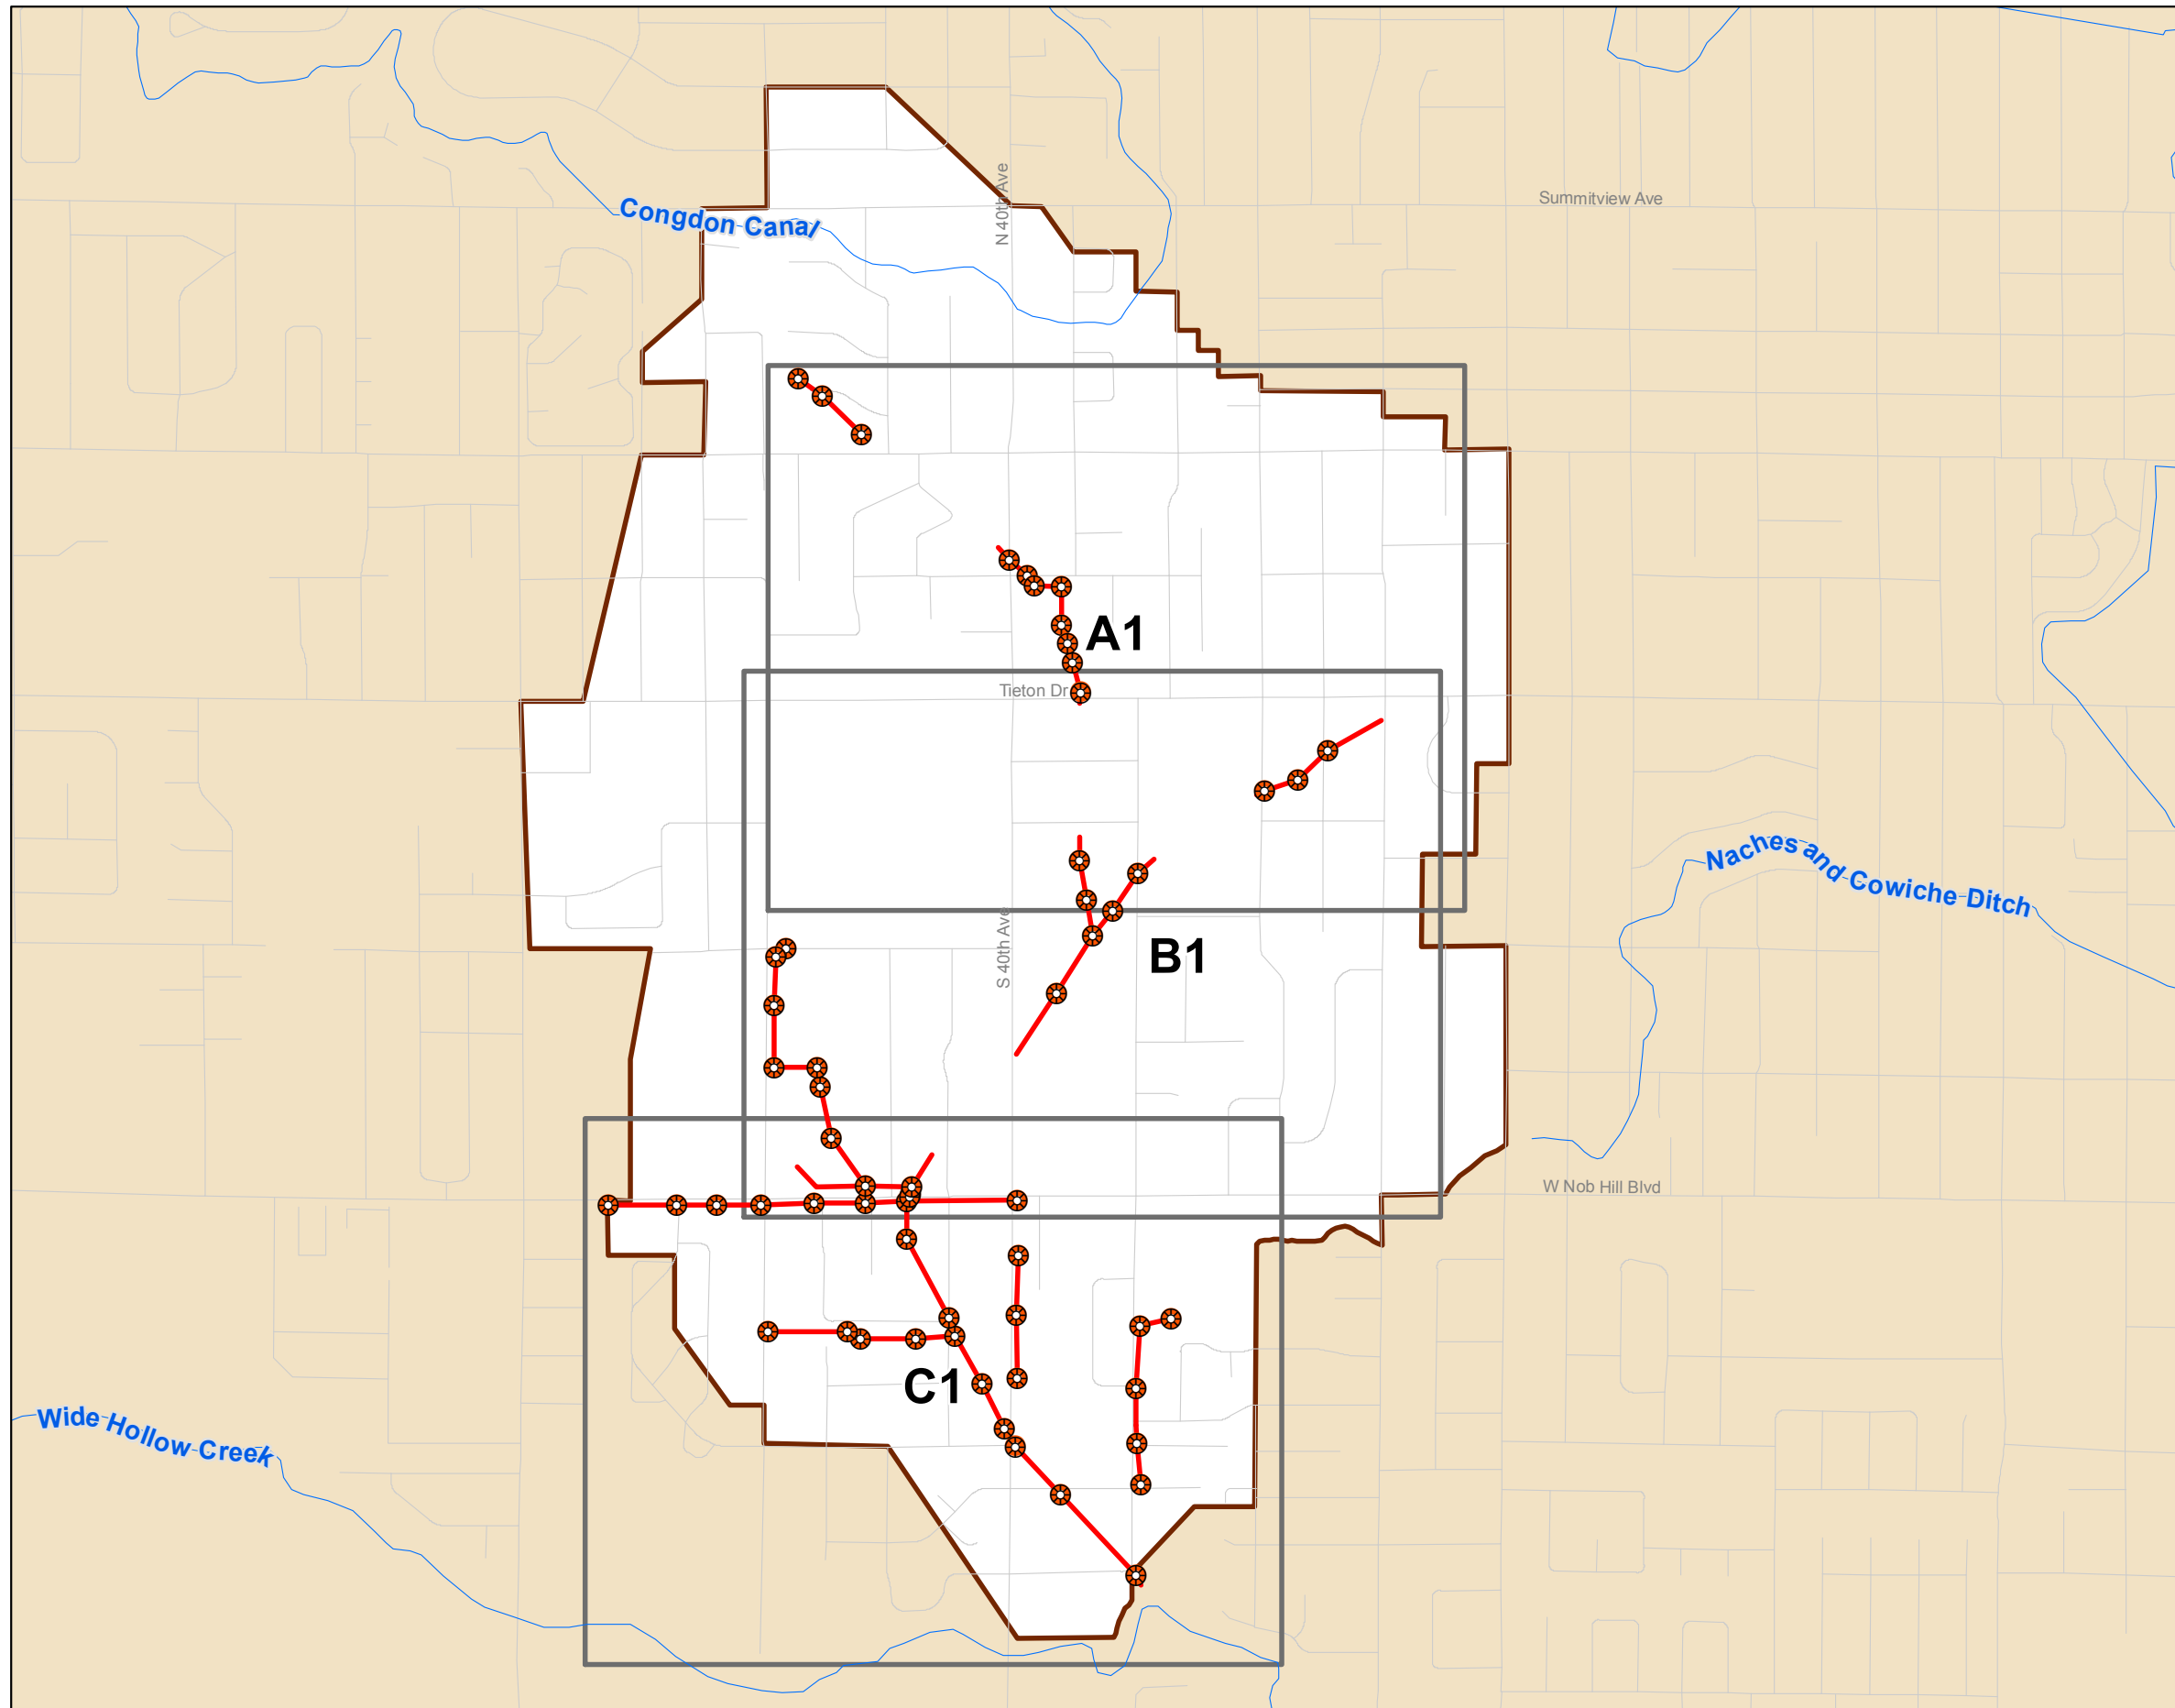


YAKIMA COUNTY DID ATLAS

Drainage Improvement District #40


Grid: A1

- | | | | |
|--|------------------------|--|--------------------------|
| | Manhole | | Priv Catch Basin |
| | Priv Ditch to Ditch | | Priv Roof Drain |
| | Irrig TW Pipe to Ditch | | Irrig Standpipe |
| | Pipe to Ditch | | Drywell |
| | Ditch to Pipe | | Outfall |
| | CoY MH | | Priv SanSew |
| | Priv MH | | Pos Priv Wastewater |
| | Catch Basin | | Priv SanSew Disconnected |
| | DID Ditch | | Private Ditch |
| | DID Pipe | | Unknown Pipe |
| | Stormwater Pipe | | City-Yakima SD Receive |
| | Private Pipe | | Hospitals/Clinics |
| | | | Police Stations |
| | | | Fire Stations |


1 inch = 300 feet

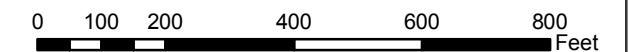

Location Map

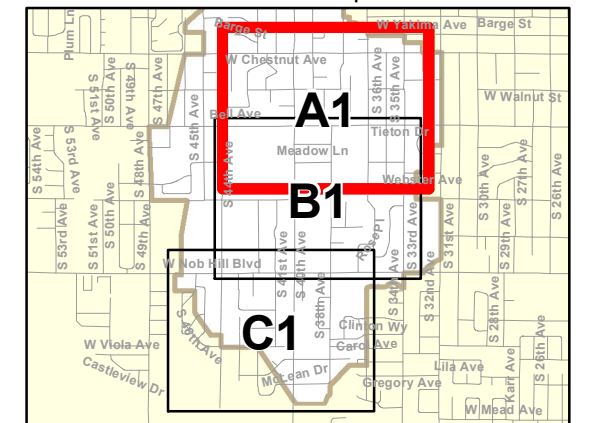

Copyright(C) 2012 Yakima County
This map was derived from several databases.
The County cannot accept responsibility for any
errors. Therefore, there are no warranties for
this product

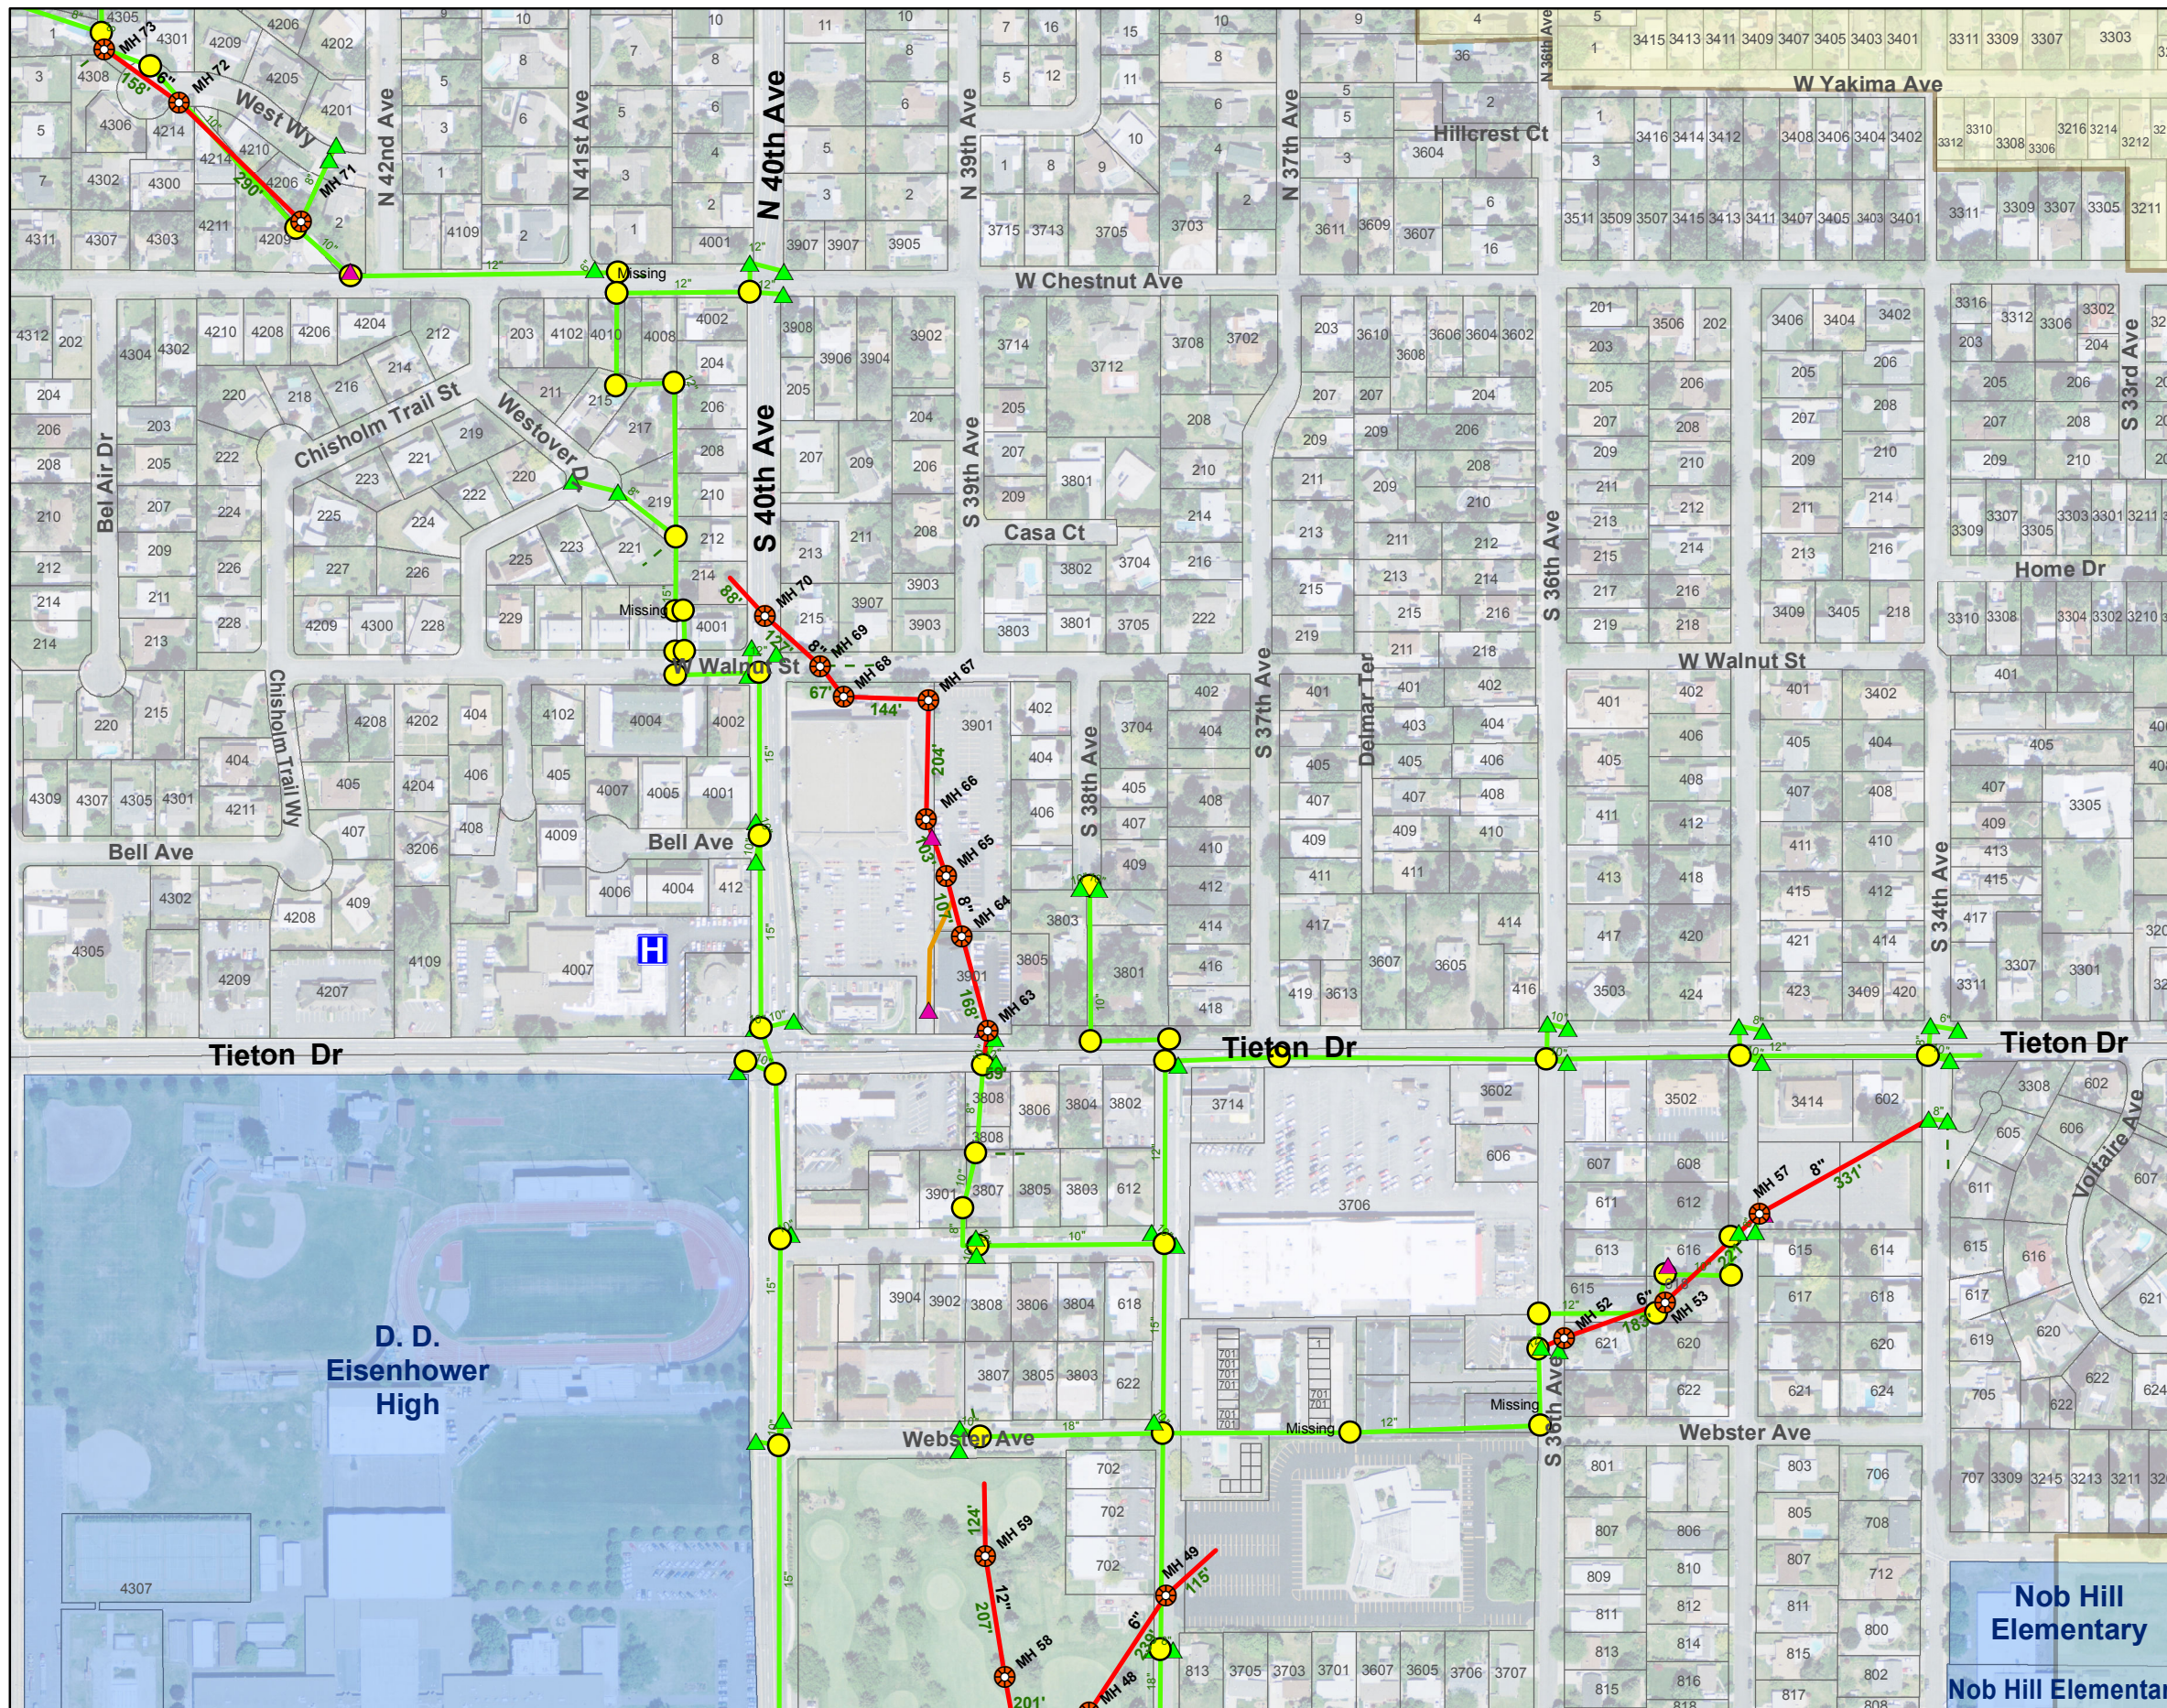



Grid: B1

- | | | | |
|---|------------------------|---|--------------------------|
|  | Manhole |  | Priv Catch Basin |
|  | Priv Ditch to Ditch |  | Priv Roof Drain |
|  | Irrig TW Pipe to Ditch |  | Irrig Standpipe |
|  | Pipe to Ditch |  | Drywell |
|  | Ditch to Pipe |  | Outfall |
|  | CoY MH |  | Priv SanSew |
|  | Priv MH |  | Pos Priv Wastewater |
|  | Catch Basin |  | Priv SanSew Disconnected |
|  | DID Ditch |  | Private Ditch |
|  | DID Pipe |  | Unknown Pipe |
|  | Stormwater Pipe |  | City-Yakima SD Receive |
|  | Private Pipe |  | Hospitals/Clinics |
| | |  | Police Stations |
| | |  | Fire Stations |

1 inch = 300 feet




Location Map

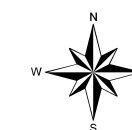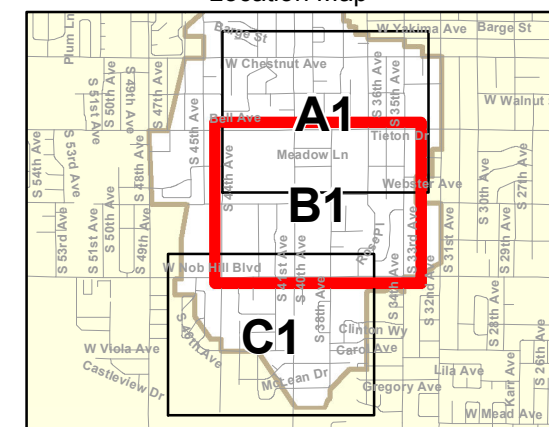


Copyright(C) 2012 Yakima County
This map was derived from several databases.
The County cannot accept responsibility for any
errors. Therefore, there are no warranties for
this product

Date: 2/3/2012

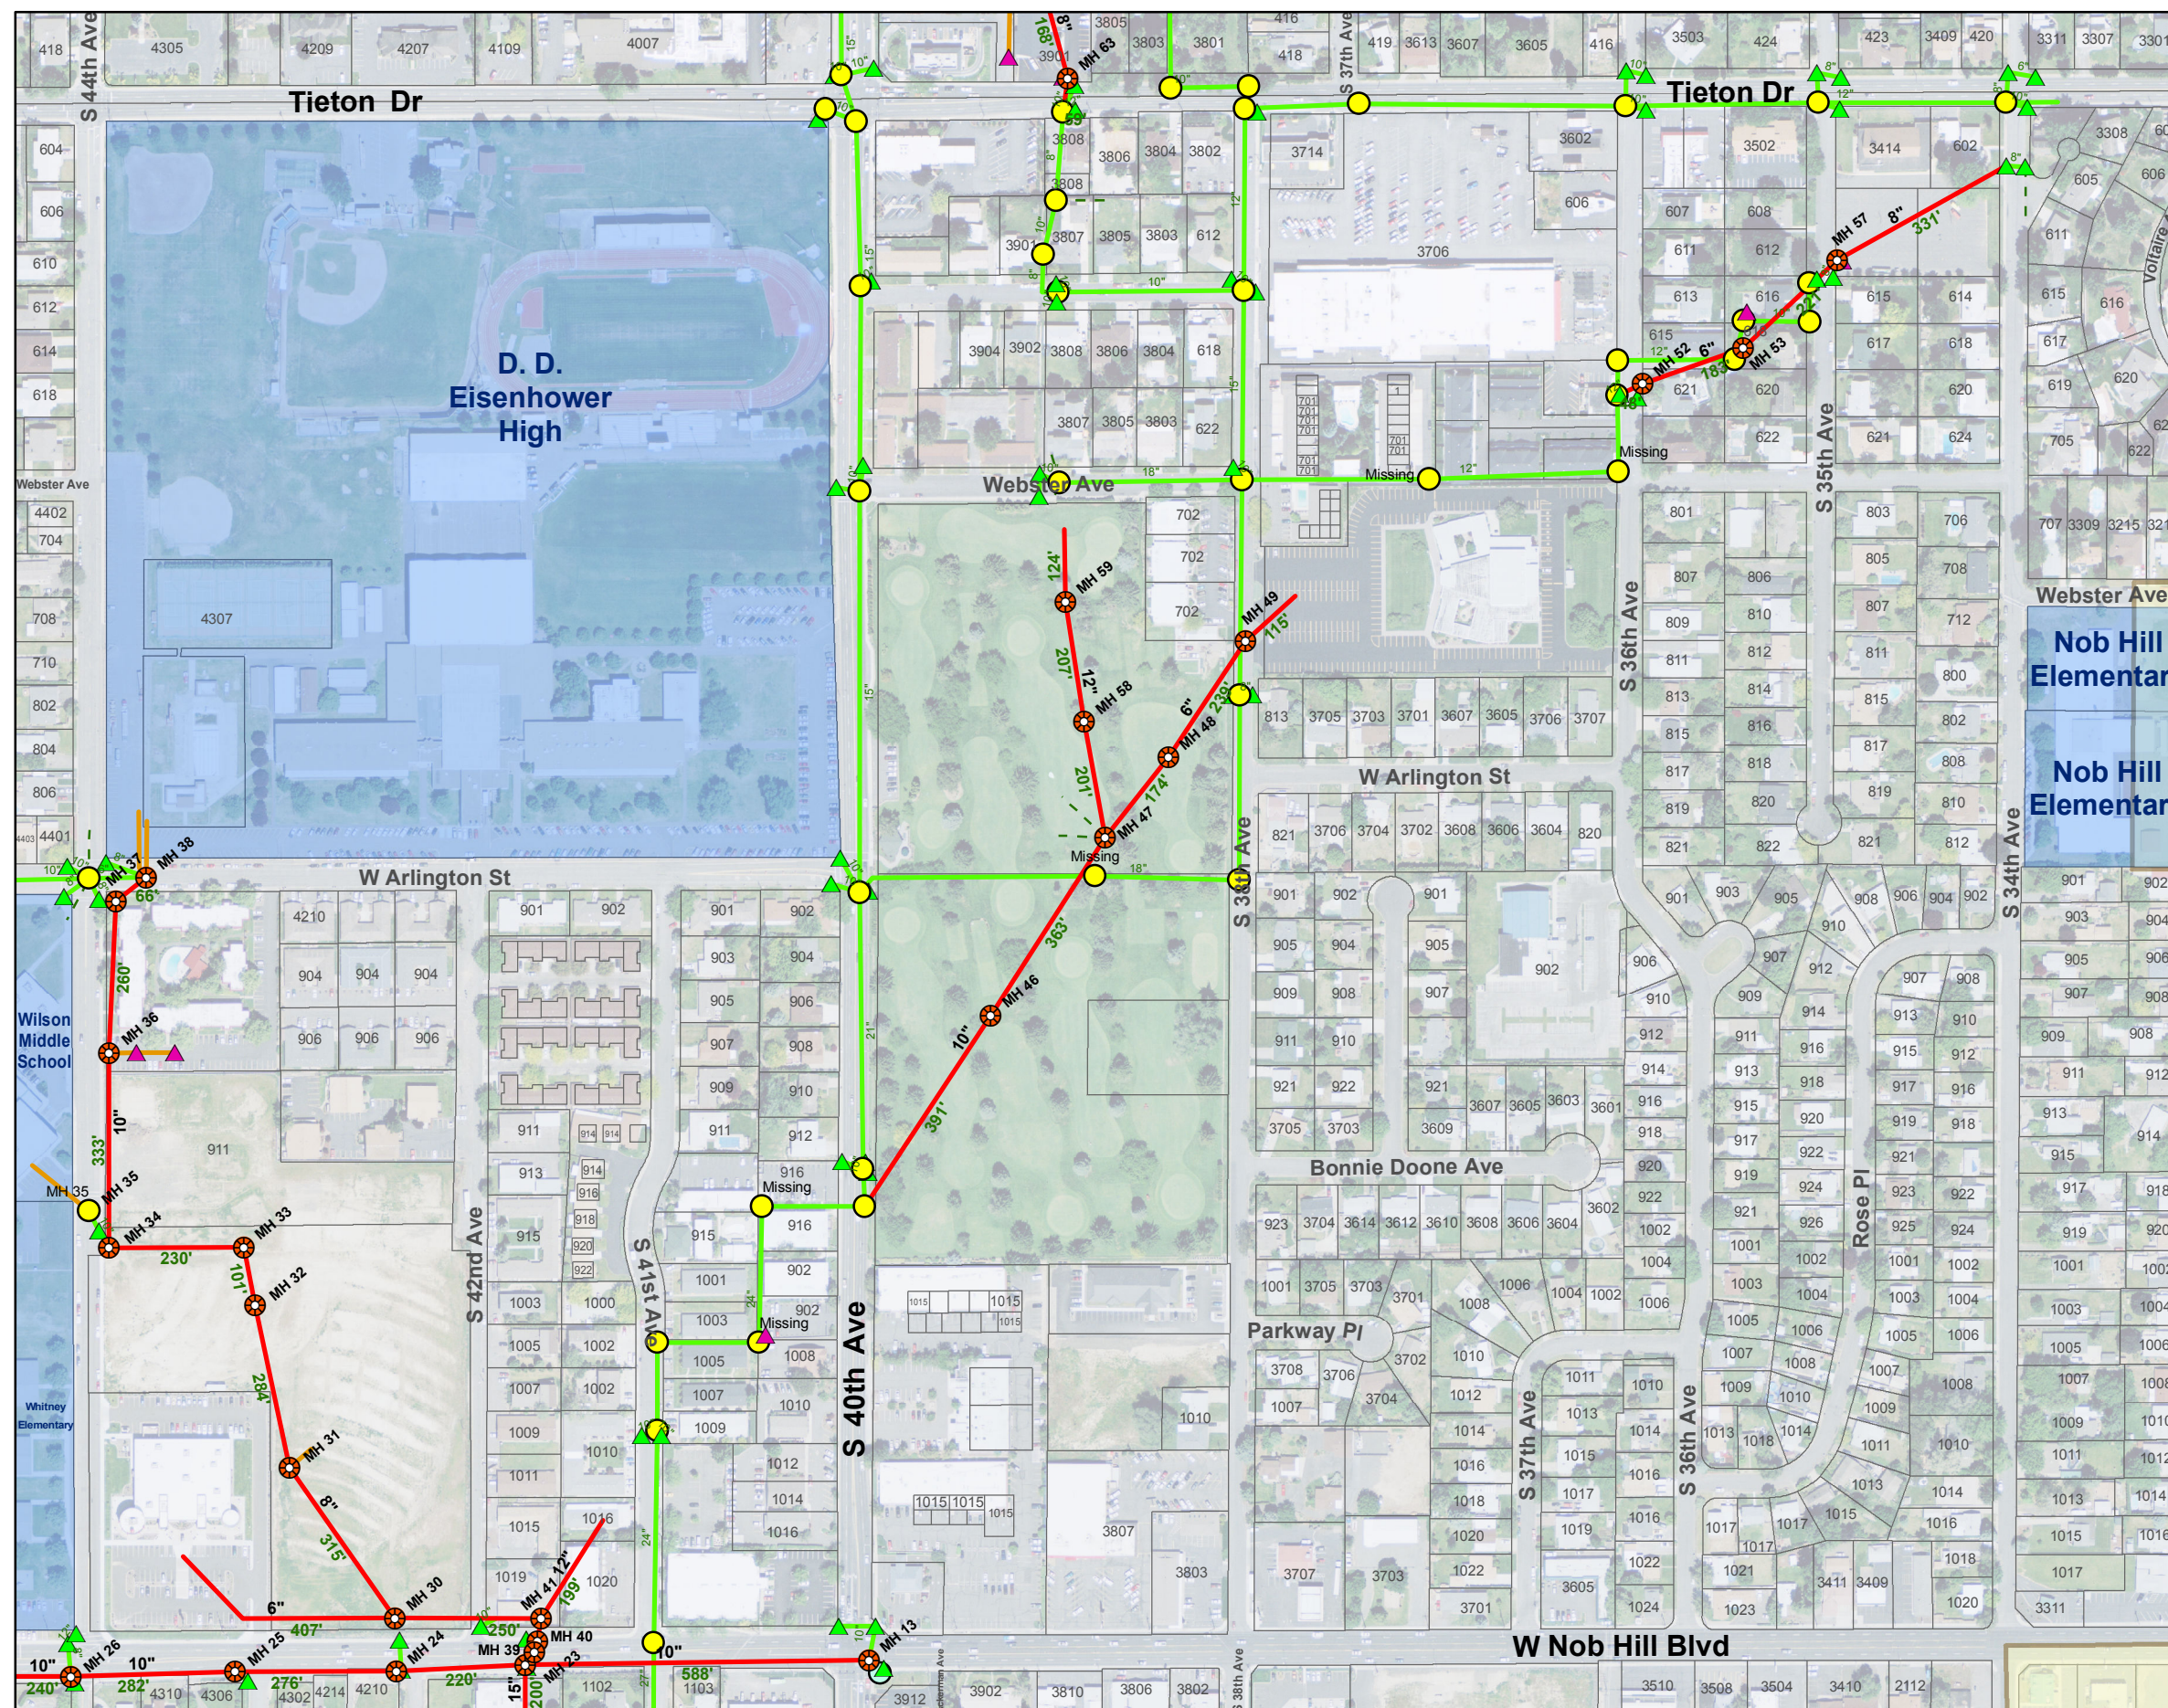

File: \\gis-bluedog\gis_data\disk_5\projects\county\pw\did\did_atlas10\mxd\did40_mapbook.mxd

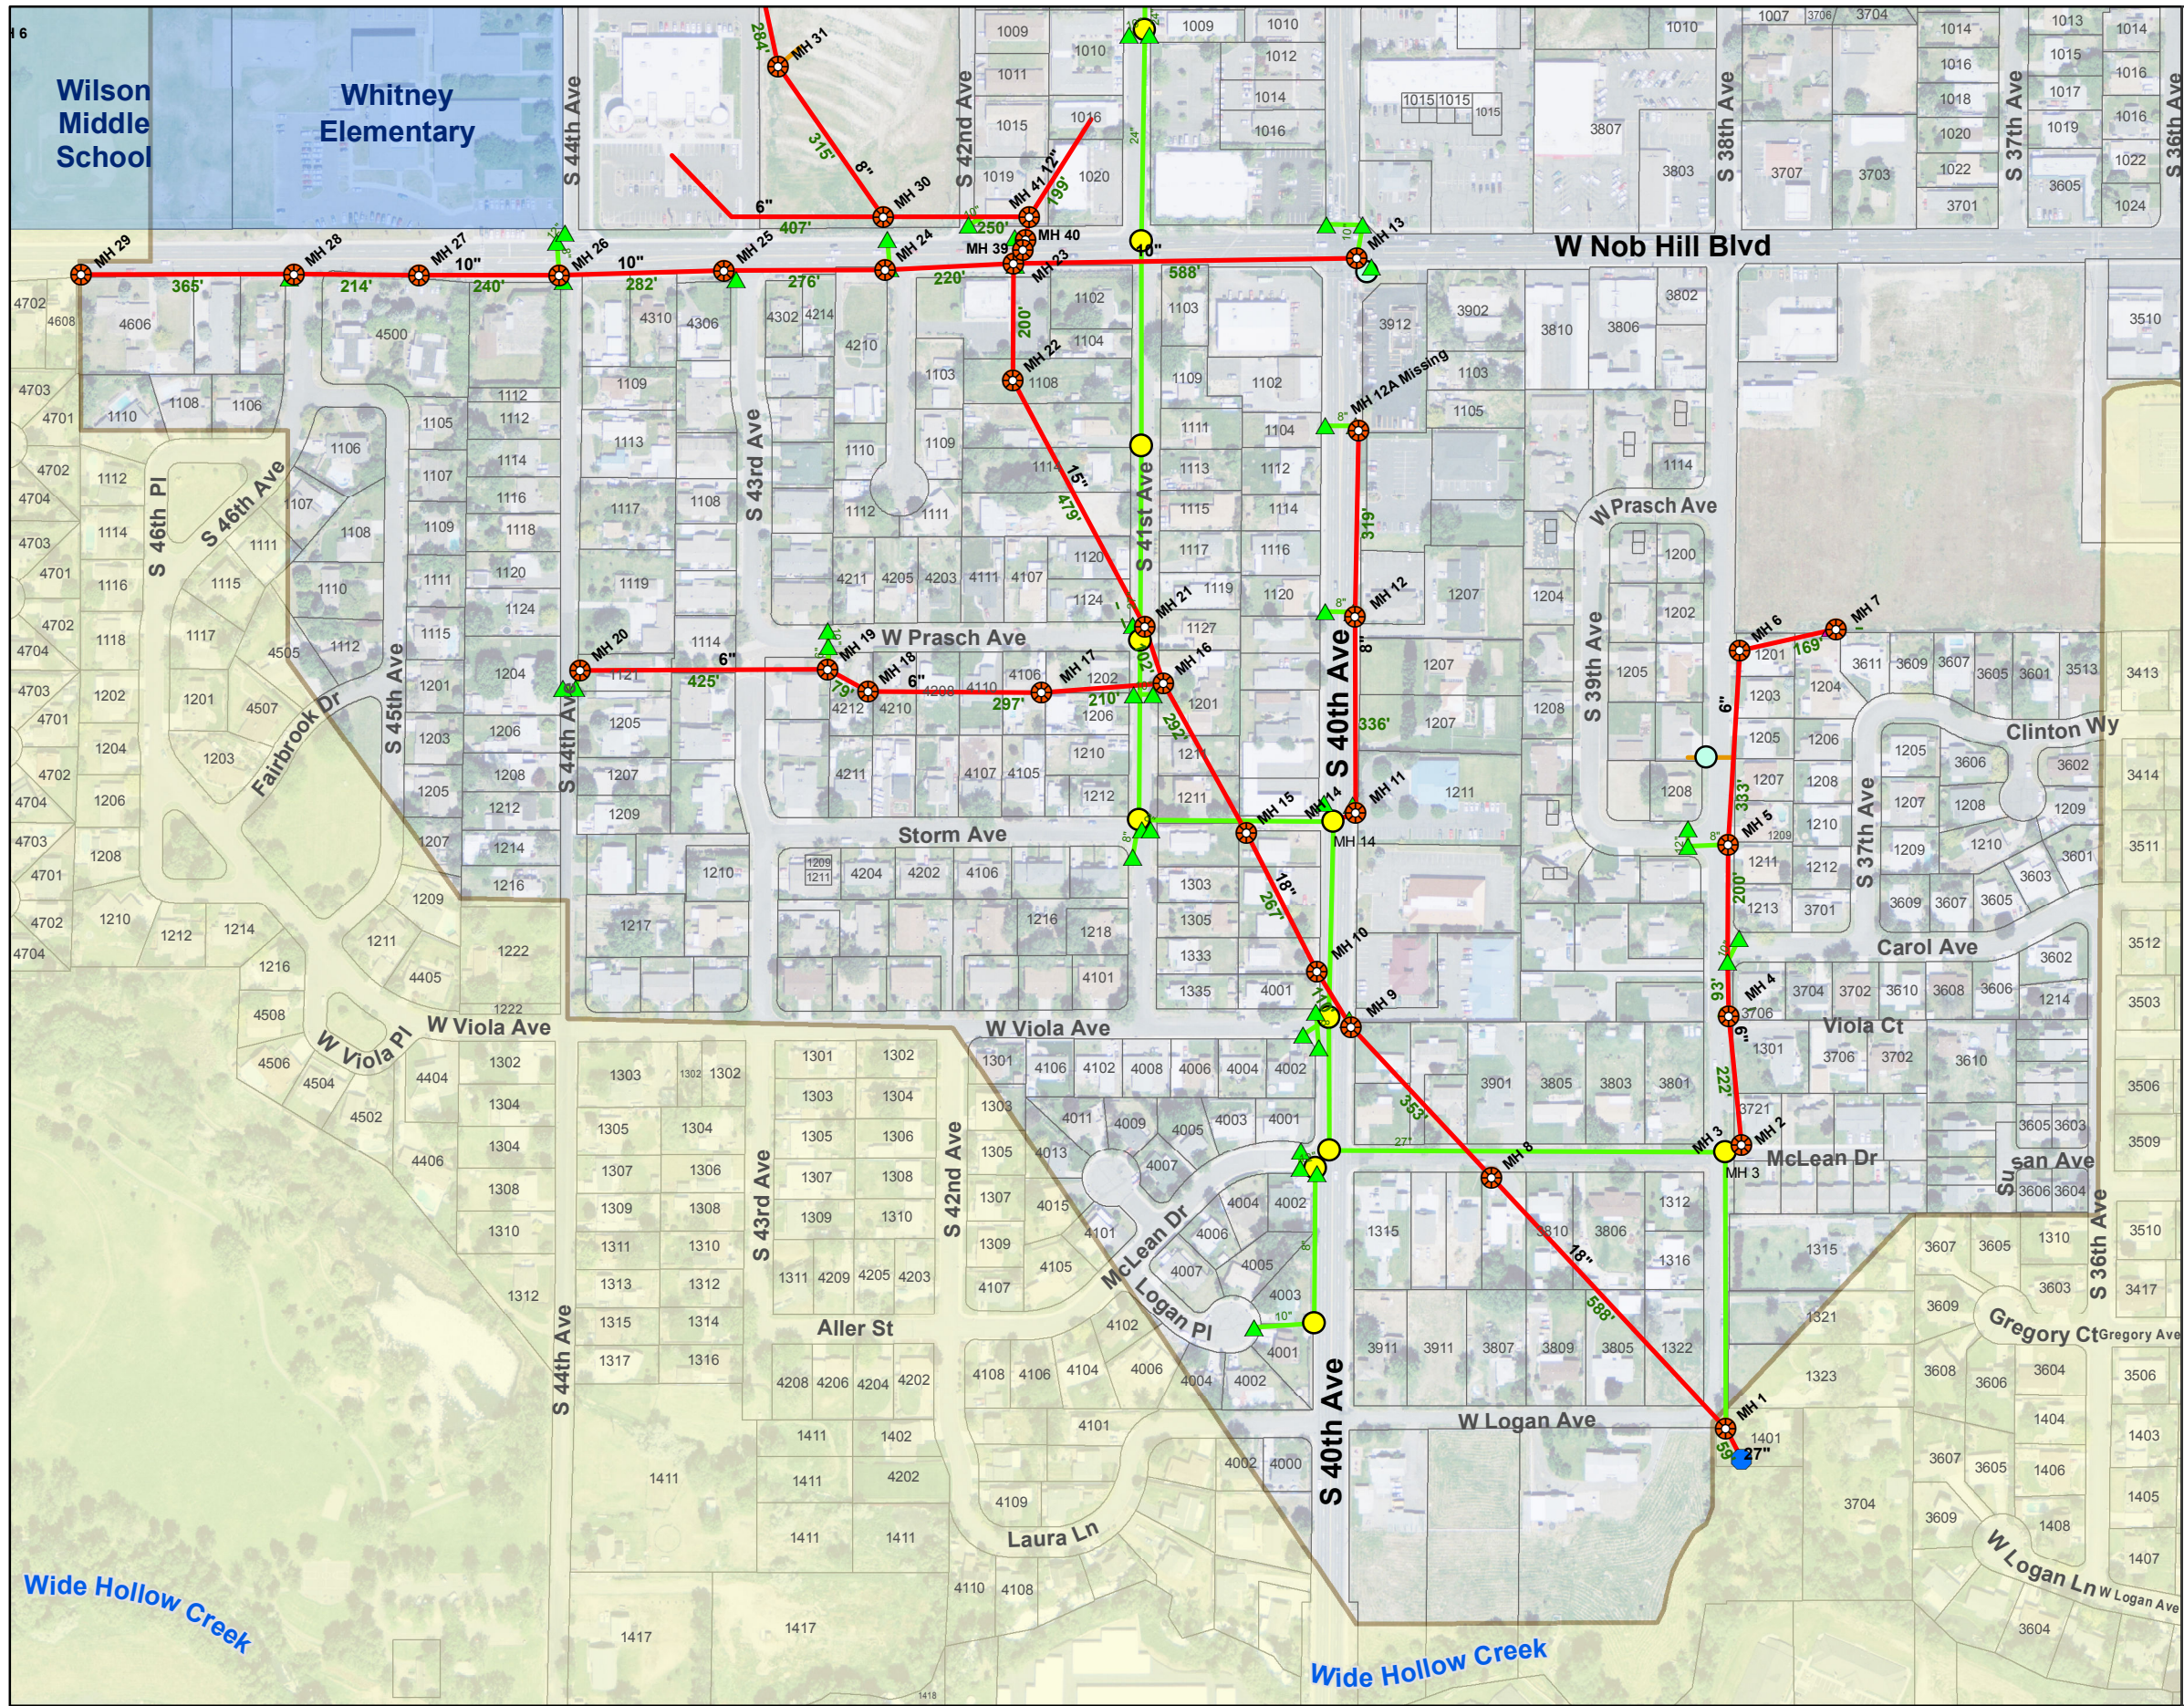

YAKIMA COUNTY DID ATLAS


Drainage Improvement District #40

Grid: C1


- | | |
|------------------------|--------------------------|
| Manhole | Priv Catch Basin |
| Priv Ditch to Ditch | Priv Roof Drain |
| Irrig TW Pipe to Ditch | Irrig Standpipe |
| Pipe to Ditch | Drywell |
| Ditch to Pipe | Outfall |
| CoY MH | Priv SanSew |
| Priv MH | Pos Priv Wastewater |
| Catch Basin | Priv SanSew Disconnected |
| DID Ditch | Private Ditch |
| DID Pipe | Unknown Pipe |
| Stormwater Pipe | City-Yakima SD Receive |
| Private Pipe | Hospitals/Clinics |
| | Police Stations |
| | Fire Stations |

1 inch = 300 feet

0 100 200 400 600 800 Feet

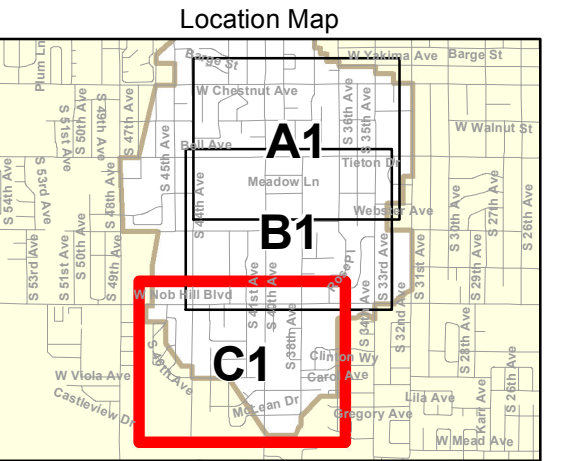



Copyright(C) 2012 Yakima County
This map was derived from several databases.
The County cannot accept responsibility for any
errors. Therefore, there are no warranties for
this product

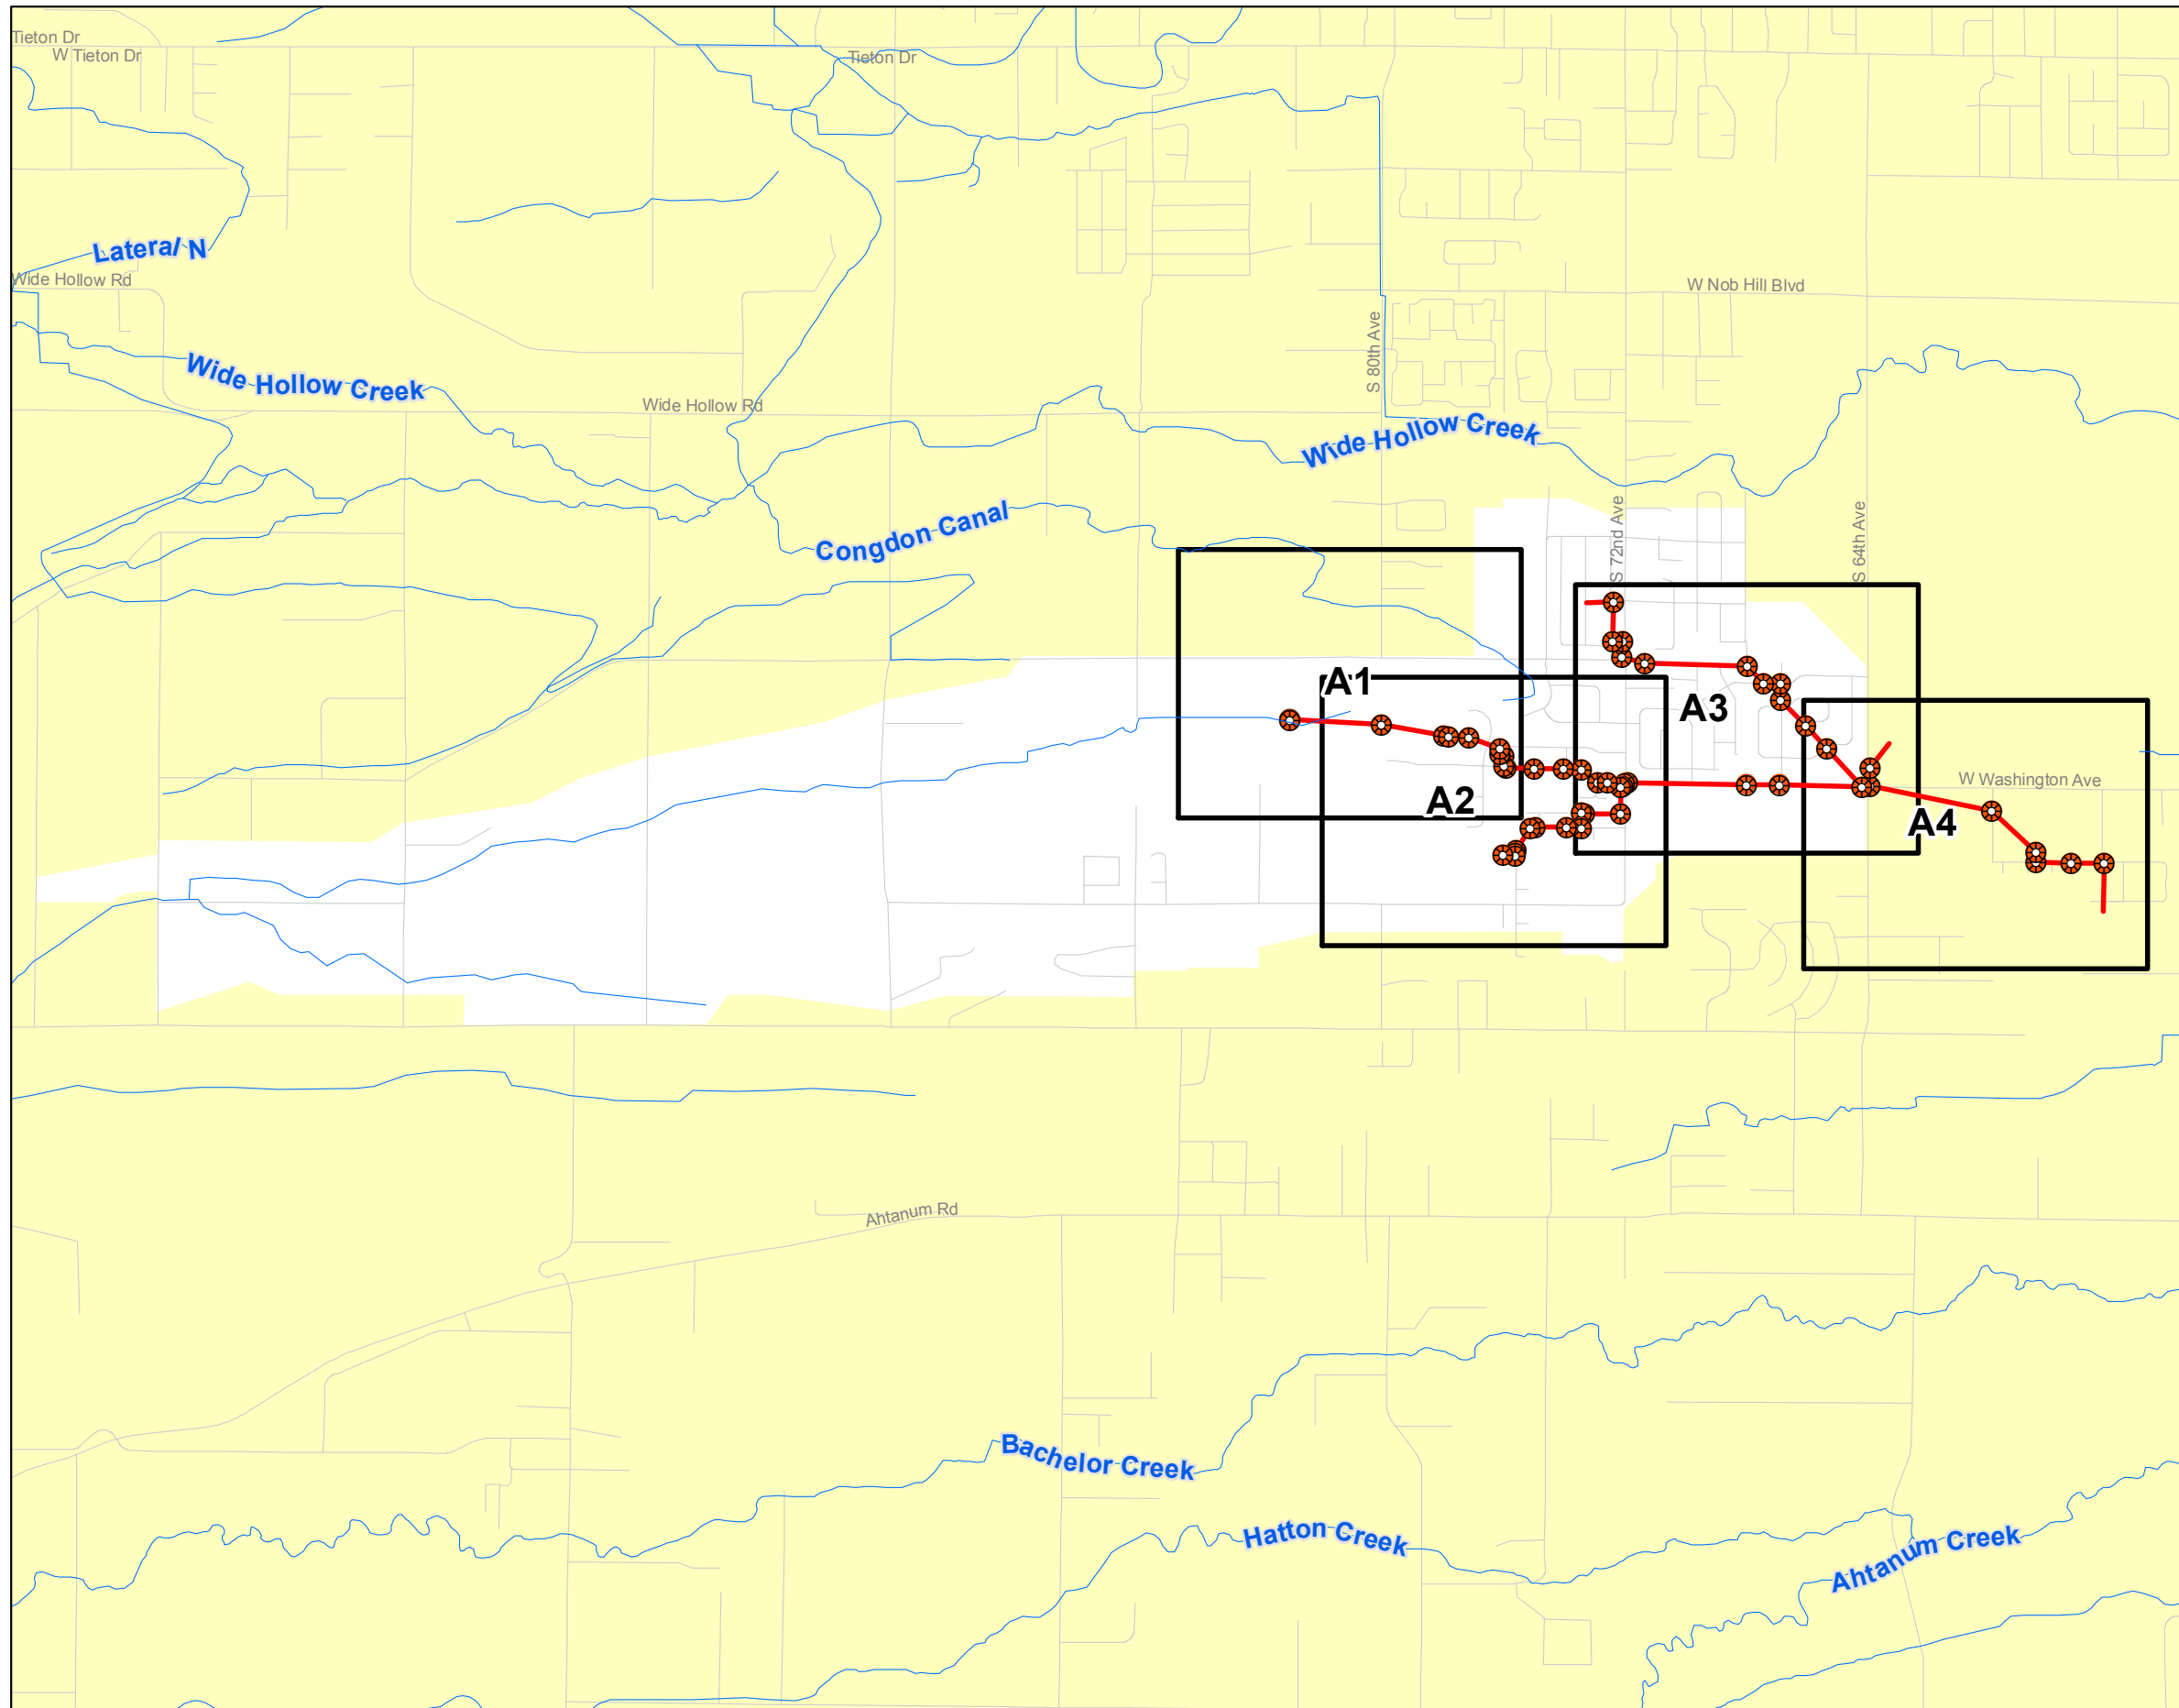

YAKIMA COUNTY DID ATLAS

Drainage Improvement District #41

INDEX

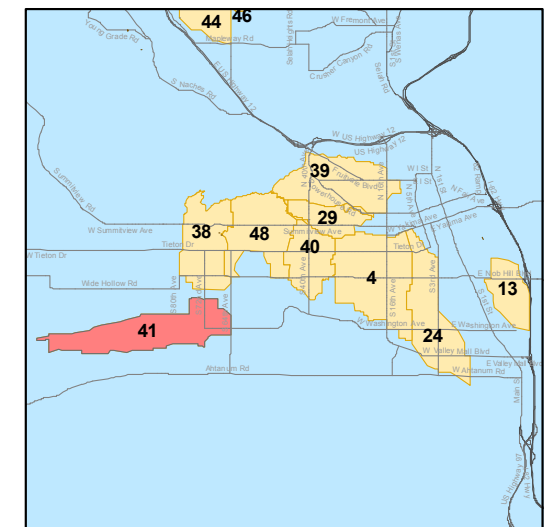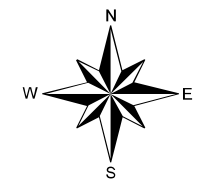

Location Map




Copyright(C) 2012 Yakima County
This map was derived from several databases.
The County cannot accept responsibility for any
errors. Therefore, there are no warranties for
this product



Grid: A1

- | | | | |
|---|------------------------|---|--------------------------|
|  | Manhole |  | Priv Catch Basin |
|  | Priv Ditch to Ditch |  | Priv Roof Drain |
|  | Irrig TW Pipe to Ditch |  | Irrig Standpipe |
|  | Pipe to Ditch |  | Drywell |
|  | Ditch to Pipe |  | Outfall |
|  | CoY MH |  | Priv SanSew |
|  | Priv MH |  | Pos Priv Wastewater |
|  | Catch Basin |  | Priv SanSew Disconnected |
|  | DID Ditch |  | Private Ditch |
|  | DID Pipe |  | Unknown Pipe |
|  | Stormwater Pipe |  | City-Yakima SD Receive |
|  | Private Pipe |  | Hospitals/Clinics |
| | |  | Police Stations |
| | |  | Fire Stations |

1 inch = 300 feet

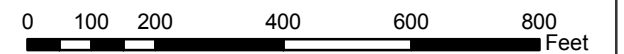

Location Map

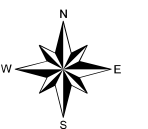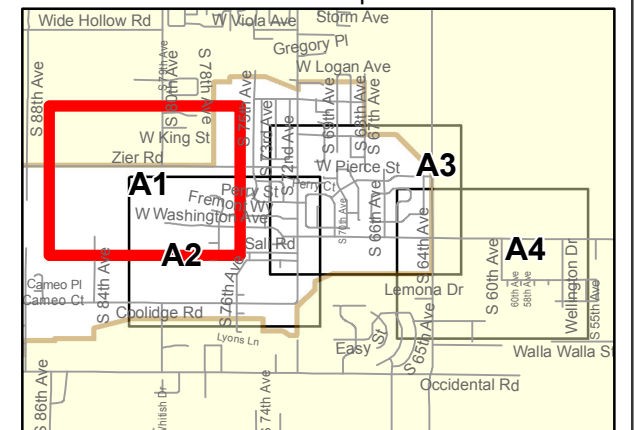

Copyright(C) 2012 Yakima County
This map was derived from several databases.
The County cannot accept responsibility for any
errors. Therefore, there are no warranties for
this product



Date: 2/3/2012

YAKIMA COUNTY DID ATLAS


Drainage Improvement District #41

Grid: A2

- | | | | |
|--|------------------------|--|--------------------------|
| | Manhole | | Priv Catch Basin |
| | Priv Ditch to Ditch | | Priv Roof Drain |
| | Irrig TW Pipe to Ditch | | Irrig Standpipe |
| | Pipe to Ditch | | Drywell |
| | Ditch to Pipe | | Outfall |
| | CoY MH | | Priv SanSew |
| | Priv MH | | Pos Priv Wastewater |
| | Catch Basin | | Priv SanSew Disconnected |
| | DID Ditch | | Private Ditch |
| | DID Pipe | | Unknown Pipe |
| | Stormwater Pipe | | City-Yakima SD Receive |
| | Private Pipe | | Hospitals/Clinics |
| | | | Police Stations |
| | | | Fire Stations |

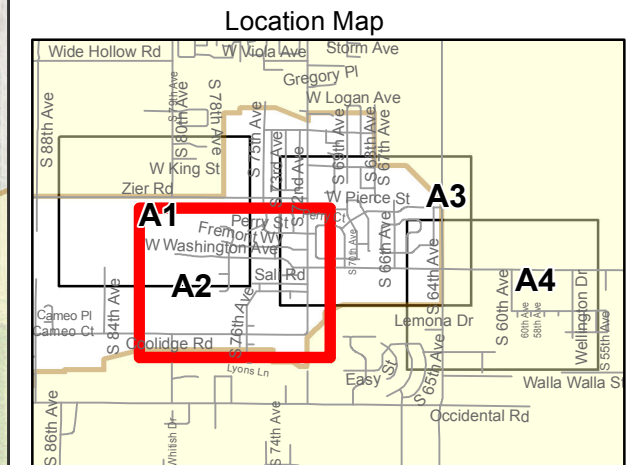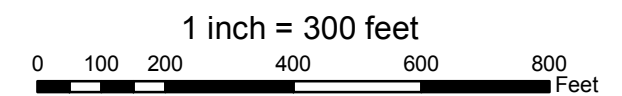

Copyright(C) 2012 Yakima County
This map was derived from several databases.
The County cannot accept responsibility for any
errors. Therefore, there are no warranties for
this product


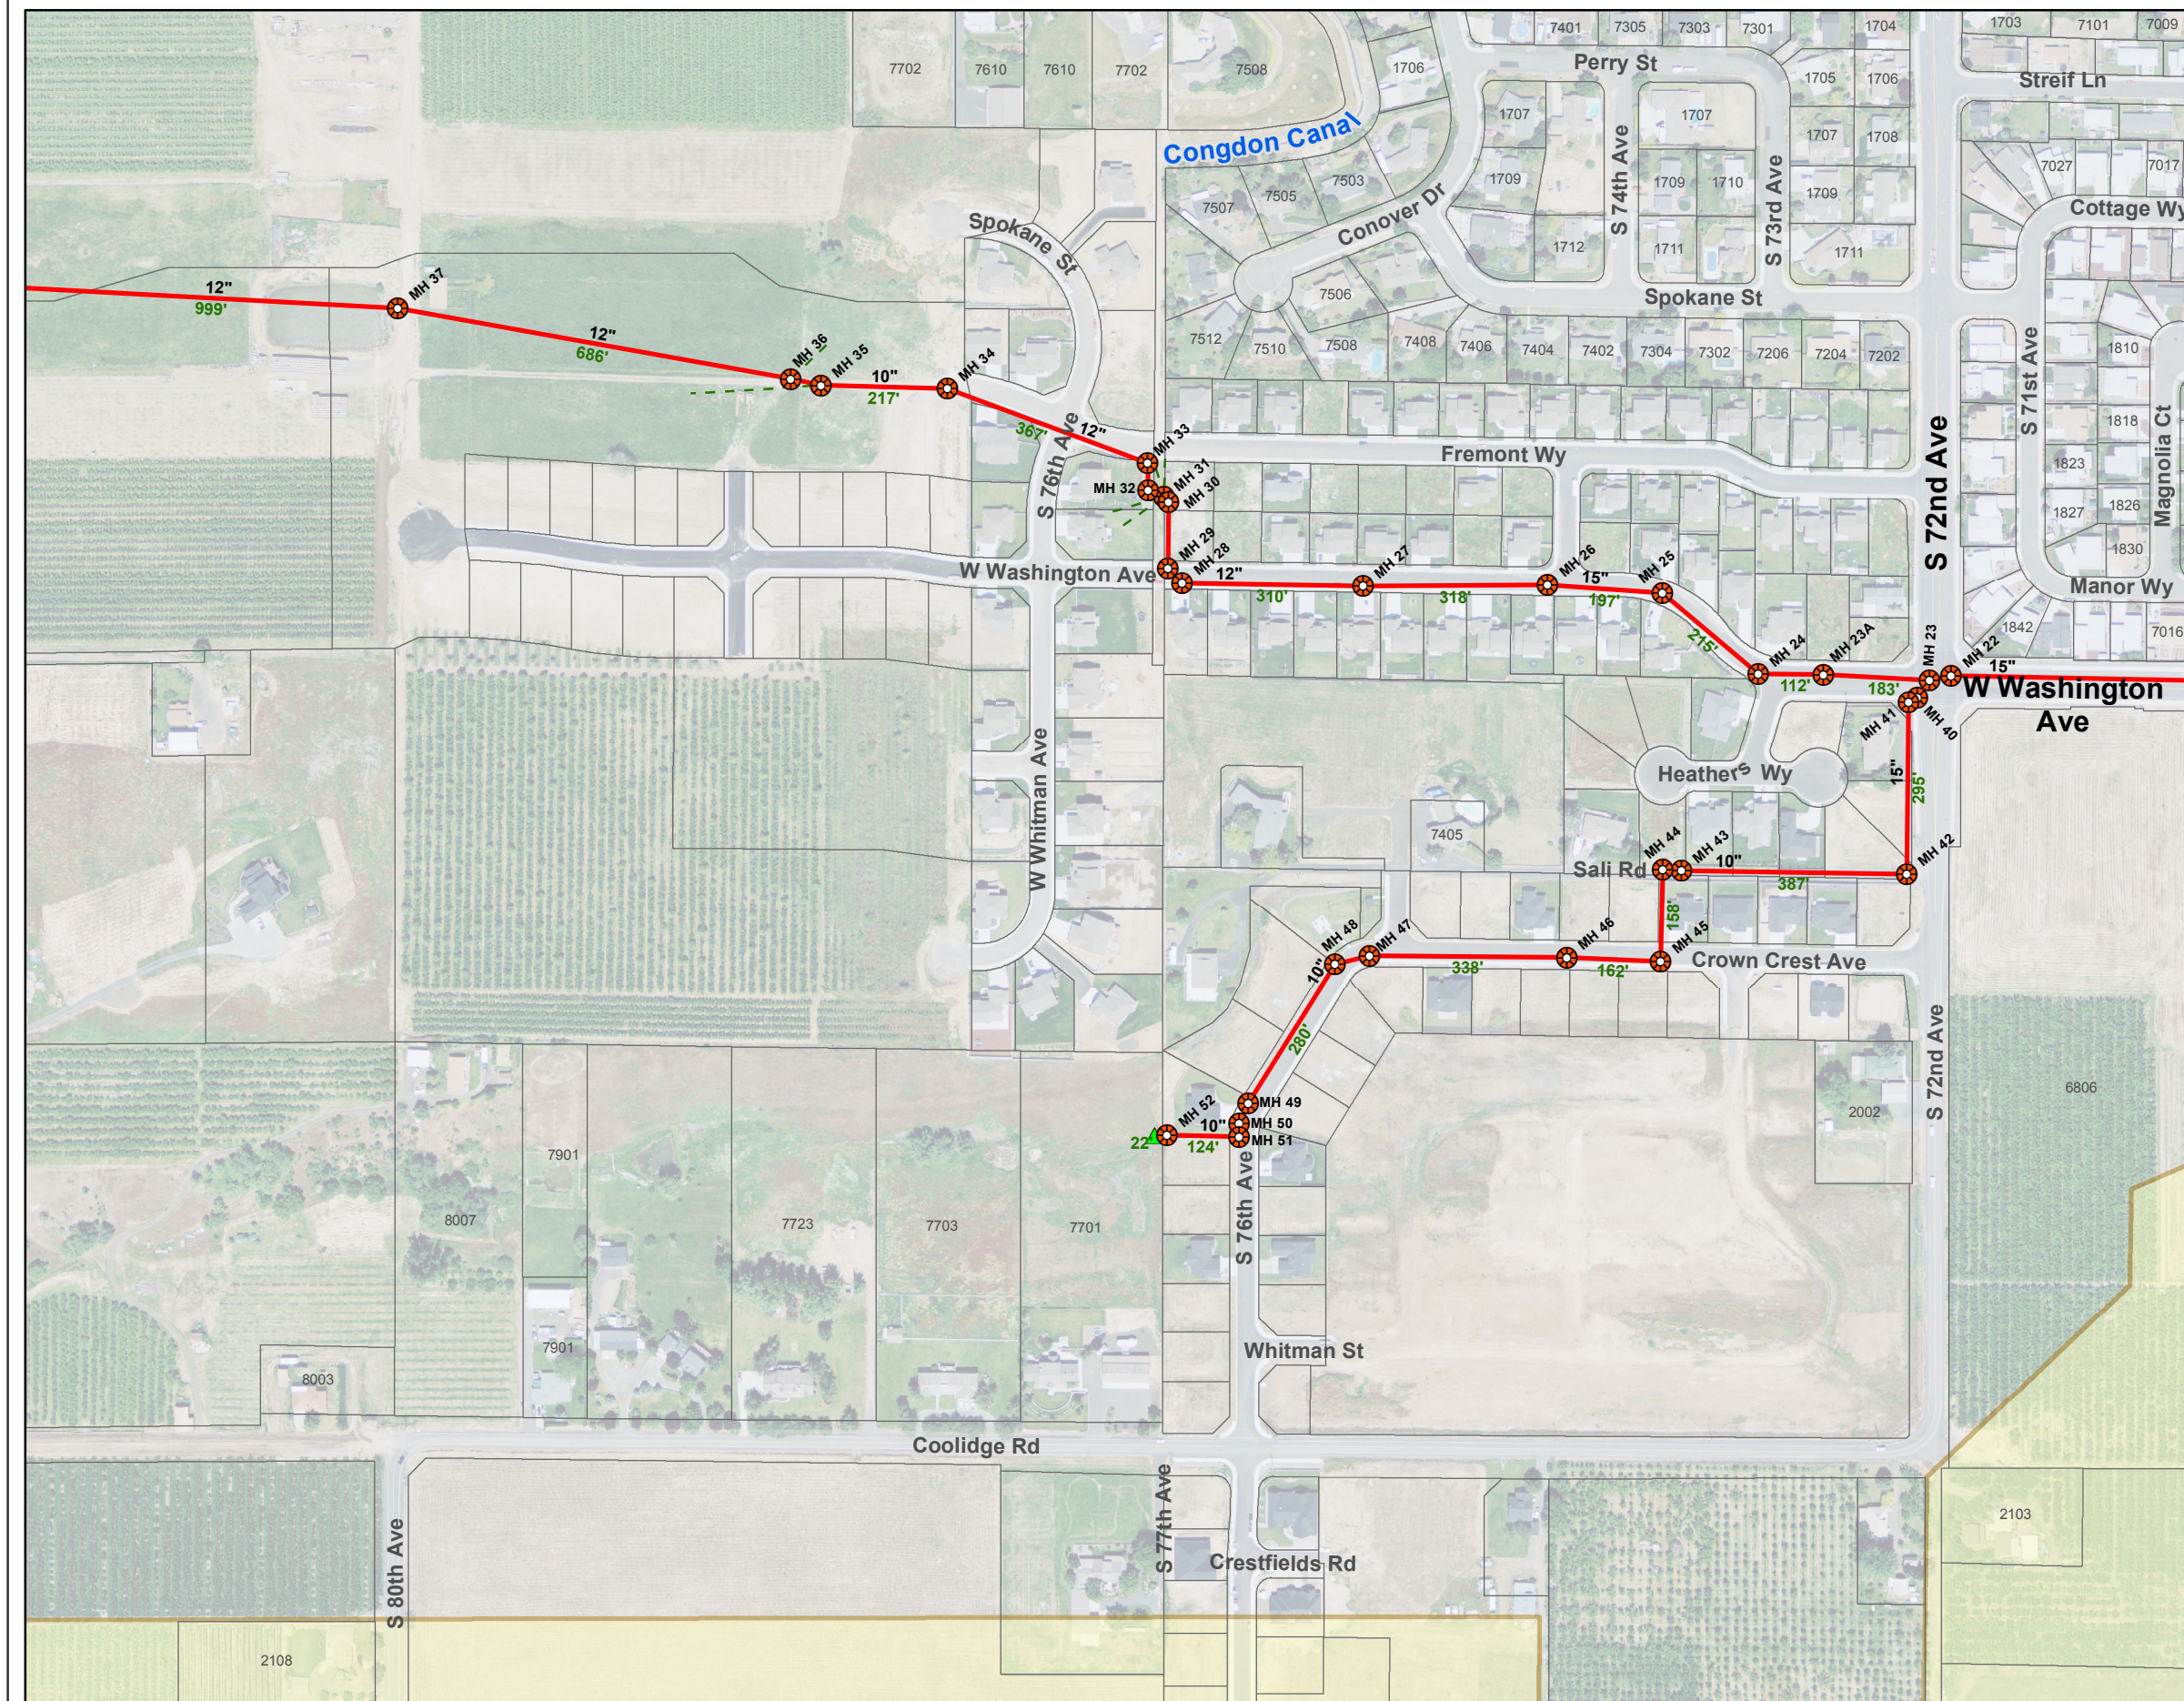


YAKIMA COUNTY DID ATLAS


Drainage Improvement District #41

Grid: A3

- | | |
|------------------------|--------------------------|
| Manhole | Priv Catch Basin |
| Priv Ditch to Ditch | Priv Roof Drain |
| Irrig TW Pipe to Ditch | Irrig Standpipe |
| Pipe to Ditch | Drywell |
| Ditch to Pipe | Outfall |
| CoY MH | Priv SanSew |
| Priv MH | Pos Priv Wastewater |
| Catch Basin | Priv SanSew Disconnected |
| DID Ditch | Private Ditch |
| DID Pipe | Unknown Pipe |
| Stormwater Pipe | City-Yakima SD Receive |
| Private Pipe | Hospitals/Clinics |
| | Police Stations |
| | Fire Stations |

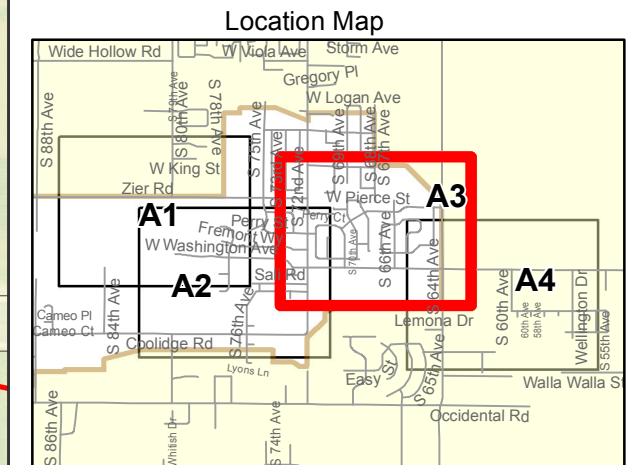
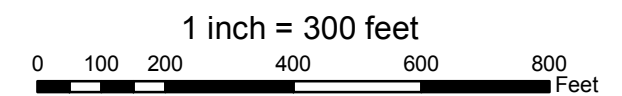


Copyright(C) 2012 Yakima County
This map was derived from several databases.
The County cannot accept responsibility for any
errors. Therefore, there are no warranties for
this product

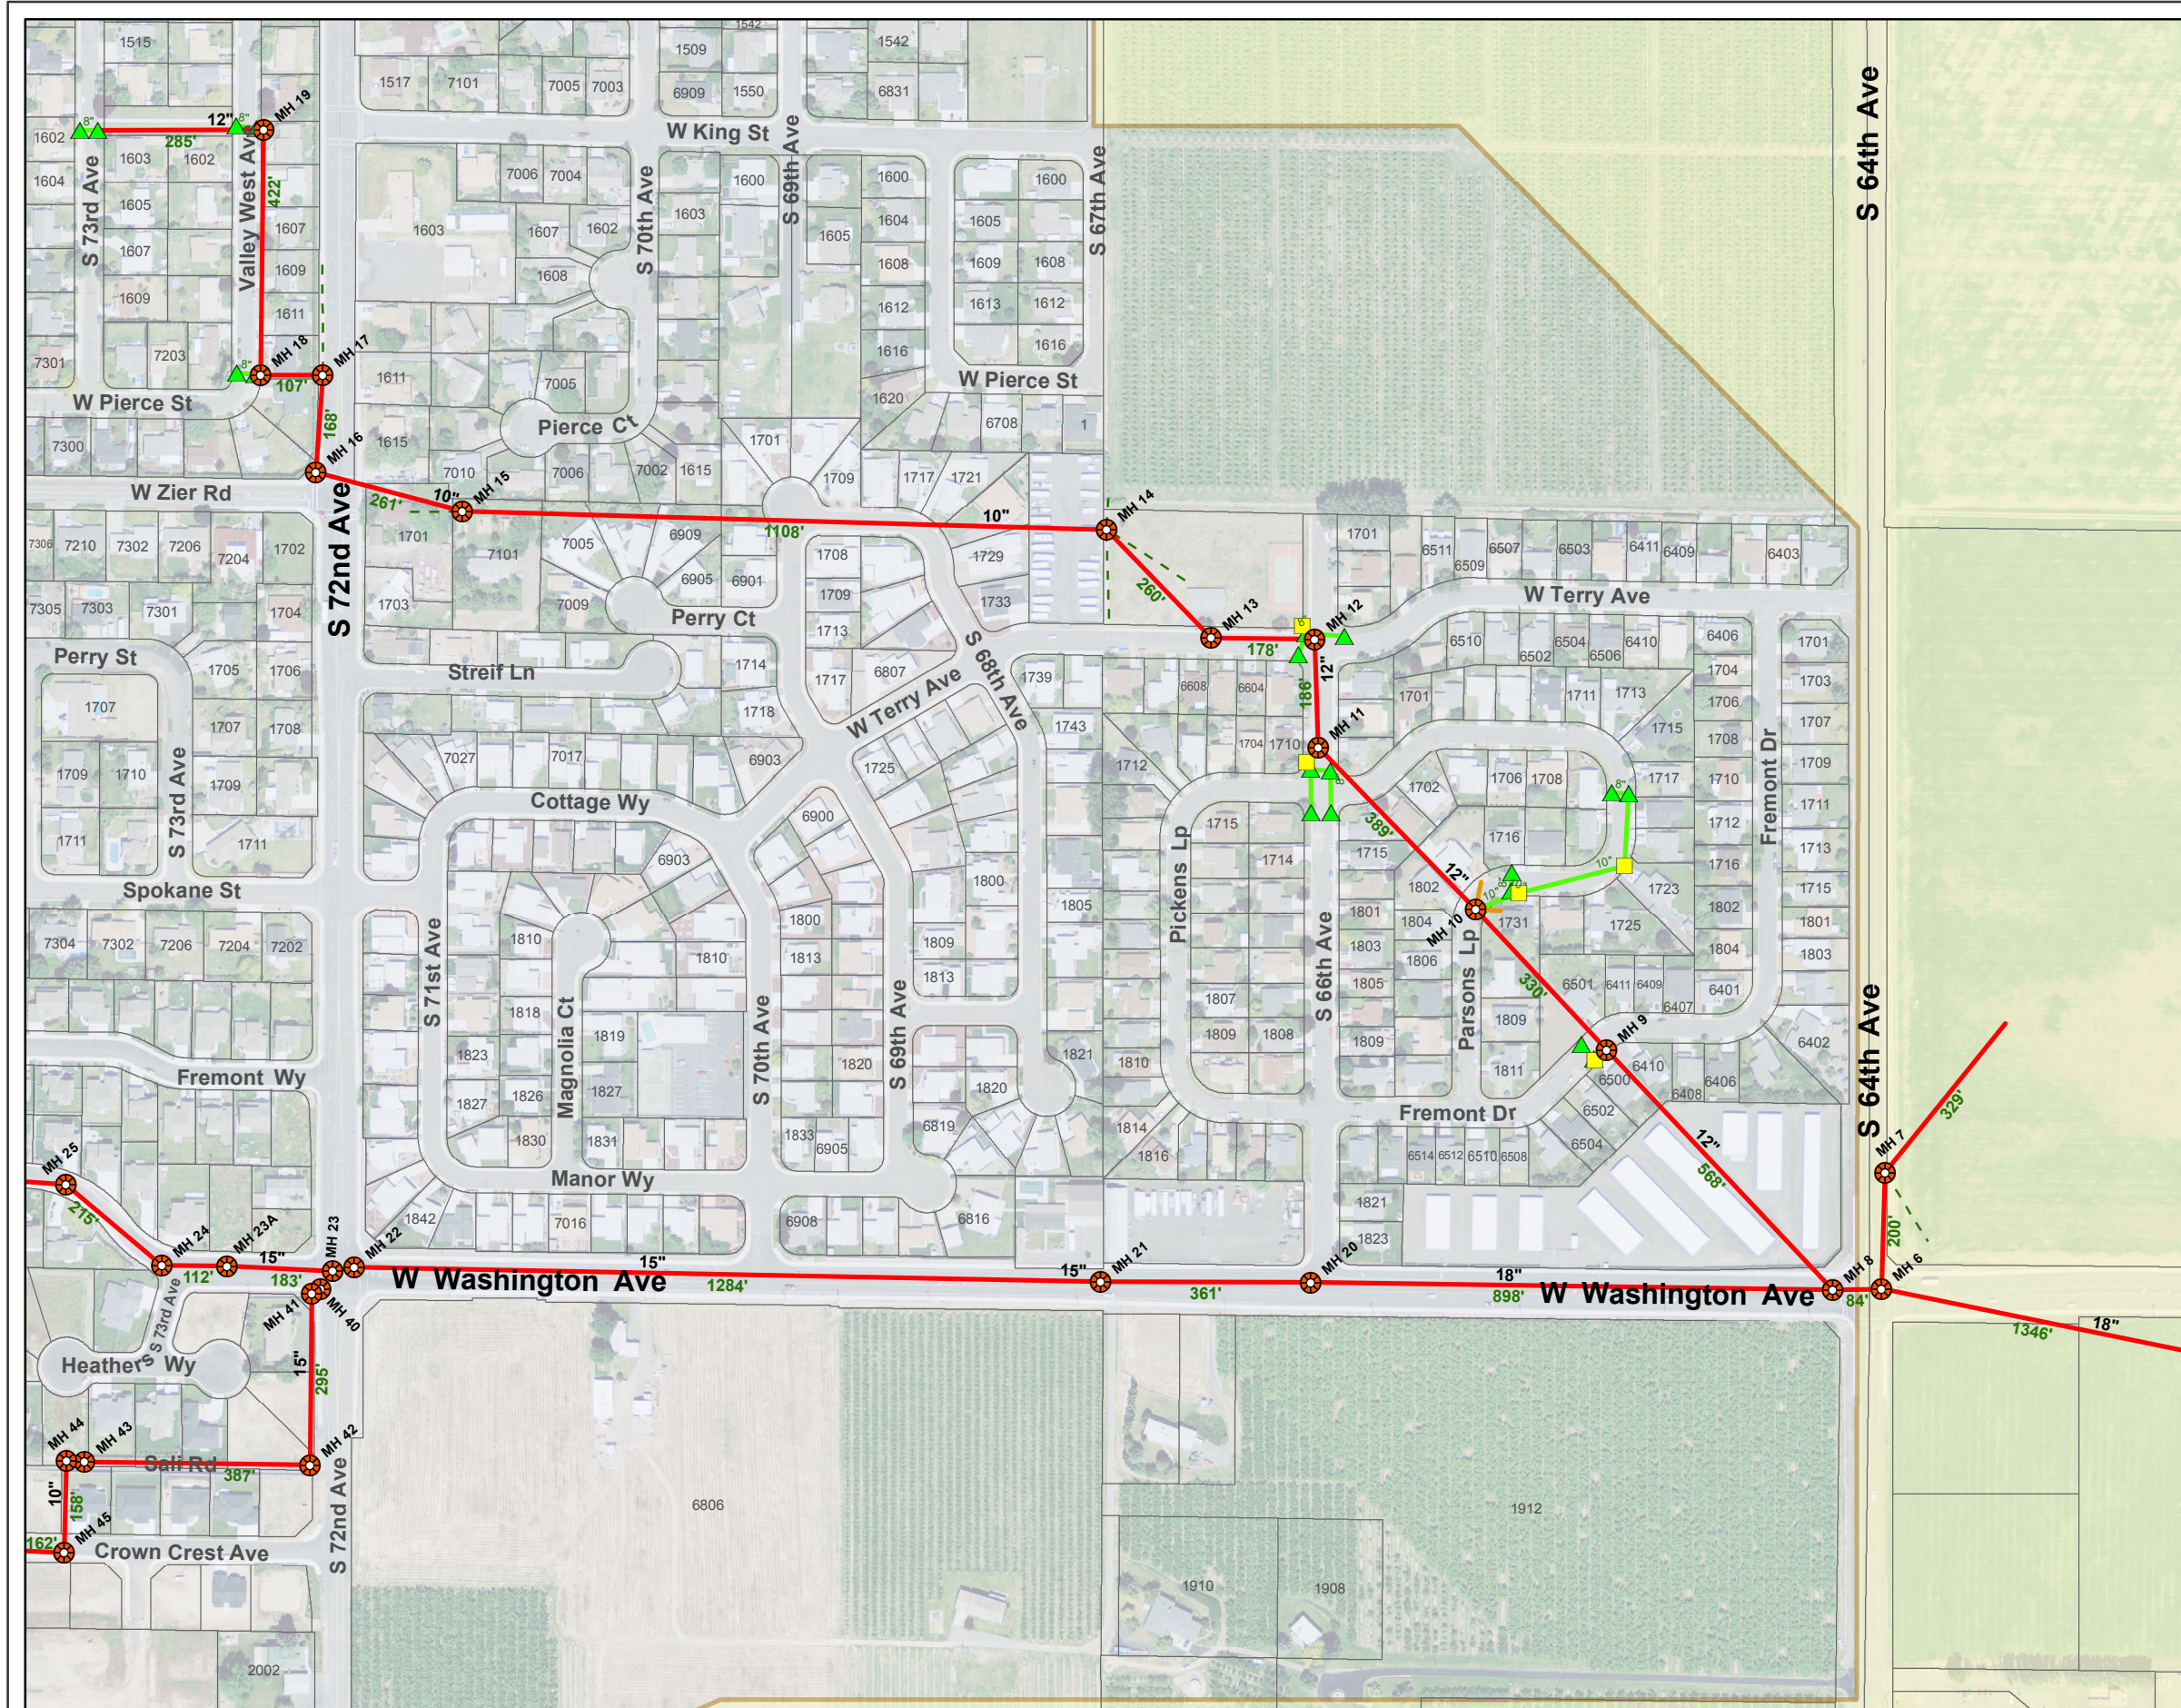


Grid: A4

- 1 inch = 300 feet

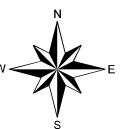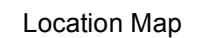



Date: 2/3/2012

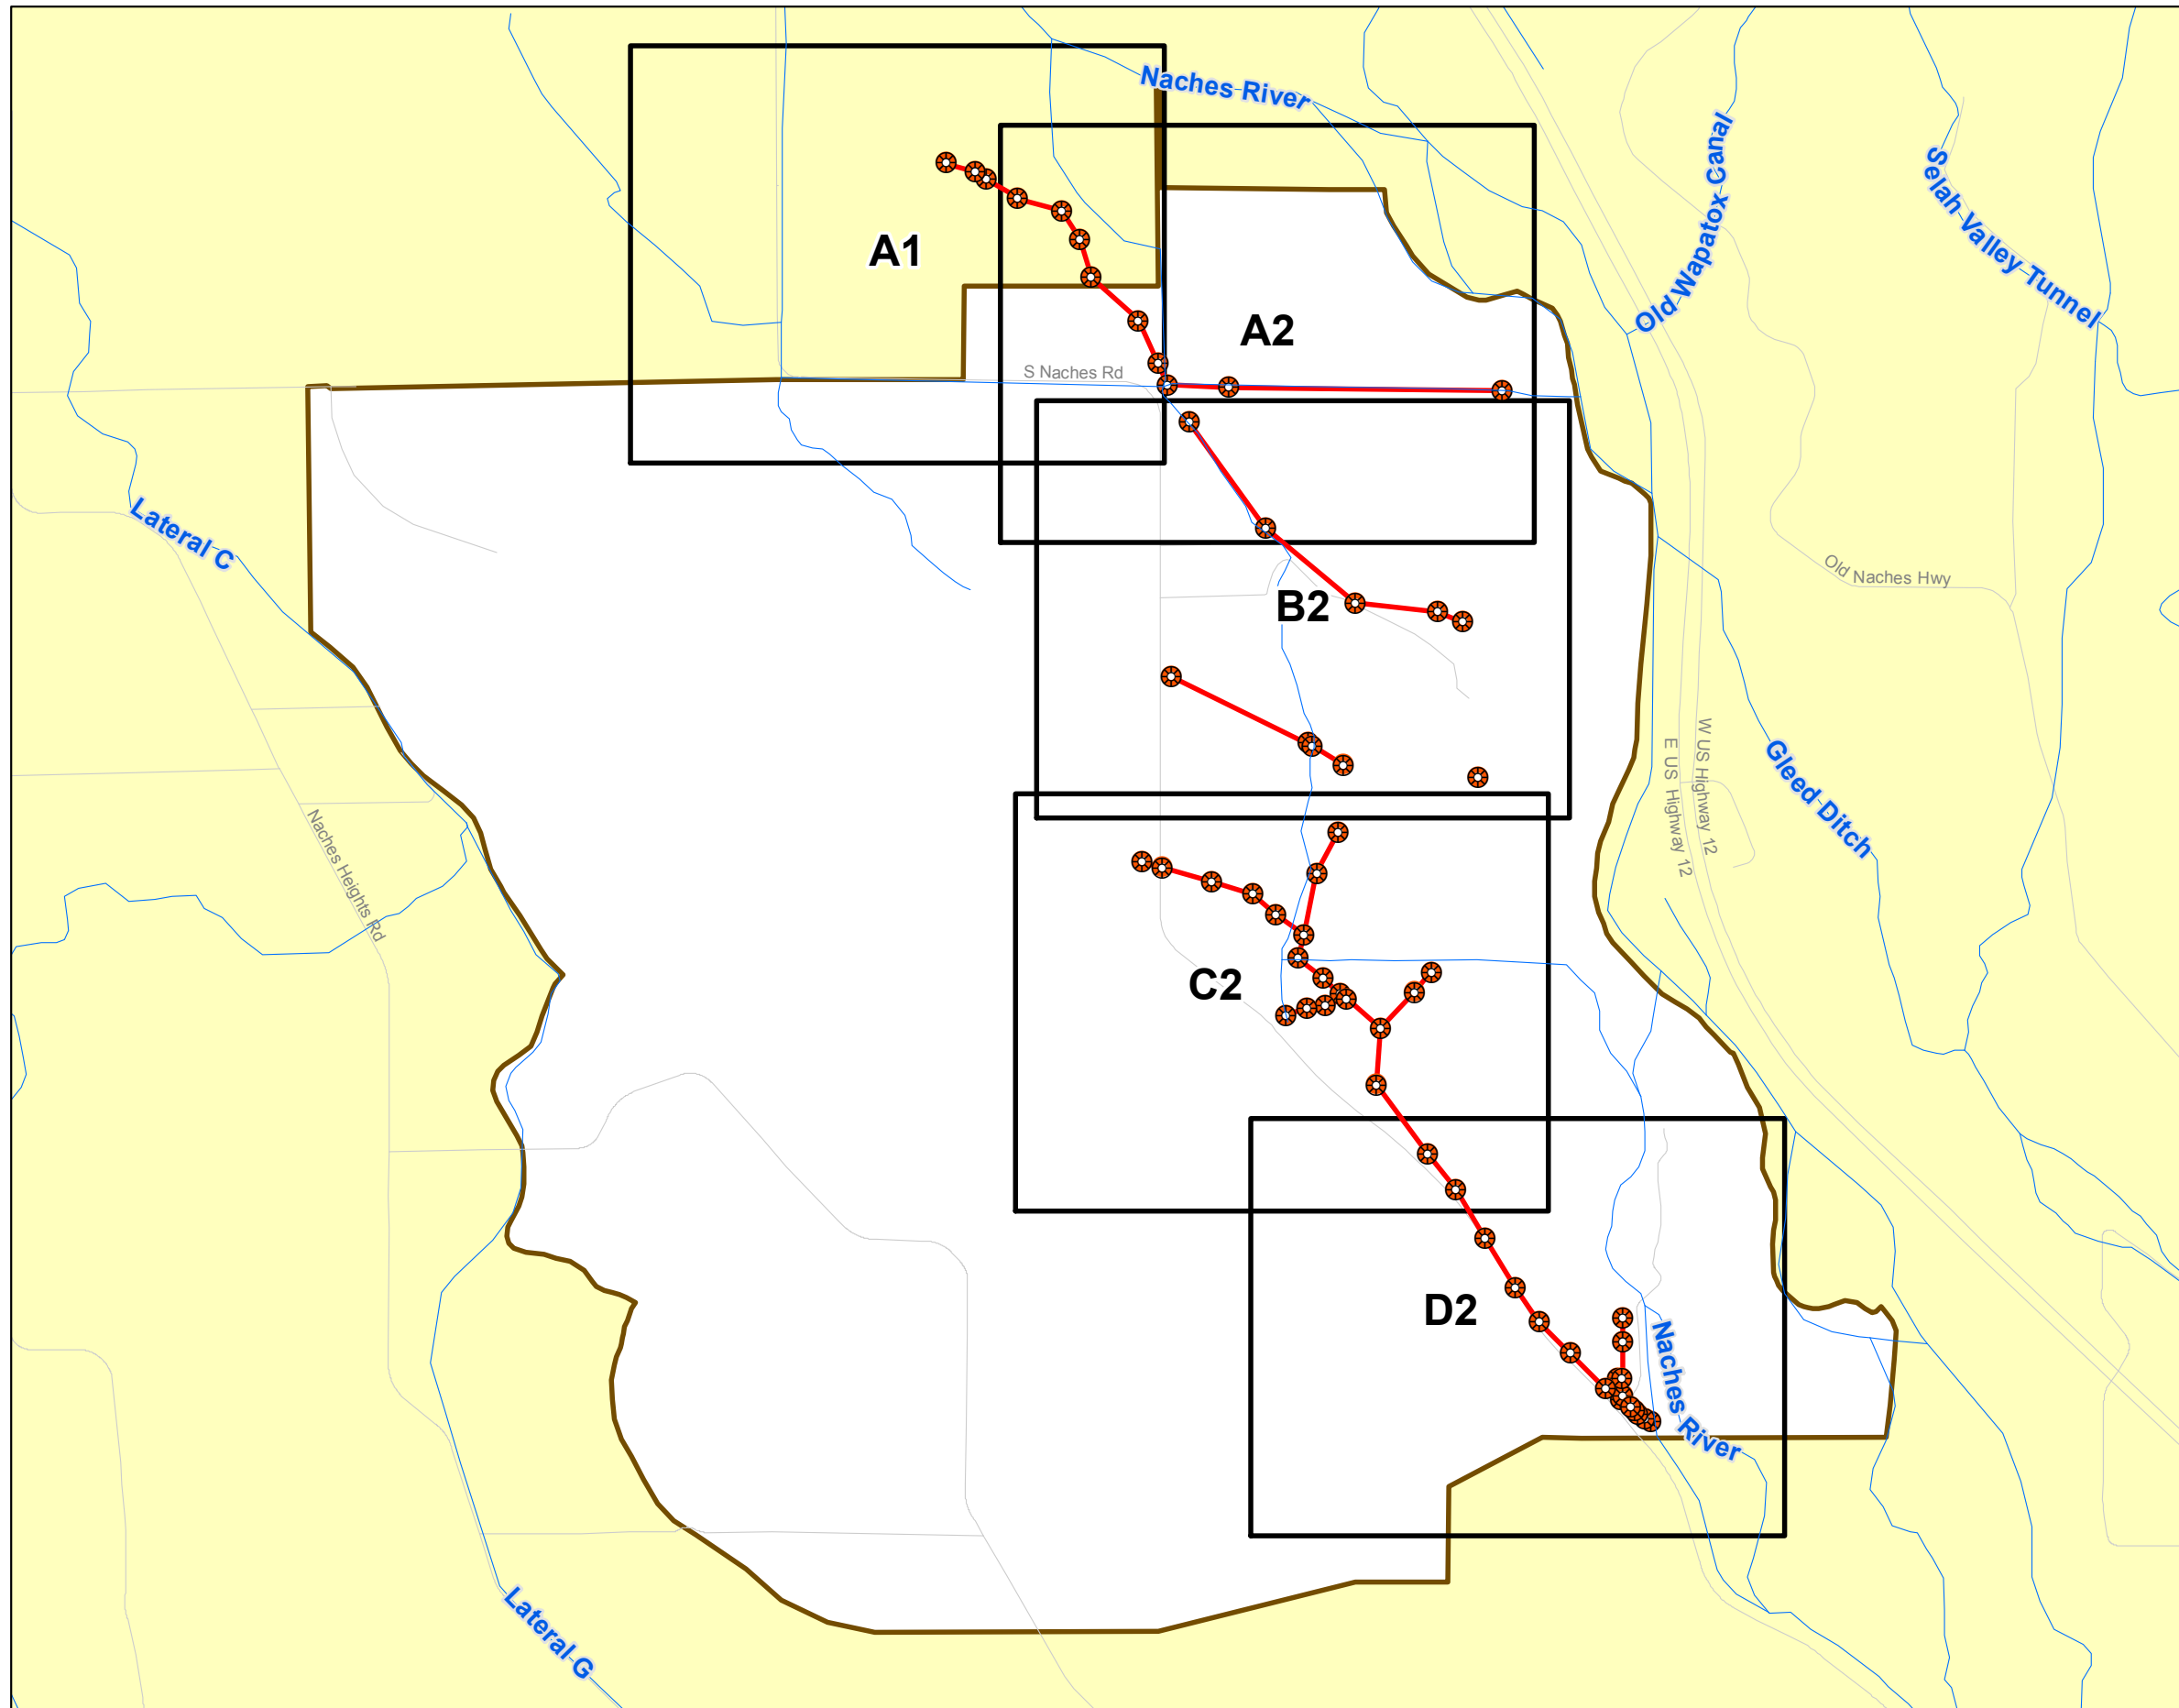

YAKIMA COUNTY DID ATLAS

Drainage Improvement District #43

INDEX

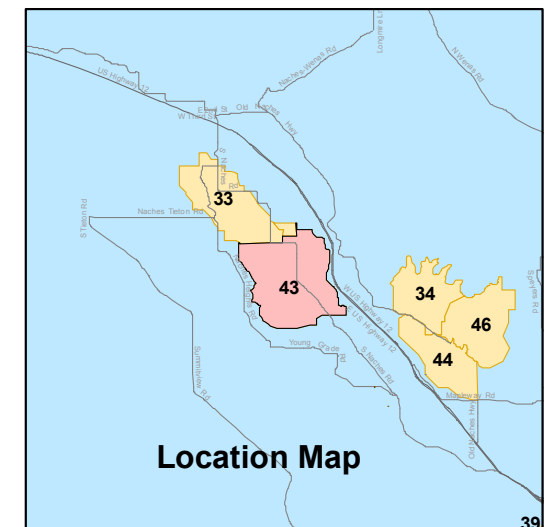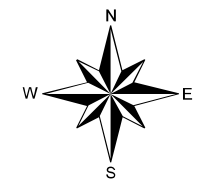

Copyright(C) 2012 Yakima County
This map was derived from several databases.
The County cannot accept responsibility for any
errors. Therefore, there are no warranties for
this product


YAKIMA COUNTY DID ATLAS

Drainage Improvement District #43


Grid: **A1**

- | | |
|------------------------|--------------------------|
| Manhole | Priv Catch Basin |
| Priv Ditch to Ditch | Priv Roof Drain |
| Irrig TW Pipe to Ditch | Irrig Standpipe |
| Pipe to Ditch | Drywell |
| Ditch to Pipe | Outfall |
| CoY MH | Priv SanSew |
| Priv MH | Pos Priv Wastewater |
| Catch Basin | Priv SanSew Disconnected |
| DID Ditch | Private Ditch |
| DID Pipe | Unknown Pipe |
| Stormwater Pipe | City-Yakima SD Receive |
| Private Pipe | Hospitals/Clinics |
| | Police Stations |
| | Fire Stations |

1 inch = 300 feet

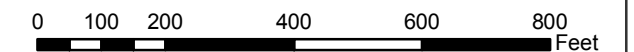

Location Map

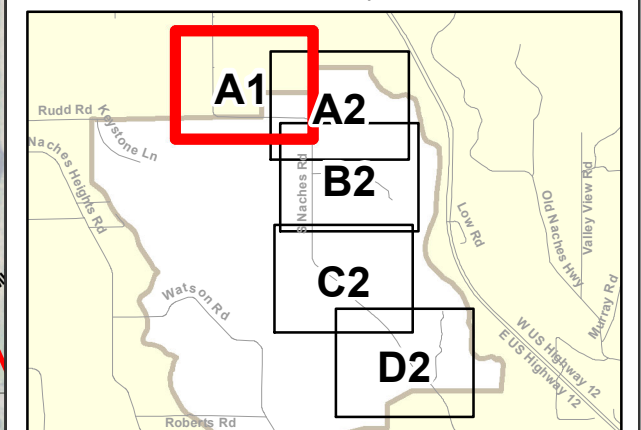

Copyright(C) 2012 Yakima County
This map was derived from several databases.
The County cannot accept responsibility for any
errors. Therefore, there are no warranties for
this product




YAKIMA COUNTY DID ATLAS

Drainage Improvement District #43



Grid: A2

- | | |
|------------------------|--------------------------|
| Manhole | Priv Catch Basin |
| Priv Ditch to Ditch | Priv Roof Drain |
| Irrig TW Pipe to Ditch | Irrig Standpipe |
| Pipe to Ditch | Drywell |
| Ditch to Pipe | Outfall |
| CoY MH | Priv SanSew |
| Priv MH | Pos Priv Wastewater |
| Catch Basin | Priv SanSew Disconnected |
| DID Ditch | Private Ditch |
| DID Pipe | Unknown Pipe |
| Stormwater Pipe | City-Yakima SD Receive |
| Private Pipe | Hospitals/Clinics |
| | Police Stations |
| | Fire Stations |


1 inch = 300 feet

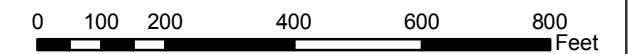

Location Map

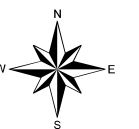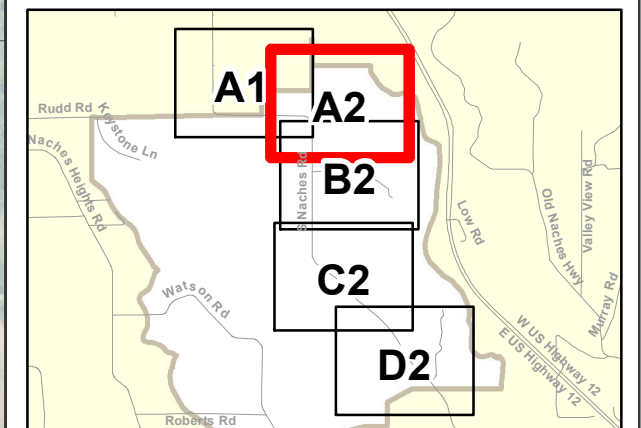

Copyright(C) 2012 Yakima County
This map was derived from several databases.
The County cannot accept responsibility for any
errors. Therefore, there are no warranties for
this product

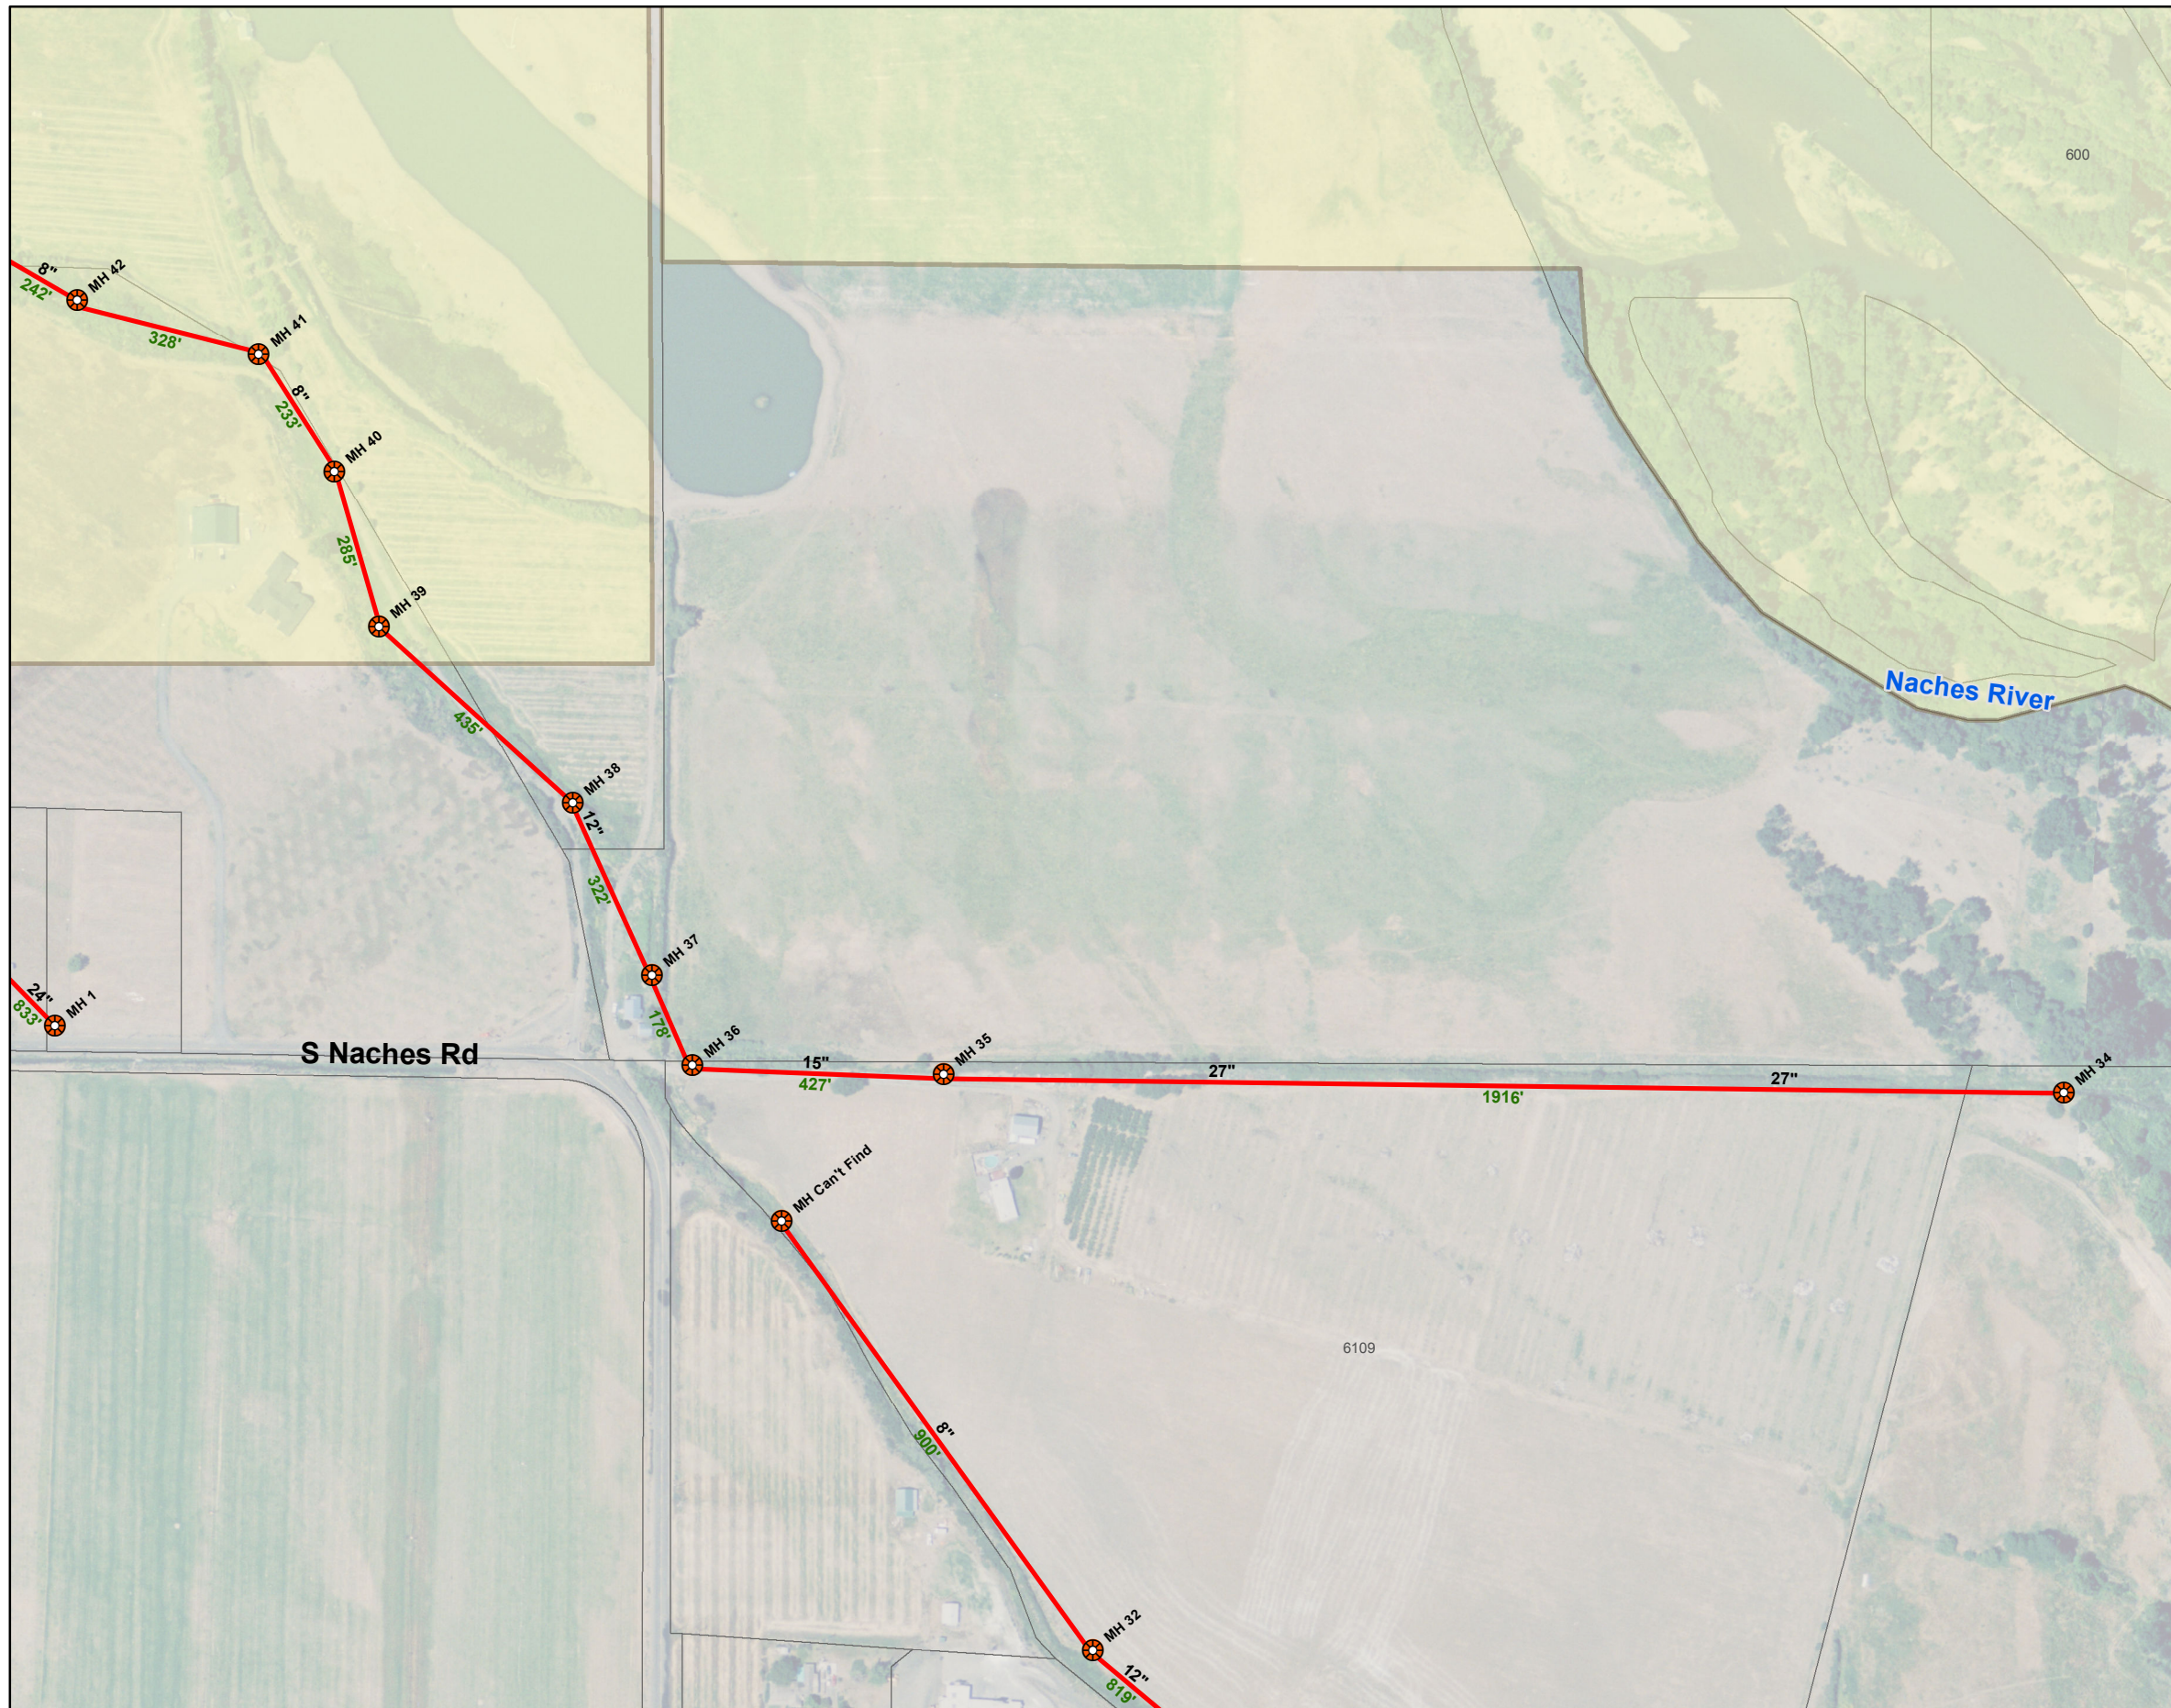


YAKIMA COUNTY DID ATLAS

Drainage Improvement District #43


Grid: B2

- | | |
|------------------------|--------------------------|
| Manhole | Priv Catch Basin |
| Priv Ditch to Ditch | Priv Roof Drain |
| Irrig TW Pipe to Ditch | Irrig Standpipe |
| Pipe to Ditch | Drywell |
| Ditch to Pipe | Outfall |
| CoY MH | Priv SanSew |
| Priv MH | Pos Priv Wastewater |
| Catch Basin | Priv SanSew Disconnected |
| DID Ditch | Private Ditch |
| DID Pipe | Unknown Pipe |
| Stormwater Pipe | City-Yakima SD Receive |
| Private Pipe | Hospitals/Clinics |
| | Police Stations |
| | Fire Stations |


1 inch = 300 feet

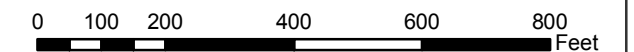

Location Map

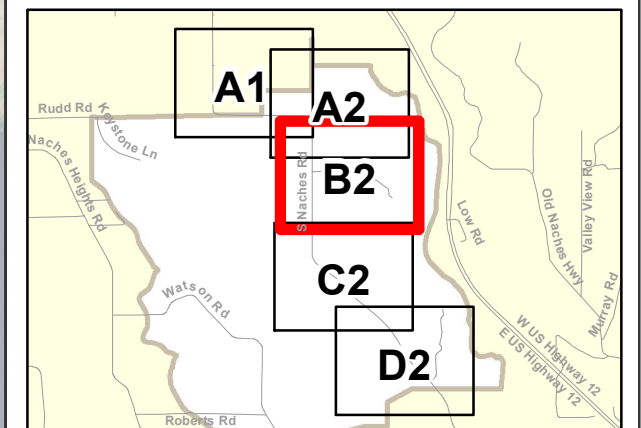

Copyright(C) 2012 Yakima County
This map was derived from several databases.
The County cannot accept responsibility for any
errors. Therefore, there are no warranties for
this product

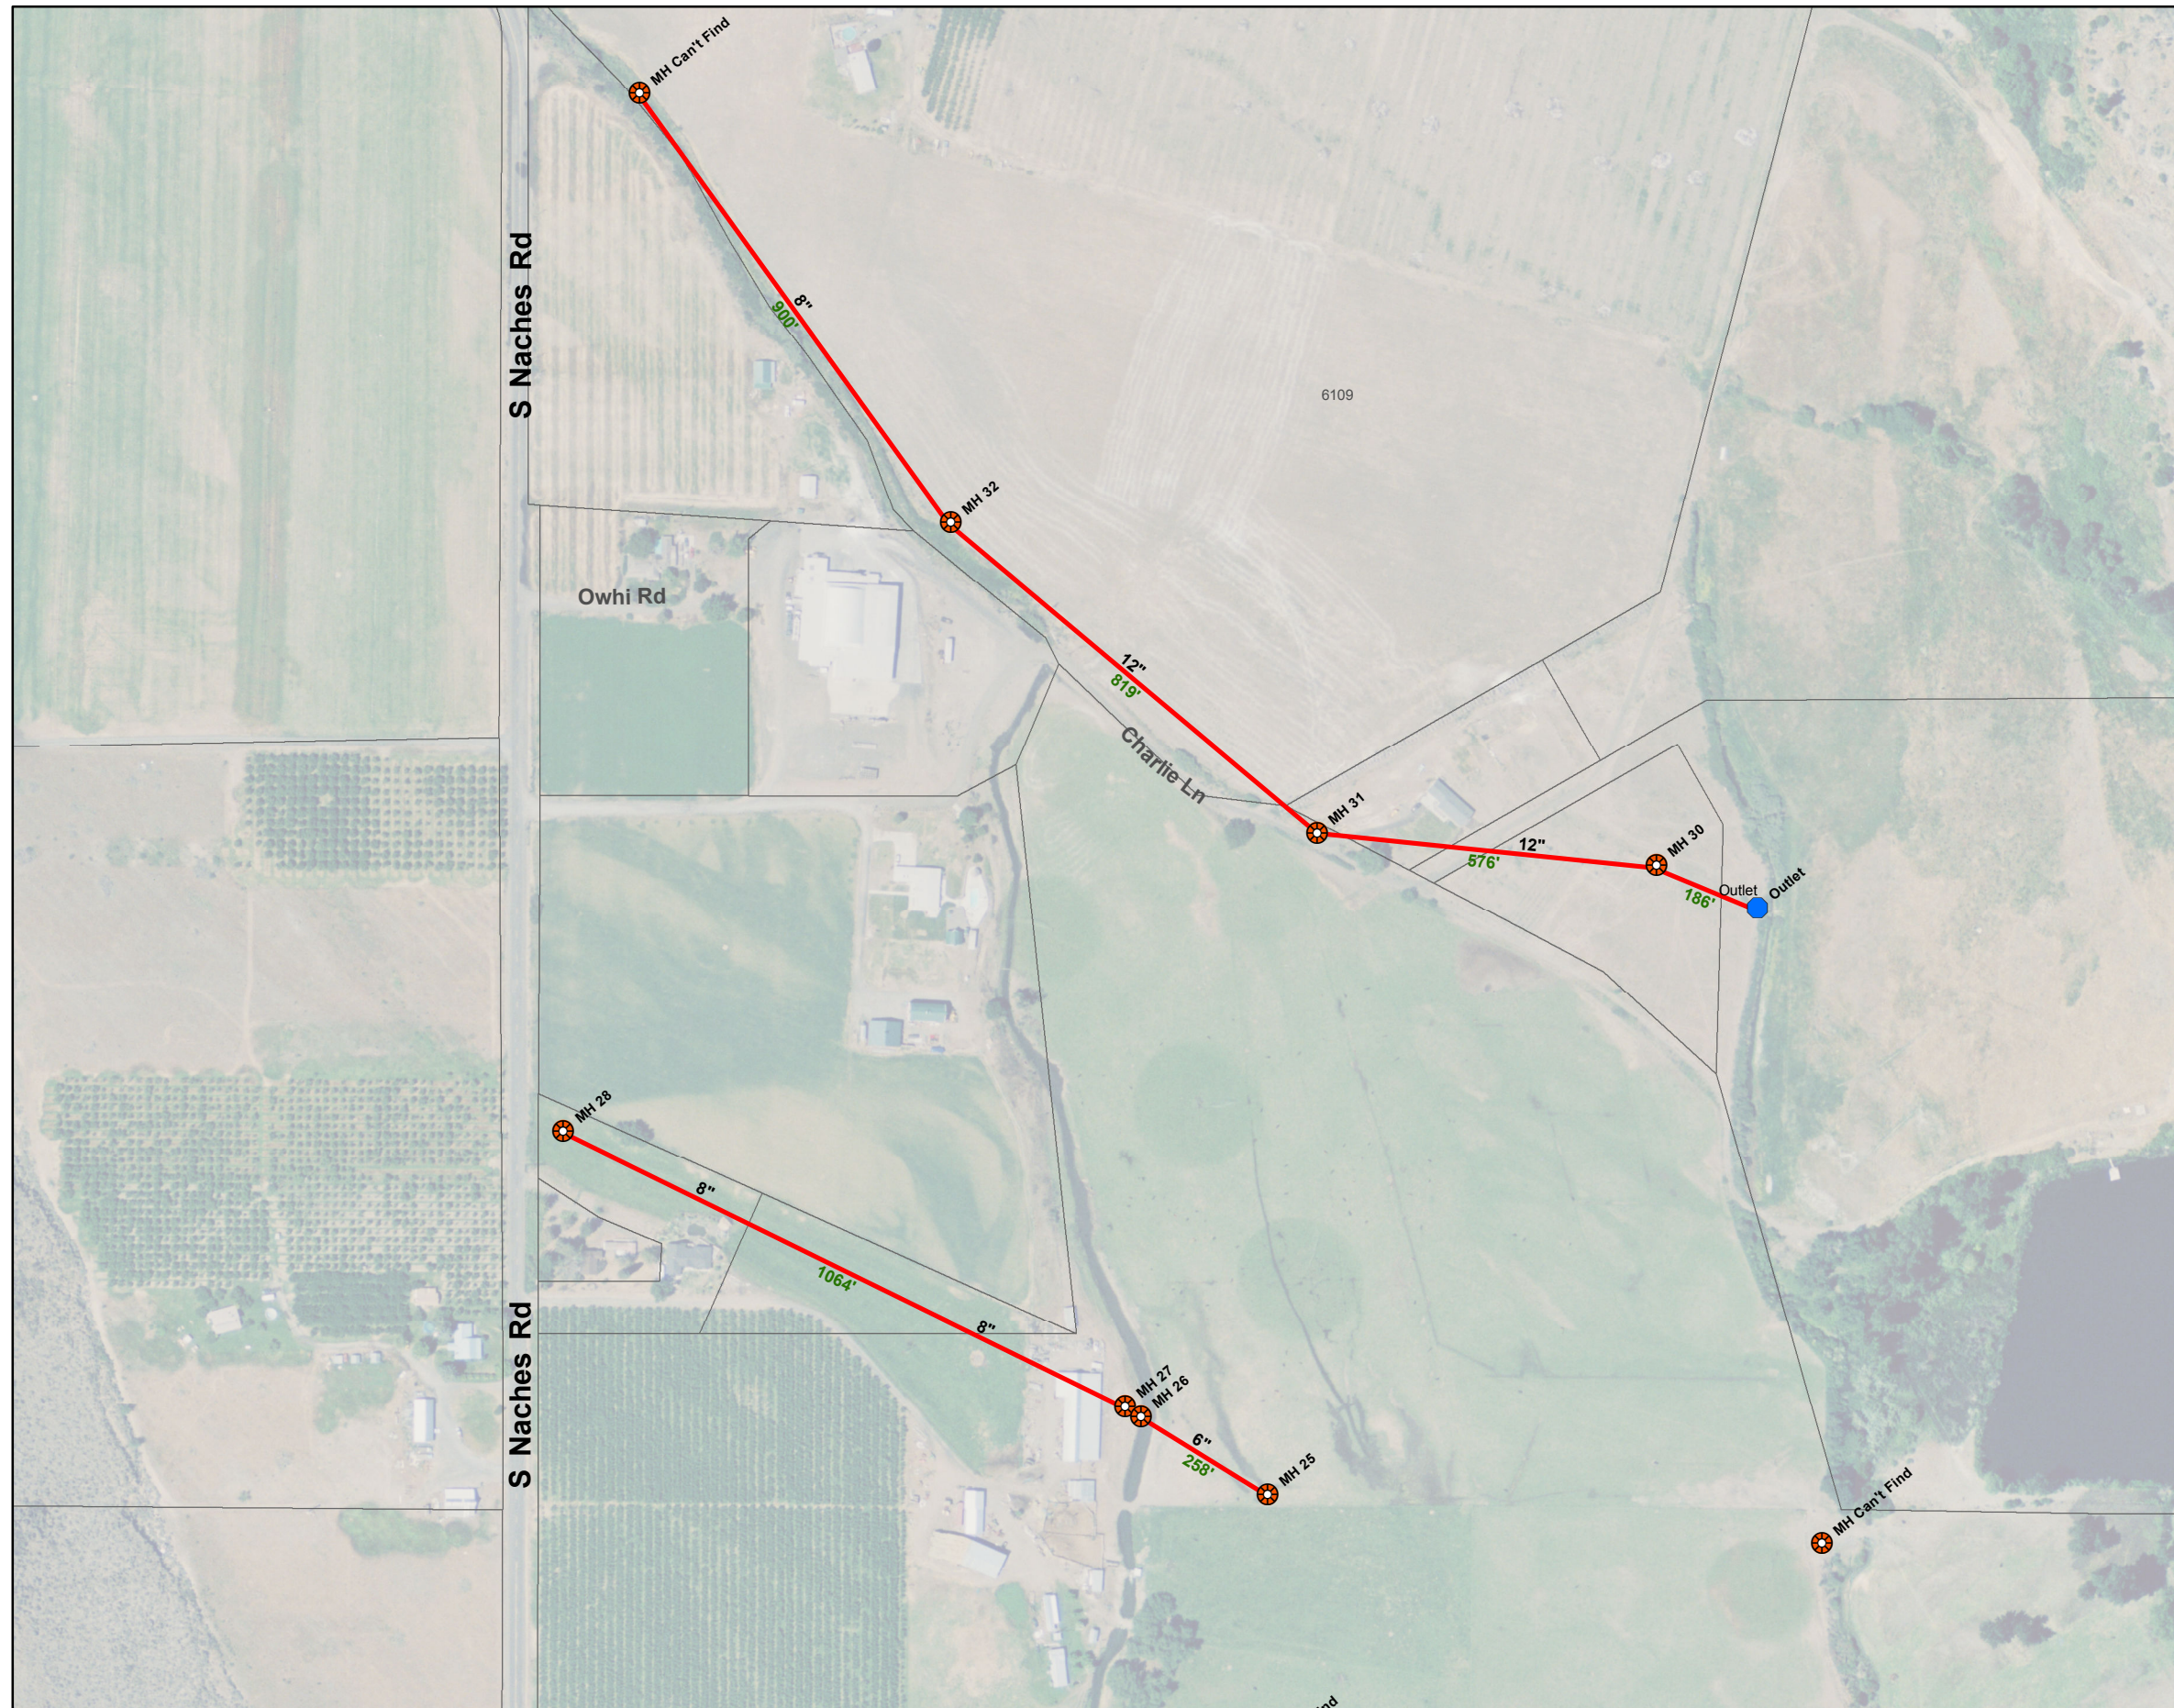


YAKIMA COUNTY
DID ATLAS

Drainage Improvement
District #43



Grid: C2

- | | |
|------------------------|--------------------------|
| Manhole | Priv Catch Basin |
| Priv Ditch to Ditch | Priv Roof Drain |
| Irrig TW Pipe to Ditch | Irrig Standpipe |
| Pipe to Ditch | Drywell |
| Ditch to Pipe | Outfall |
| CoY MH | Priv SanSew |
| Priv MH | Pos Priv Wastewater |
| Catch Basin | Priv SanSew Disconnected |
| DID Ditch | Private Ditch |
| DID Pipe | Unknown Pipe |
| Stormwater Pipe | City-Yakima SD Receive |
| Private Pipe | Hospitals/Clinics |
| | Police Stations |
| | Fire Stations |


1 inch = 300 feet

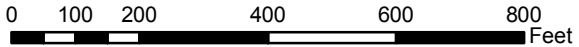


Location Map

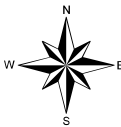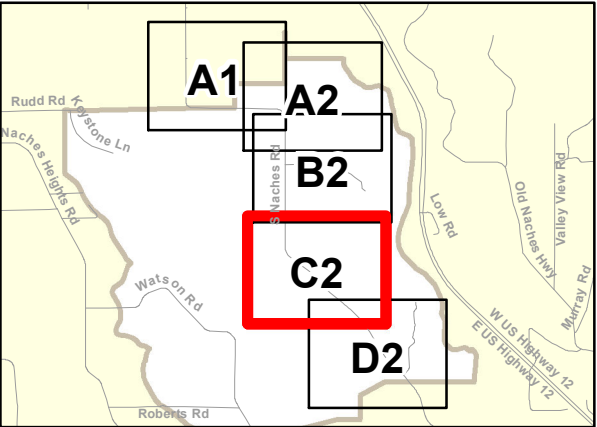

Copyright(C) 2012 Yakima County
This map was derived from several databases.
The County cannot accept responsibility for any
errors. Therefore, there are no warranties for
this product

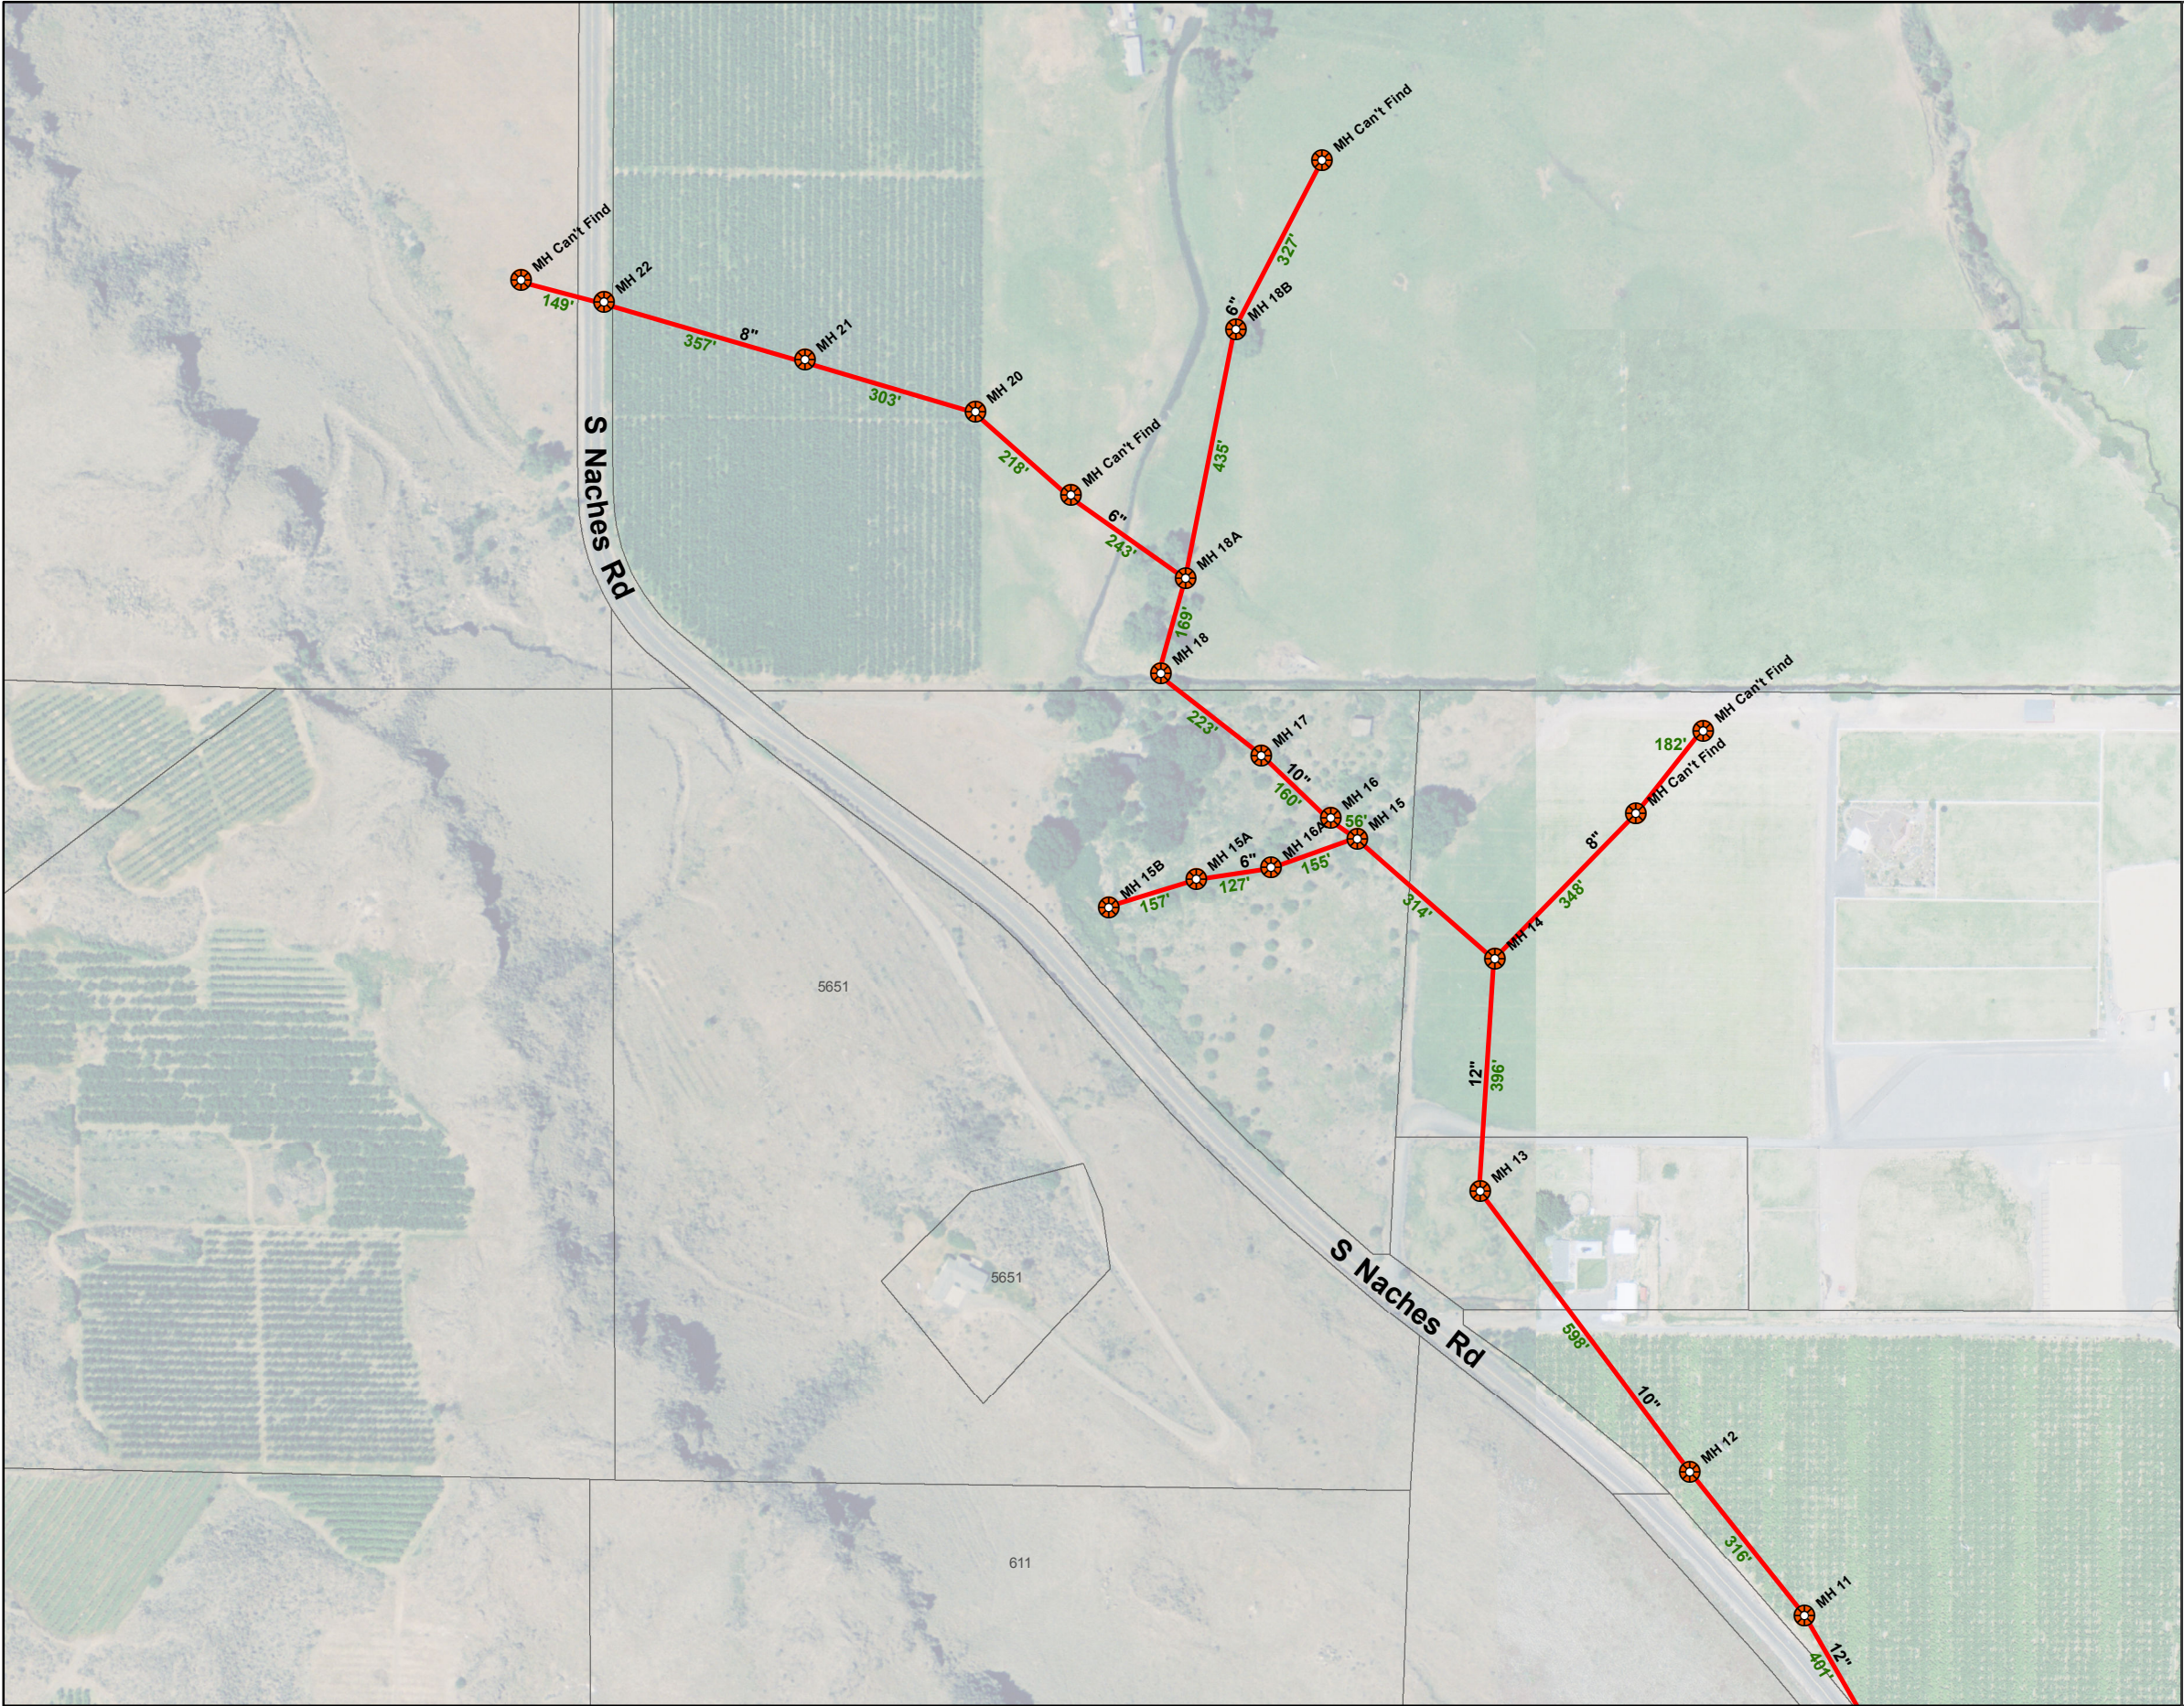

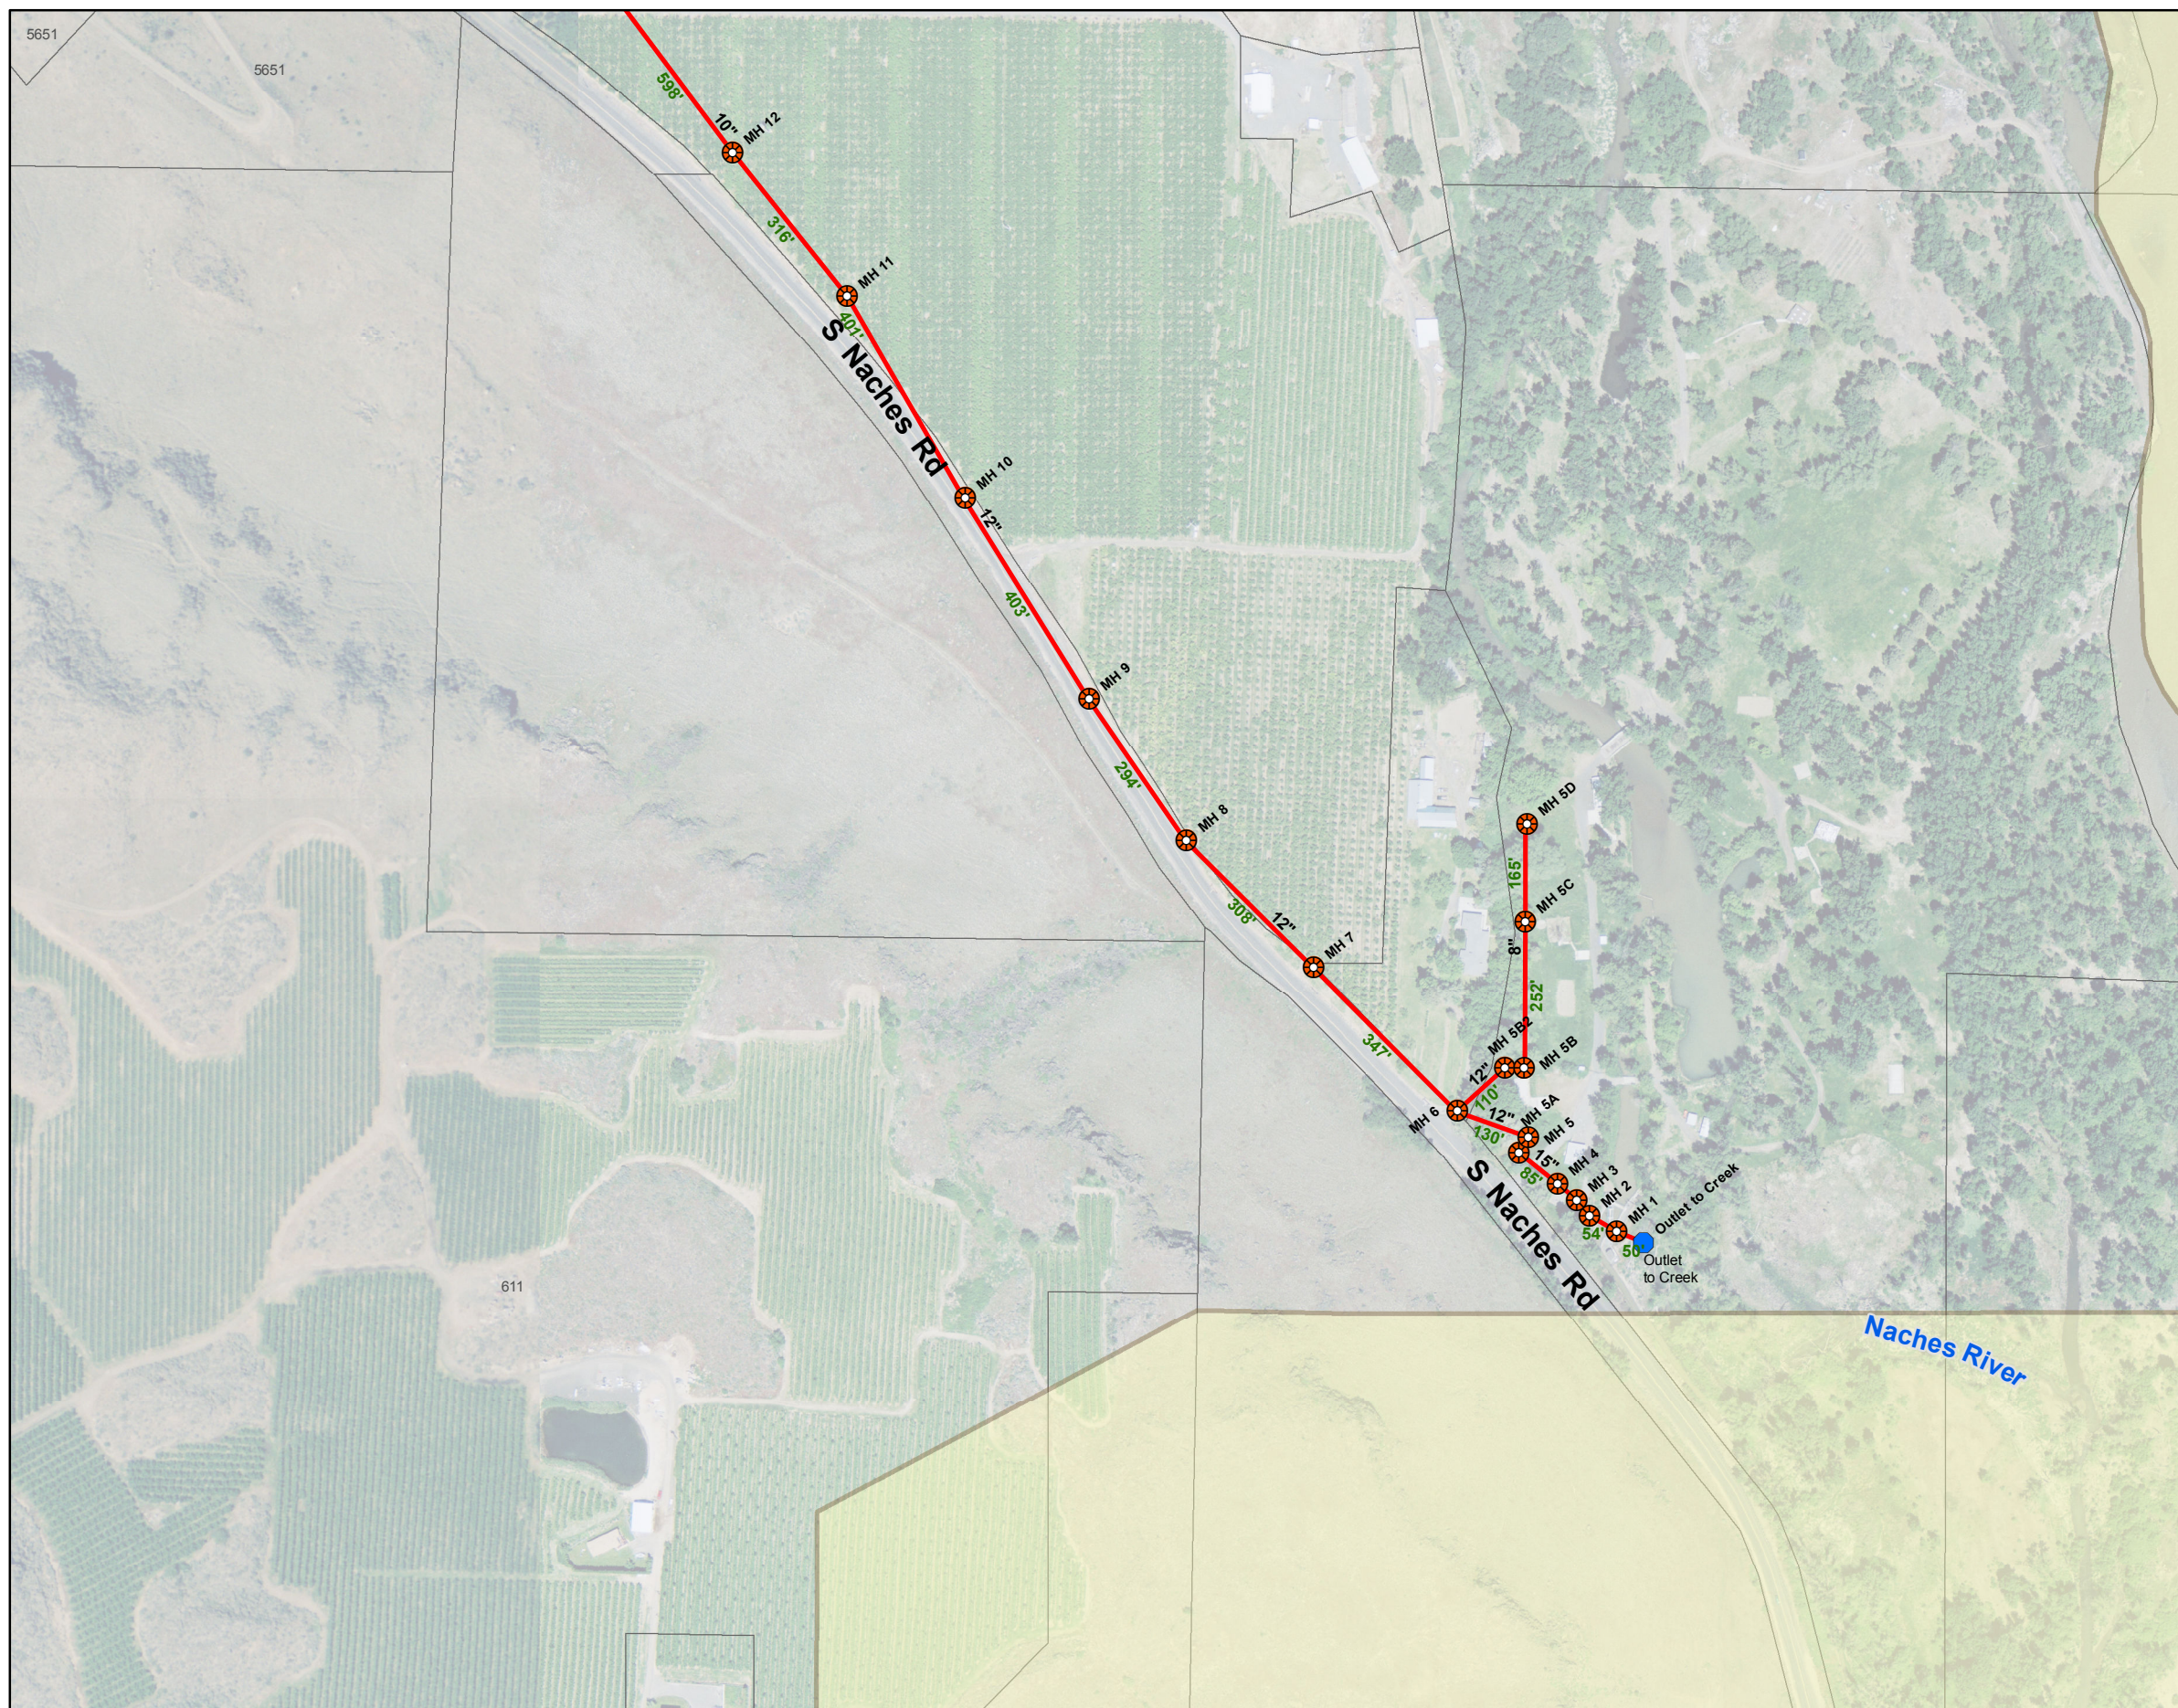


YAKIMA COUNTY DID ATLAS

Drainage Improvement District #43


Grid: D2

- | | |
|------------------------|--------------------------|
| Manhole | Priv Catch Basin |
| Priv Ditch to Ditch | Priv Roof Drain |
| Irrig TW Pipe to Ditch | Irrig Standpipe |
| Pipe to Ditch | Drywell |
| Ditch to Pipe | Outfall |
| CoY MH | Priv SanSew |
| Priv MH | Pos Priv Wastewater |
| Catch Basin | Priv SanSew Disconnected |
| DID Ditch | Private Ditch |
| DID Pipe | Unknown Pipe |
| Stormwater Pipe | City-Yakima SD Receive |
| Private Pipe | Hospitals/Clinics |
| | Police Stations |
| | Fire Stations |


1 inch = 300 feet

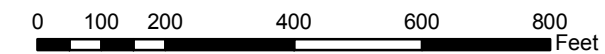

Location Map

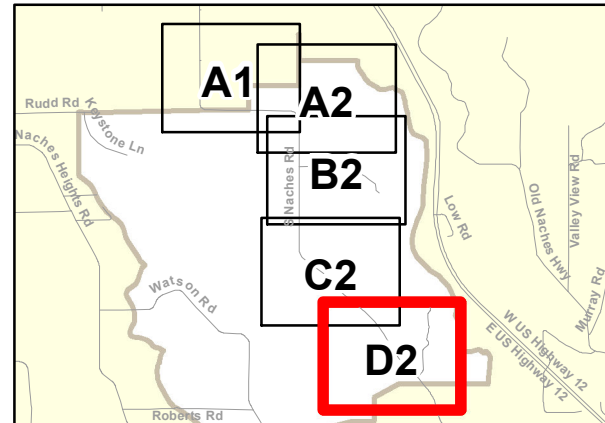



Copyright(C) 2012 Yakima County
This map was derived from several databases.
The County cannot accept responsibility for any
errors. Therefore, there are no warranties for
this product

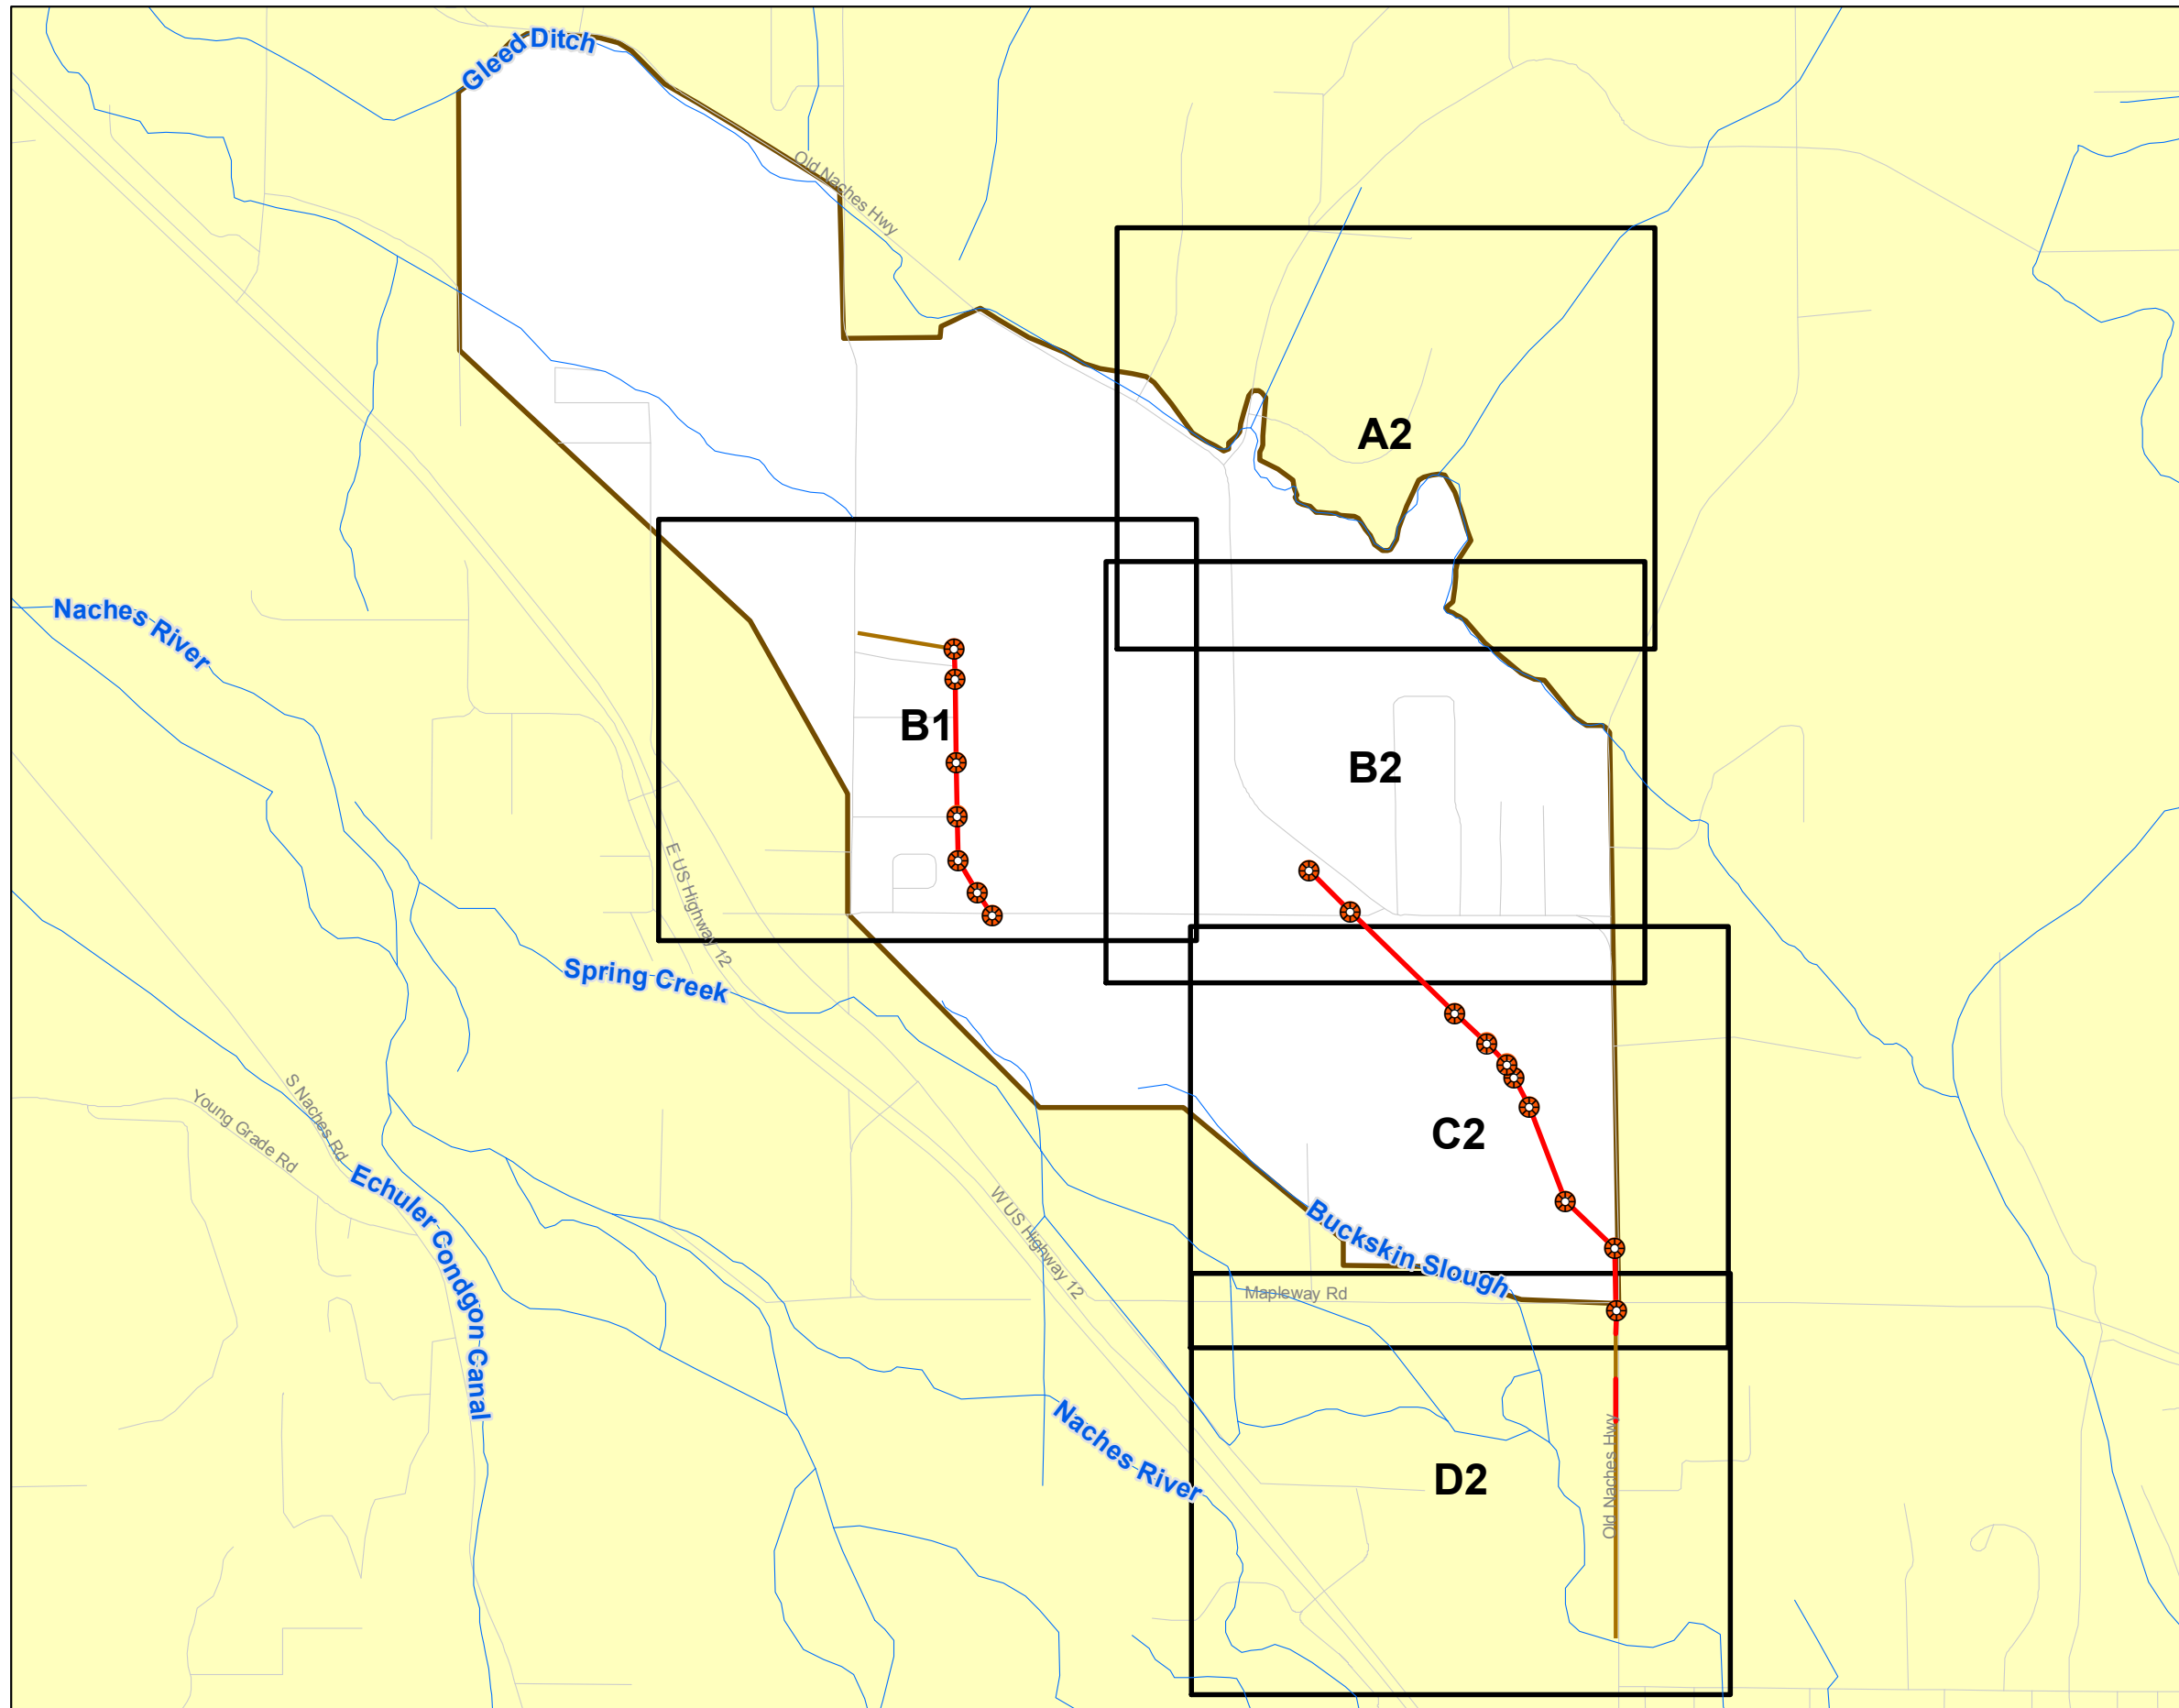

YAKIMA COUNTY DID ATLAS

Drainage Improvement District #44


INDEX

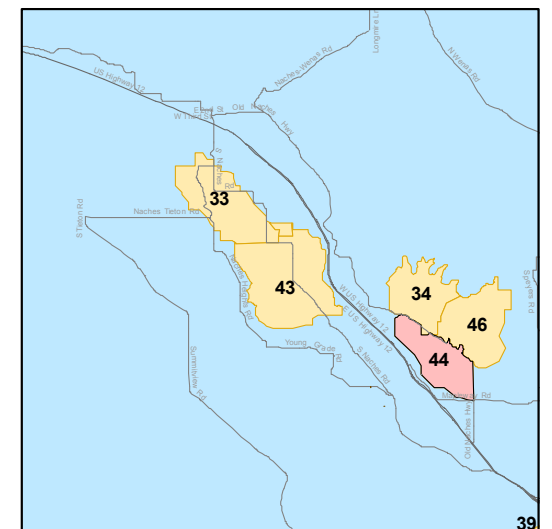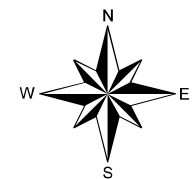

Location Map



Copyright(C) 2012 Yakima County
This map was derived from several databases.
The County cannot accept responsibility for any
errors. Therefore, there are no warranties for
this product

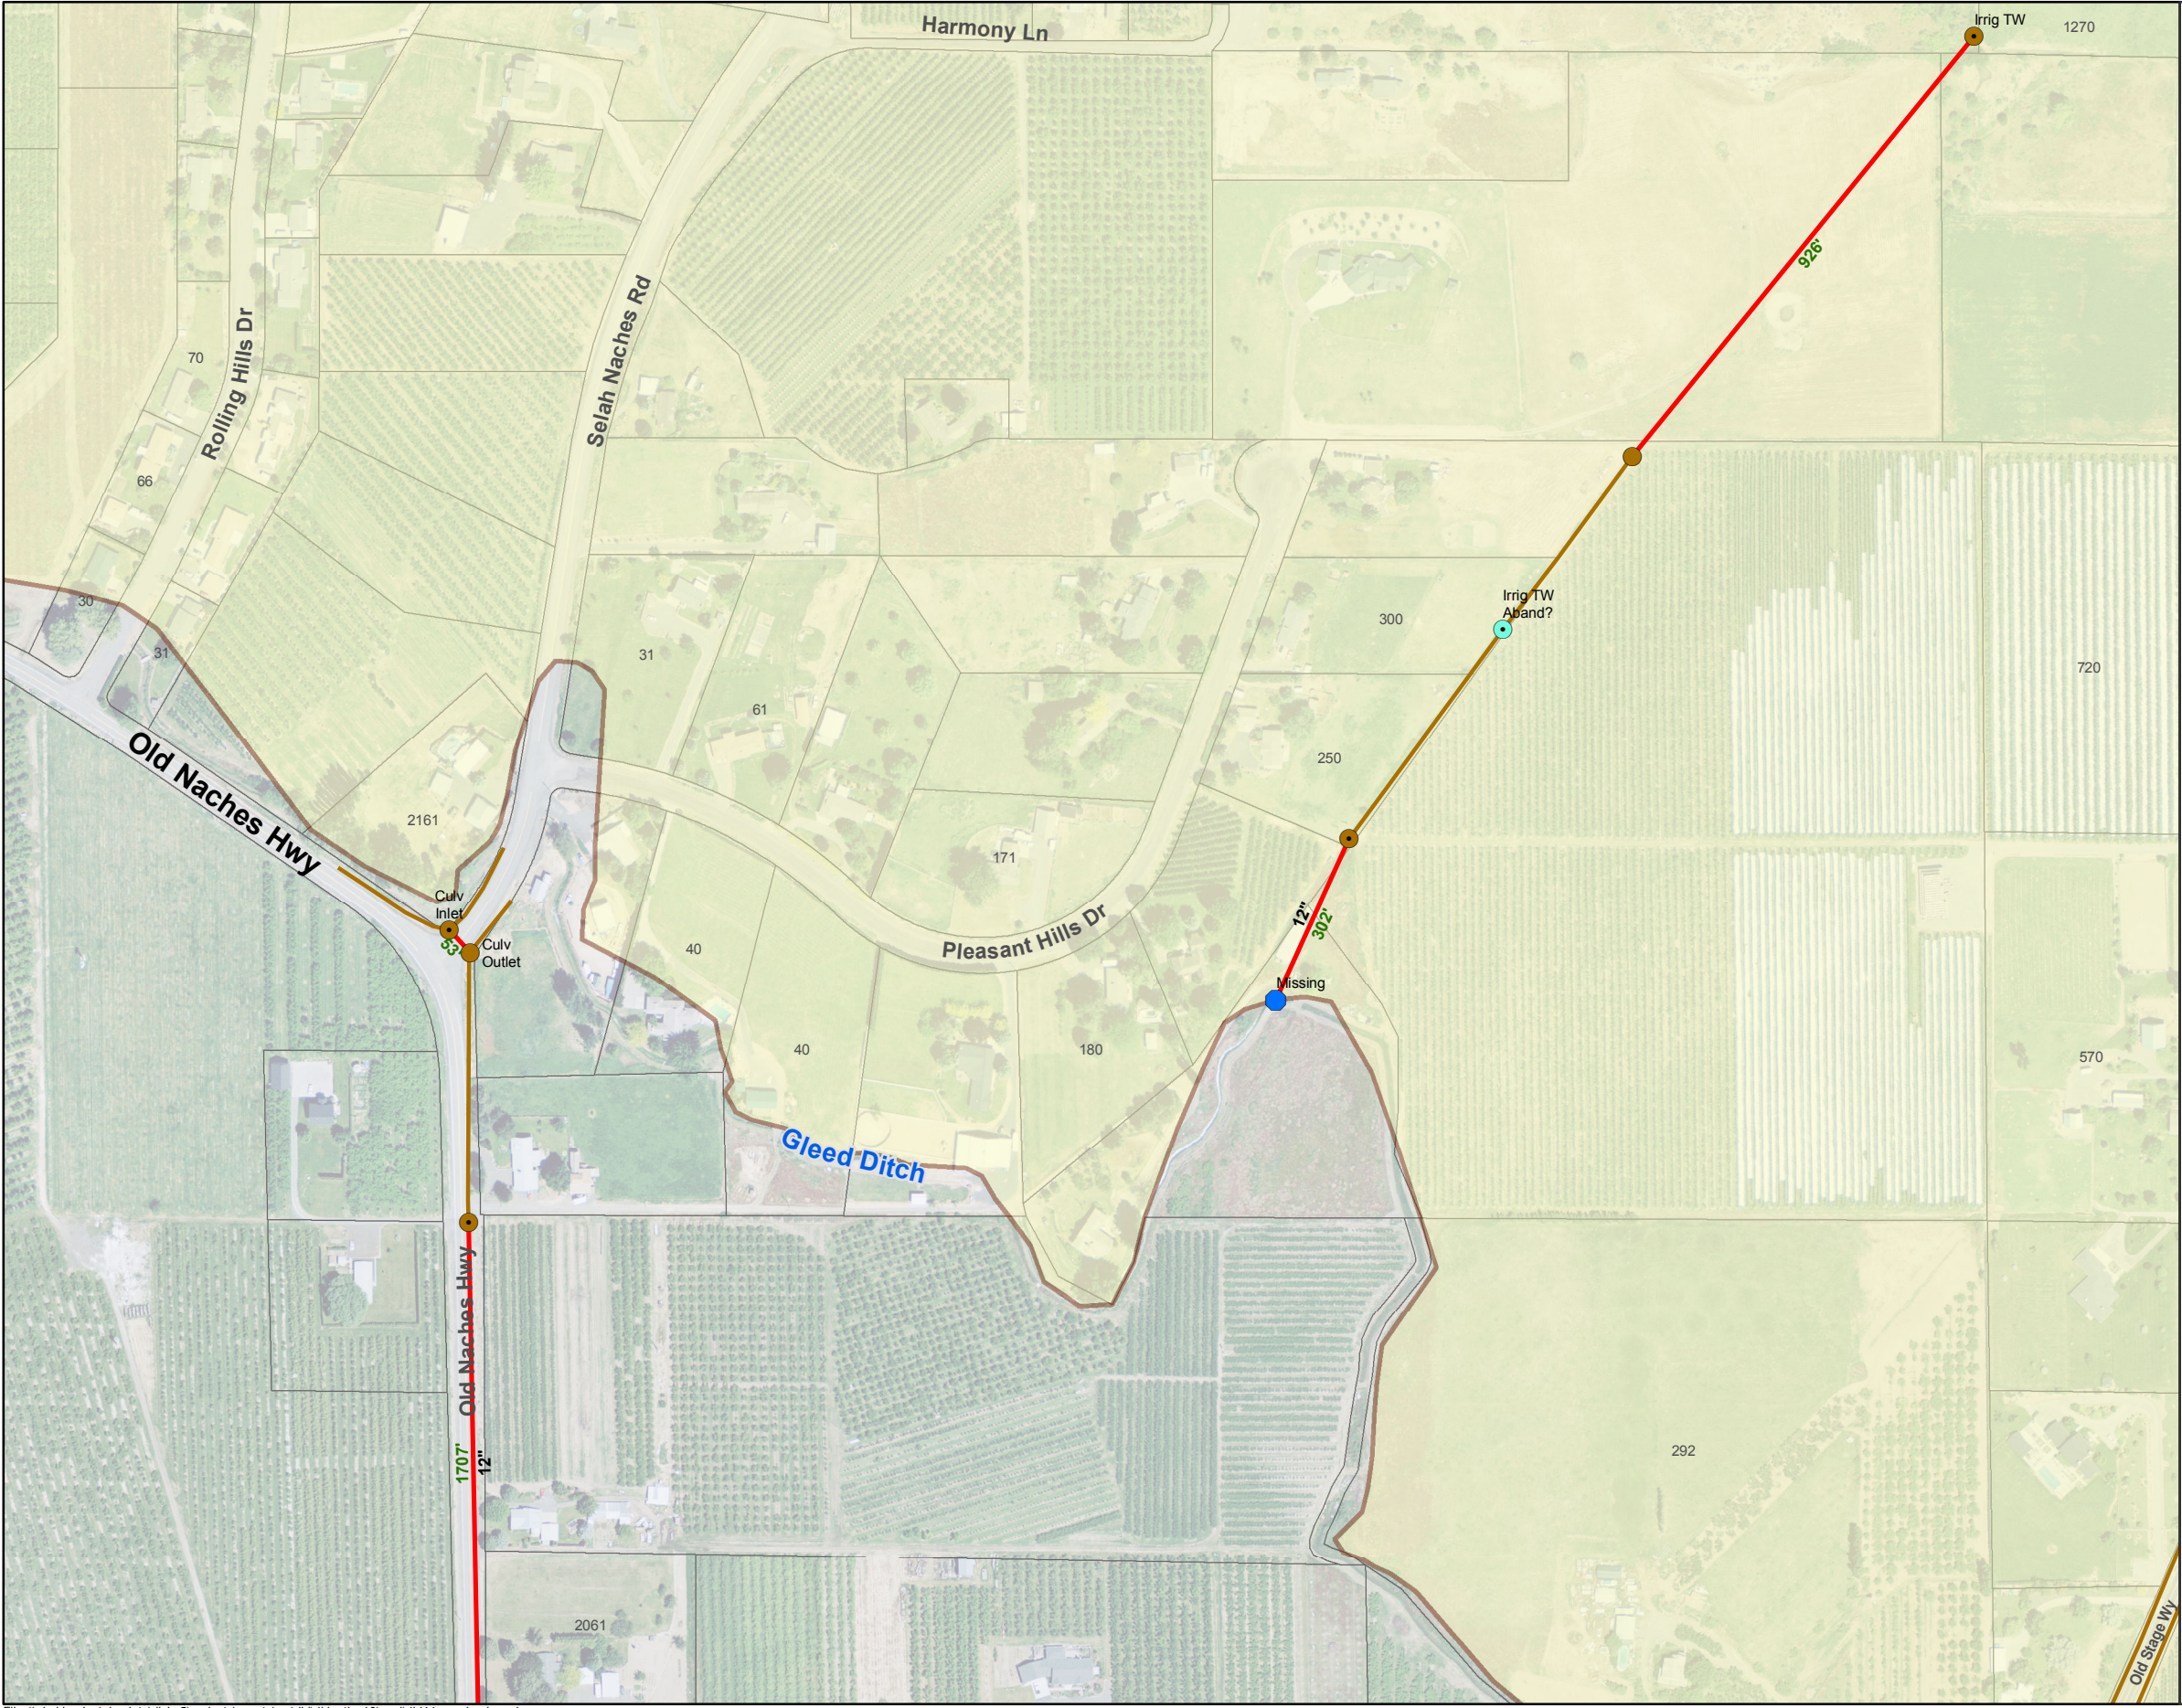

File: \\gis-bluedog\gis_data\disk_5\projects\county\pw\did\did_atlas10\mxd\did44_mapbook.mxd


YAKIMA COUNTY DID ATLAS

Drainage Improvement District #44


Grid: A2

- | | |
|------------------------|--------------------------|
| Manhole | Priv Catch Basin |
| Priv Ditch to Ditch | Priv Roof Drain |
| Irrig TW Pipe to Ditch | Irrig Standpipe |
| Pipe to Ditch | Drywell |
| Ditch to Pipe | Outfall |
| CoY MH | Priv SanSew |
| Priv MH | Pos Priv Wastewater |
| Catch Basin | Priv SanSew Disconnected |
| DID Ditch | Private Ditch |
| DID Pipe | Unknown Pipe |
| Stormwater Pipe | City-Yakima SD Receive |
| Private Pipe | Hospitals/Clinics |
| | Police Stations |
| | Fire Stations |

1 inch = 300 feet

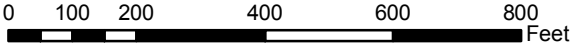

Location Map

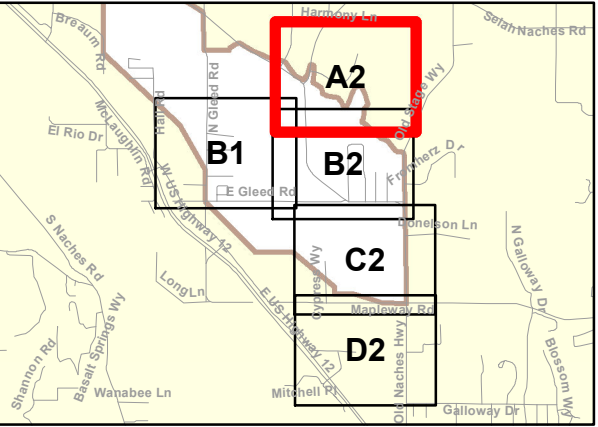

Copyright(C) 2012 Yakima County
This map was derived from several databases.
The County cannot accept responsibility for any
errors. Therefore, there are no warranties for
this product


Date: 2/3/2012

	Manhole		Priv Catch Basin
	Priv Ditch to Ditch		Priv Roof Drain
	Irrig TW Pipe to Ditch		Irrig Standpipe
	Pipe to Ditch		Drywell
	Ditch to Pipe		Outfall
	CoY MH		Priv SanSew
	Priv MH		Pos Priv Wastewater
	Catch Basin		Priv SanSew Disconnected
	DID Ditch		Private Ditch
	DID Pipe		Unknown Pipe
	Stormwater Pipe		City-Yakima SD Receive
	Private Pipe		Hospitals/Clinics
			Police Stations
			FireStations

The map shows the intersection of Highway 12 and Highway 14. Four proposed bus stops are marked with black boxes and labeled A2, B1, B2, and C2. Stop C2 is highlighted with a red border. The map includes various streets such as Broadway Rd, N Glead Rd, E Glead Rd, Long Ln, S Naches Rd, Basalt Springs Wy, Wanabee Ln, Mitchell Rd, Galloway Dr, Blossom Wy, and N Galloway Dr. A red line indicates the route of Highway 12, and a brown line indicates the route of Highway 14.



Date: 2/3/2012

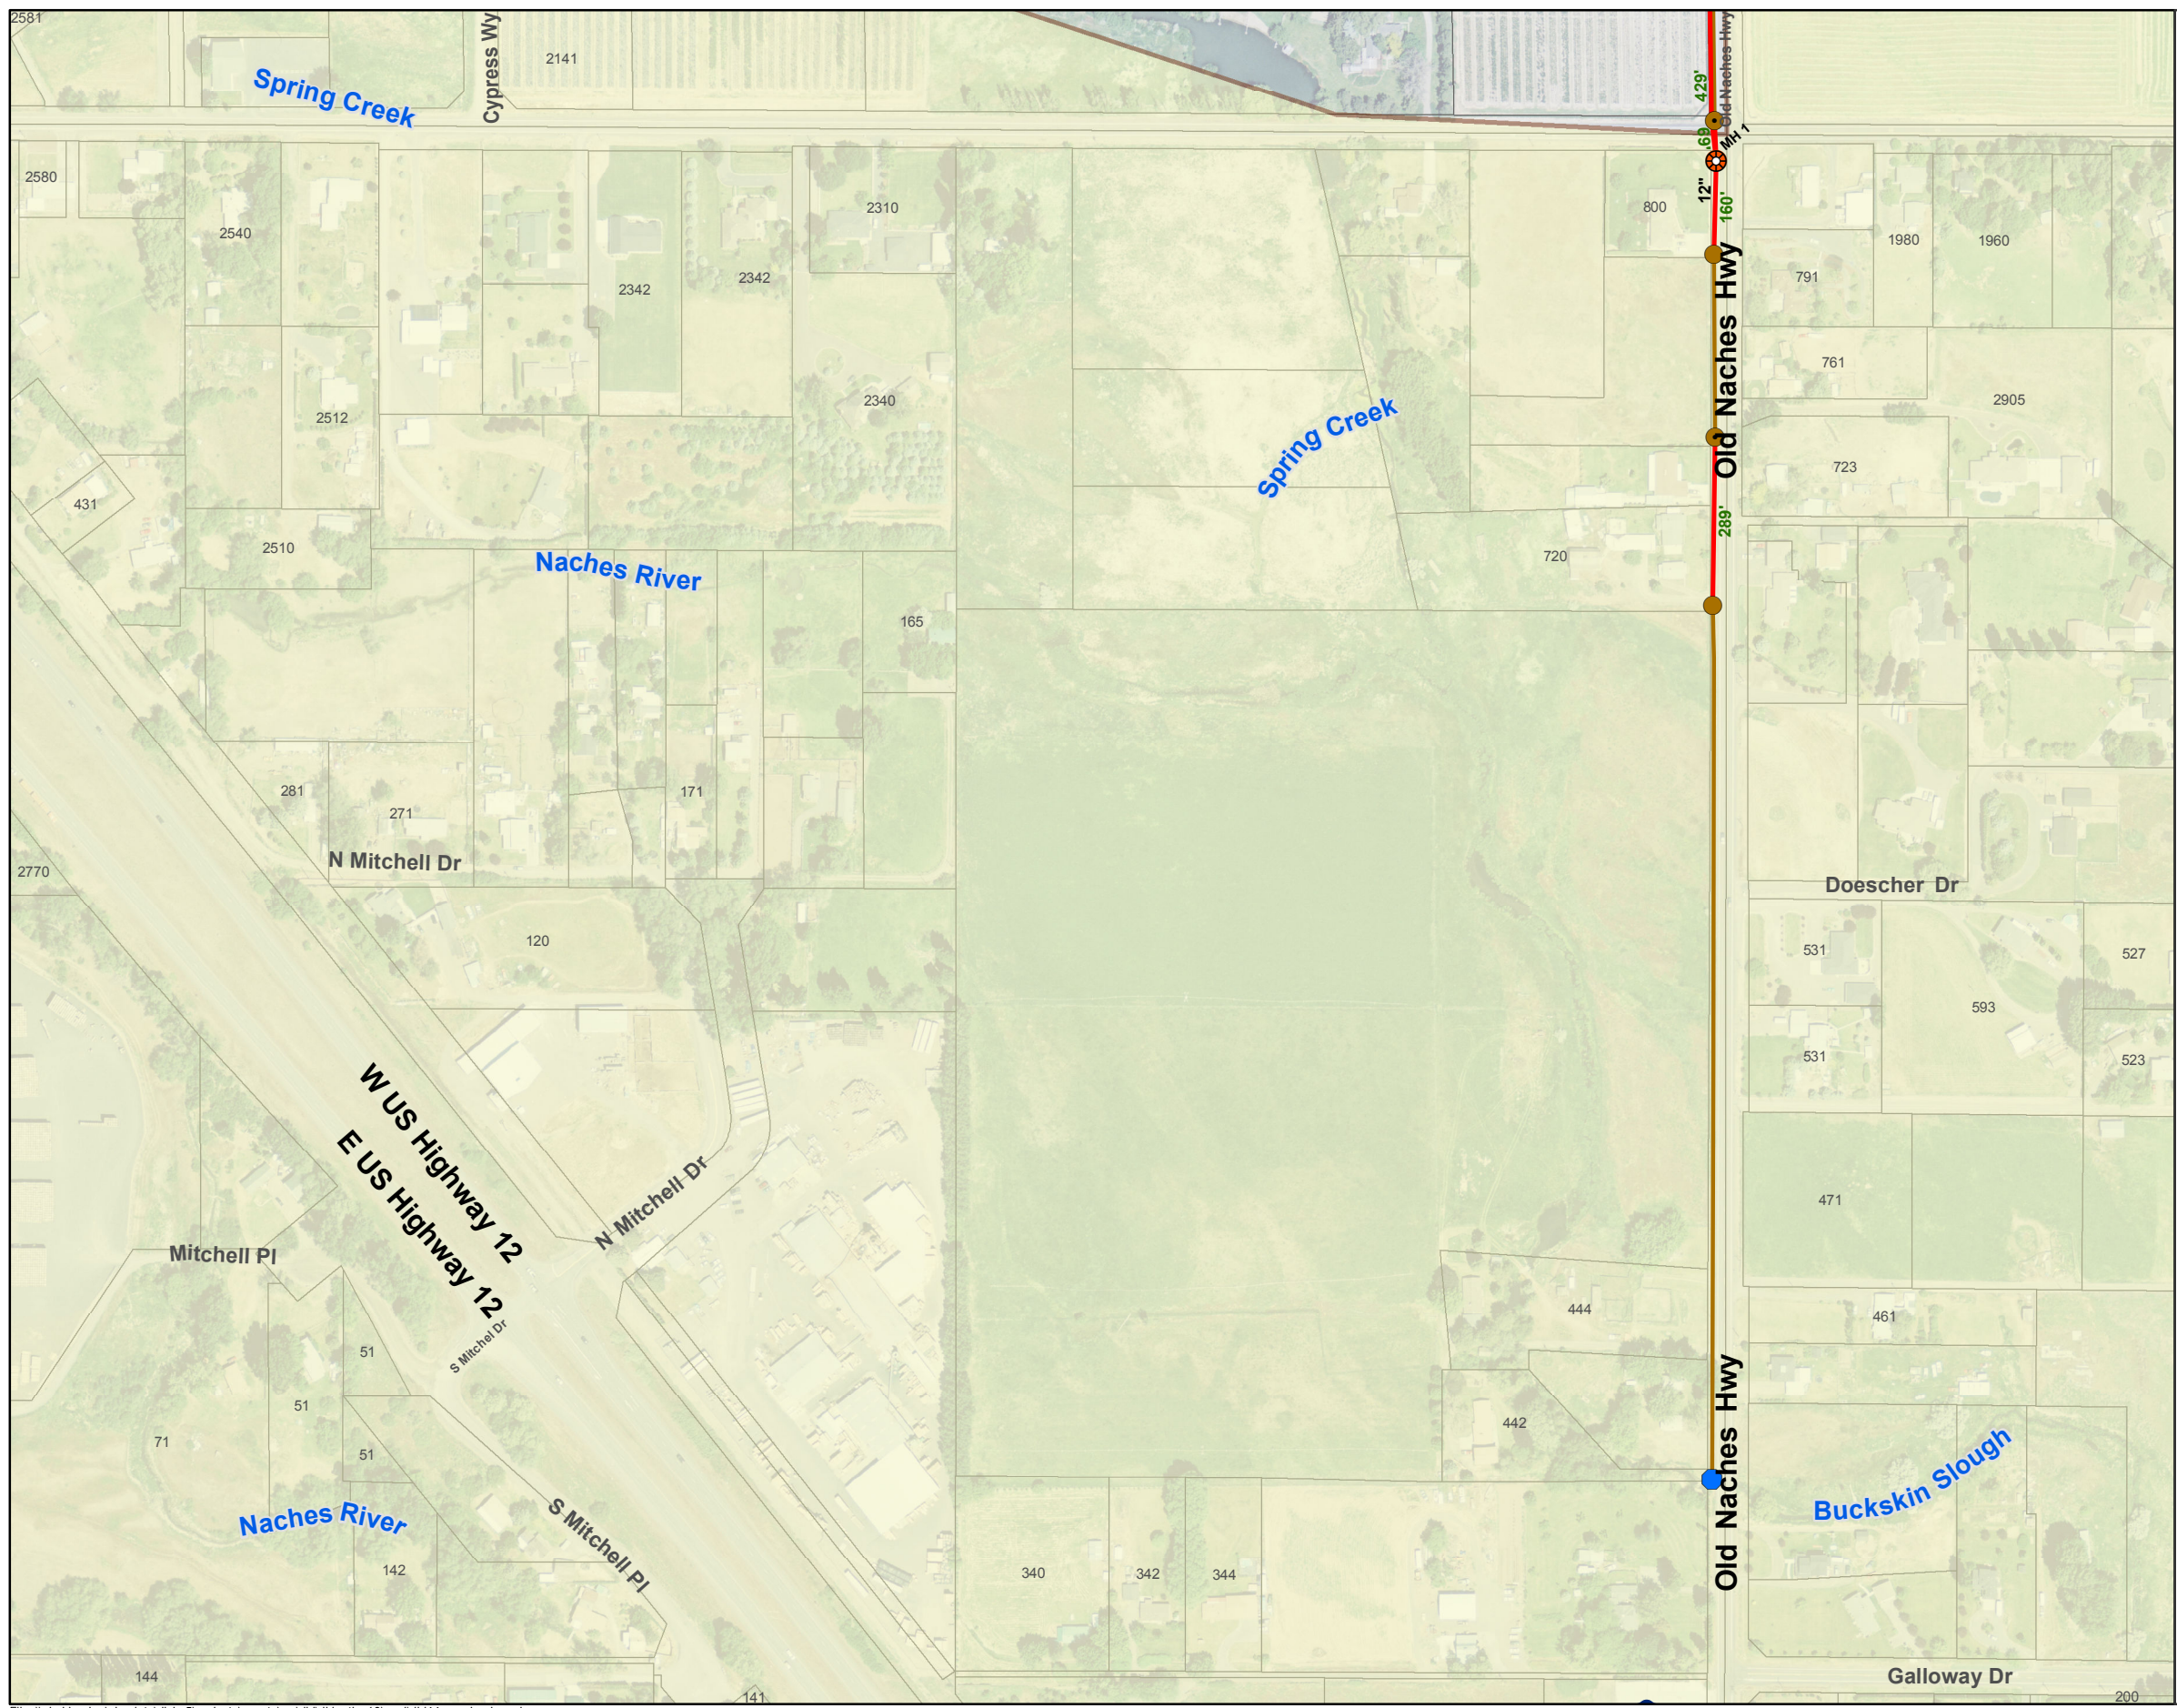




File: \\gis-bluedog\gis_data\disk_5\projects\county\pw\did\did_atlas10\mxd\did44_mapbook.mxd

YAKIMA COUNTY DID ATLAS

Drainage Improvement District #44


Grid: D2

- | | |
|------------------------|--------------------------|
| Manhole | Priv Catch Basin |
| Priv Ditch to Ditch | Priv Roof Drain |
| Irrig TW Pipe to Ditch | Irrig Standpipe |
| Pipe to Ditch | Drywell |
| Ditch to Pipe | Outfall |
| CoY MH | Priv SanSew |
| Priv MH | Pos Priv Wastewater |
| Catch Basin | Priv SanSew Disconnected |
| DID Ditch | Private Ditch |
| DID Pipe | Unknown Pipe |
| Stormwater Pipe | City-Yakima SD Receive |
| Private Pipe | Hospitals/Clinics |
| | Police Stations |
| | Fire Stations |

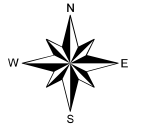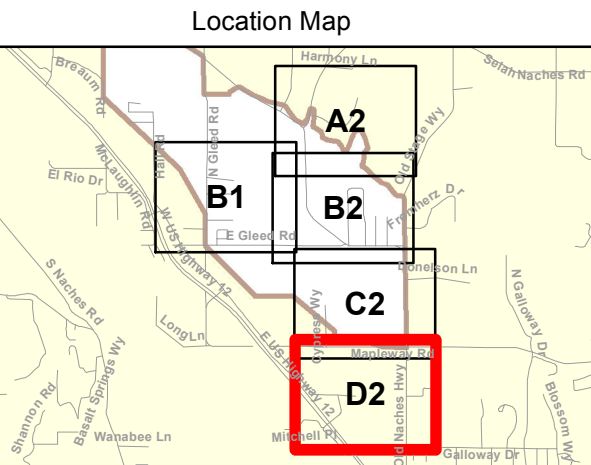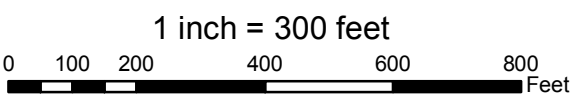

Copyright(C) 2012 Yakima County
This map was derived from several databases.
The County cannot accept responsibility for any
errors. Therefore, there are no warranties for
this product



Date: 2/3/2012

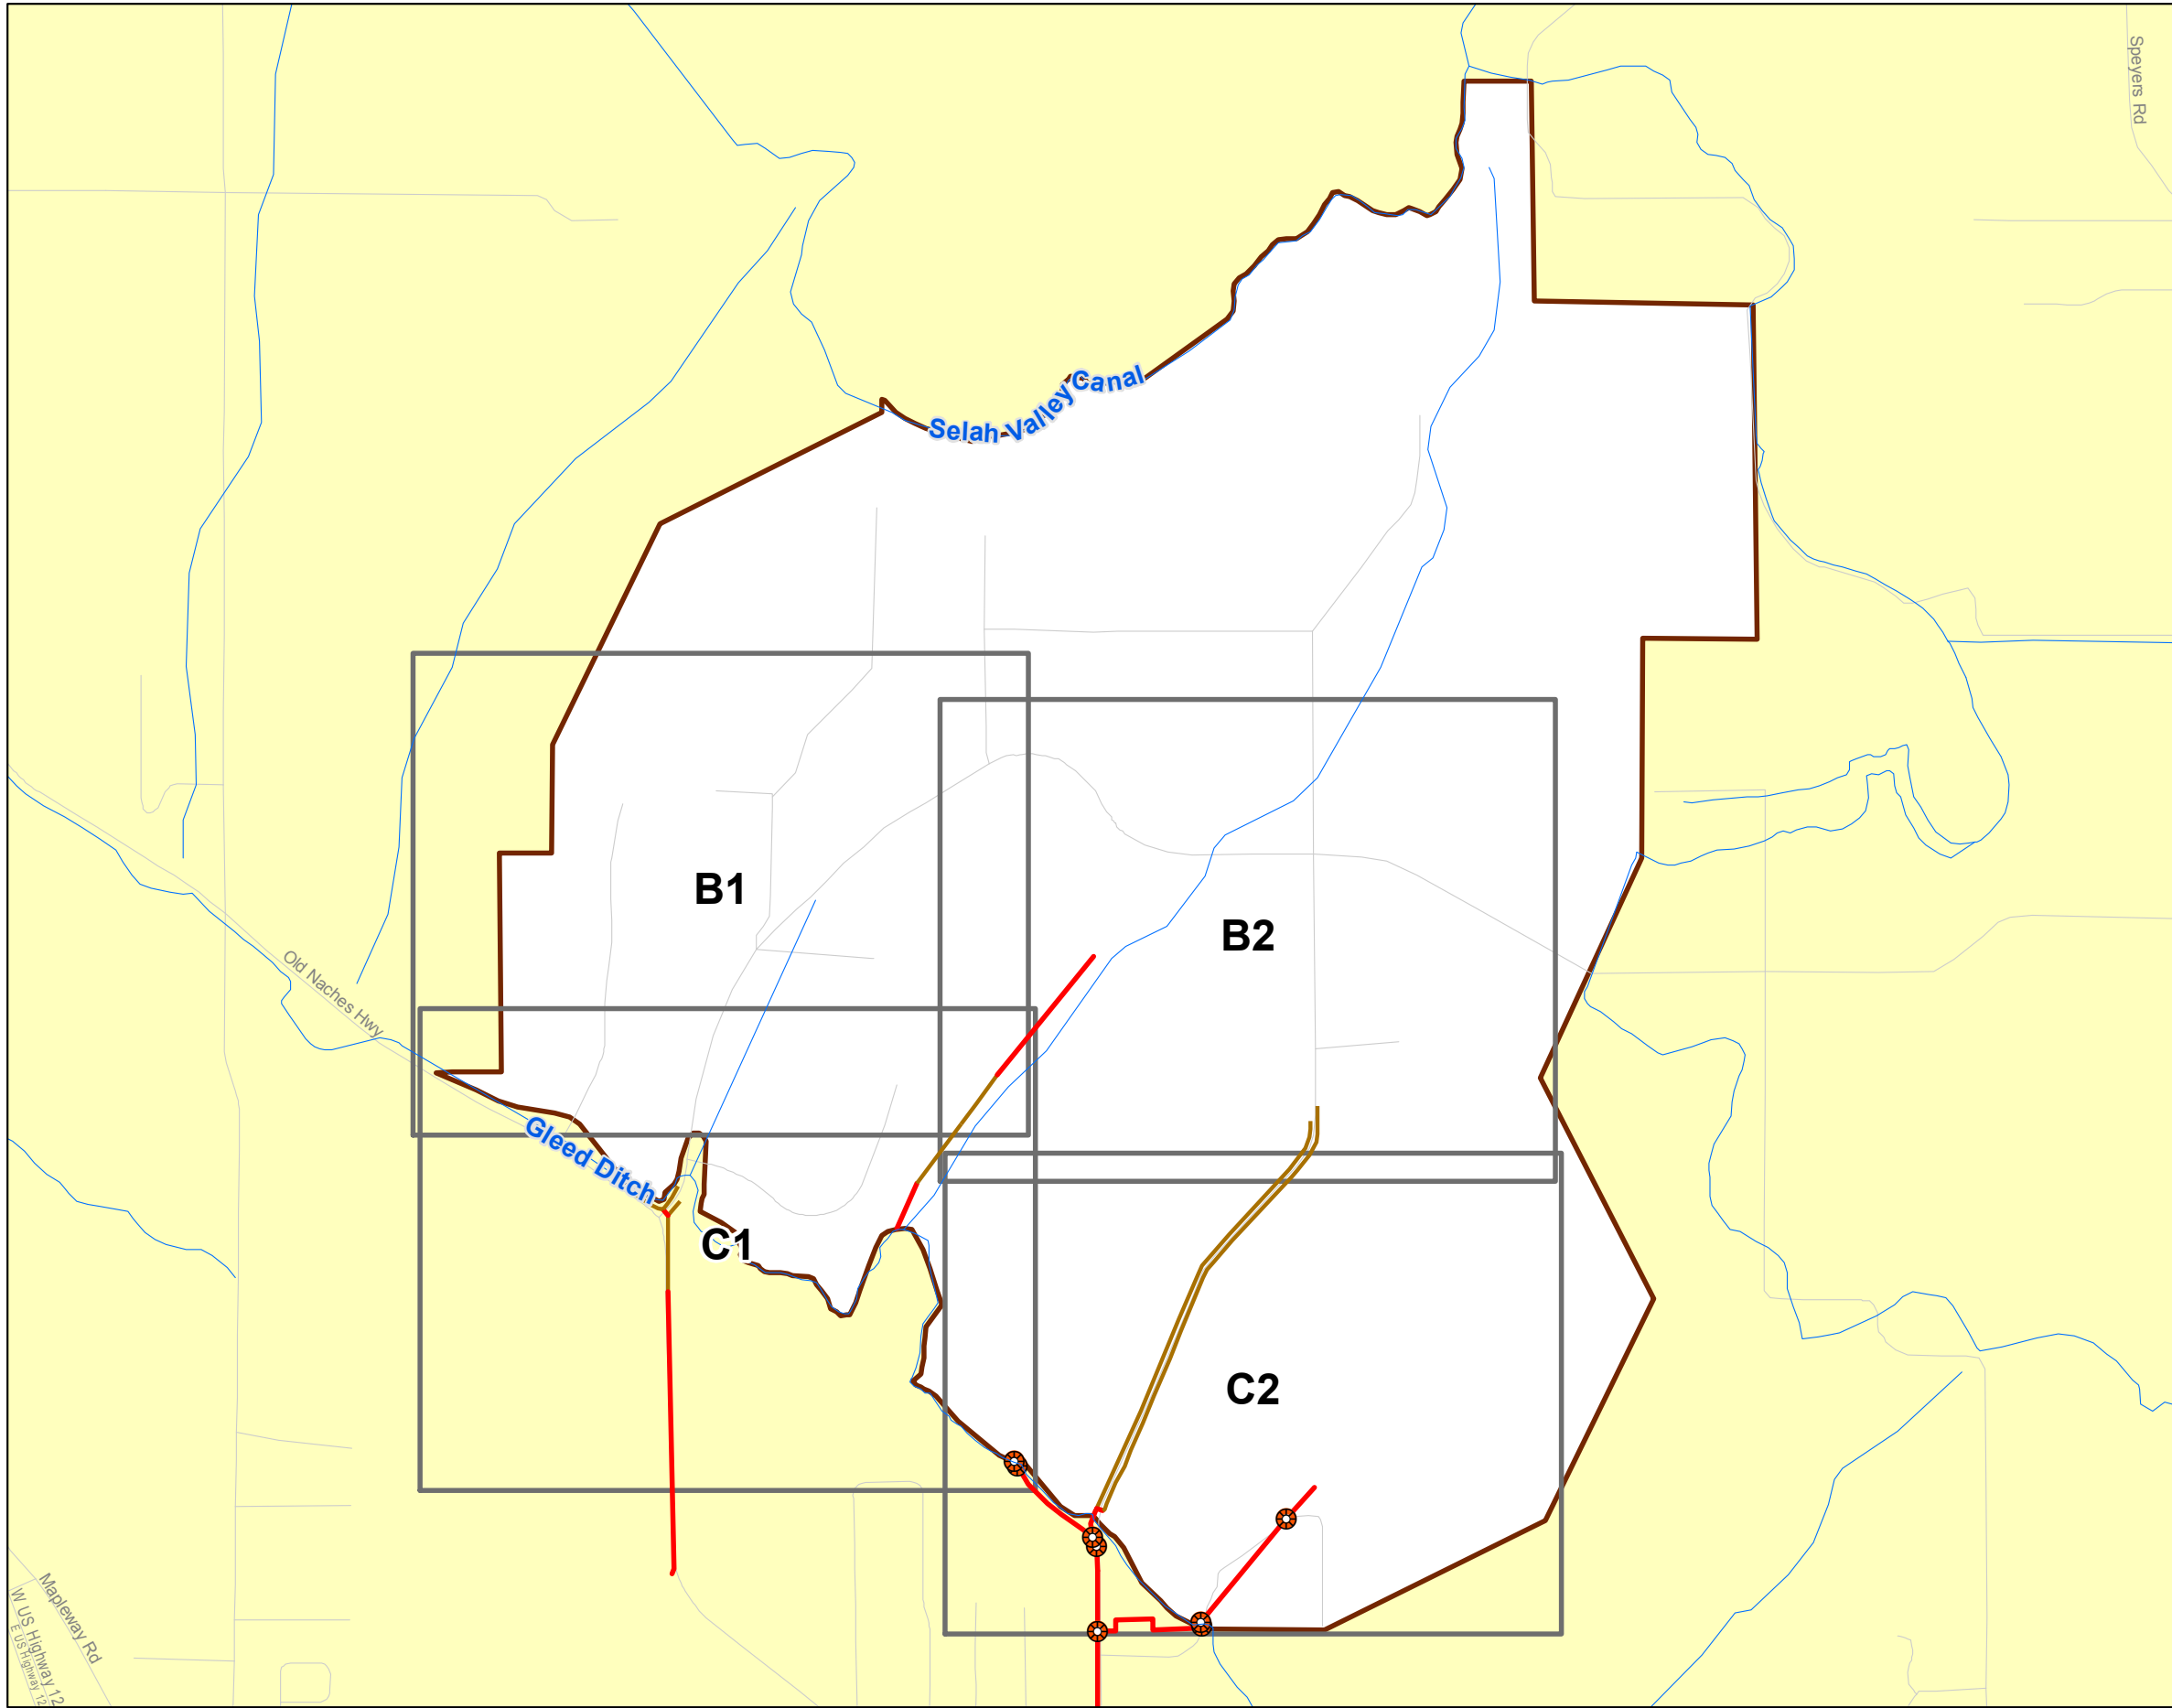

YAKIMA COUNTY DID ATLAS

Drainage Improvement District #46

INDEX

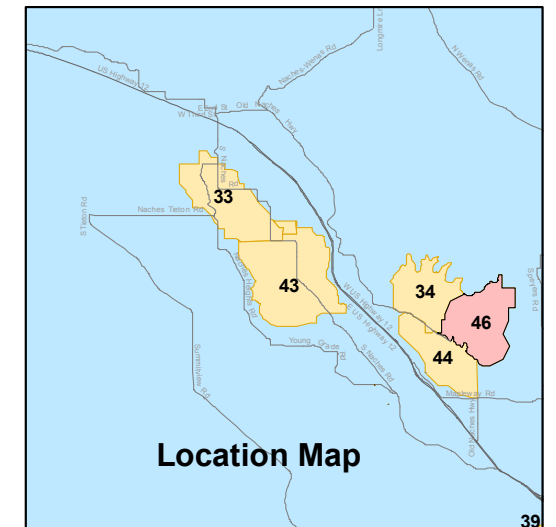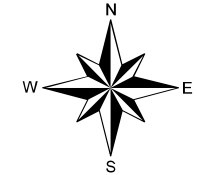

Copyright(C) 2012 Yakima County
This map was derived from several databases.
The County cannot accept responsibility for any
errors. Therefore, there are no warranties for
this product


Mapleway Rd
W US Highway 12
E US Highway 12

File: \\gis-bluedog\gis_data\disk_5\projects\county\pw\did\did_atlas10\did44_index.mxd


Grid: B1

- | | | | |
|---|------------------------|---|--------------------------|
|  | Manhole |  | Priv Catch Basin |
|  | Priv Ditch to Ditch |  | Priv Roof Drain |
|  | Irrig TW Pipe to Ditch |  | Irrig Standpipe |
|  | Pipe to Ditch |  | Drywell |
|  | Ditch to Pipe |  | Outfall |
|  | CoY MH |  | Priv SanSew |
|  | Priv MH |  | Pos Priv Wastewater |
|  | Catch Basin |  | Priv SanSew Disconnected |
|  | DID Ditch |  | Private Ditch |
|  | DID Pipe |  | Unknown Pipe |
|  | Stormwater Pipe |  | City-Yakima SD Receive |
|  | Private Pipe |  | Hospitals/Clinics |
| | |  | Police Stations |
| | |  | Fire Stations |

1 inch = 300 feet

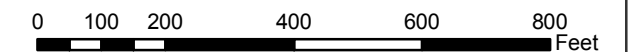

Location Map

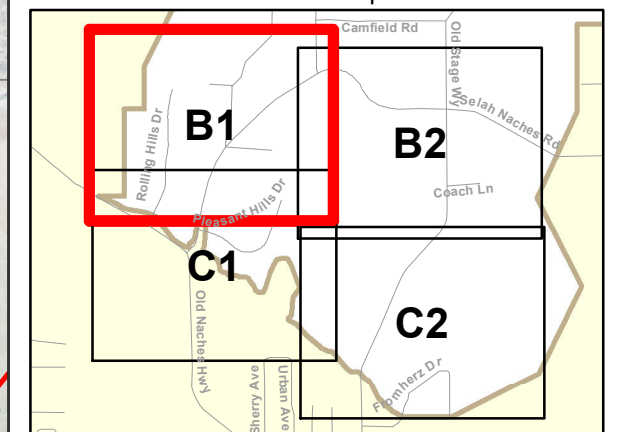

Copyright(C) 2012 Yakima County
This map was derived from several databases.
The County cannot accept responsibility for any
errors. Therefore, there are no warranties for
this product

YAKIMA COUNTY
DID ATLAS

Drainage Improvement
District #46

Grid: B2

- Manhole

Priv Ditch to Ditch

Irrig TW Pipe to Ditch

Pipe to Ditch

Ditch to Pipe

CoY MH

Priv MH

Catch Basin

DID Ditch

DID Pipe

Stormwater Pipe

Private Pipe
- Priv Catch Basin

Priv Roof Drain

Irrig Standpipe

Drywell

Outfall

Priv SanSew

Pos Priv Wastewater

Priv SanSew Disconnected

Private Ditch

Unknown Pipe


City-Yakima SD Receive

Hospitals/Clinics


Police Stations

Fire Stations

1 inch = 300 feet

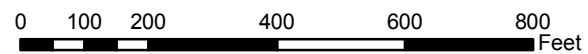


Location Map

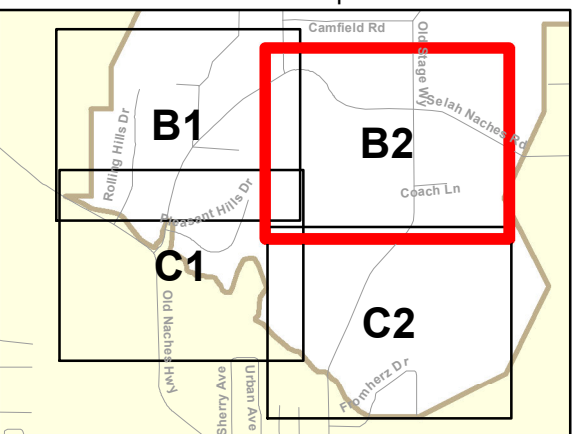

Copyright(C) 2012 Yakima County
This map was derived from several databases.
The County cannot accept responsibility for any
errors. Therefore, there are no warranties for
this product


Date: 2/3/2012

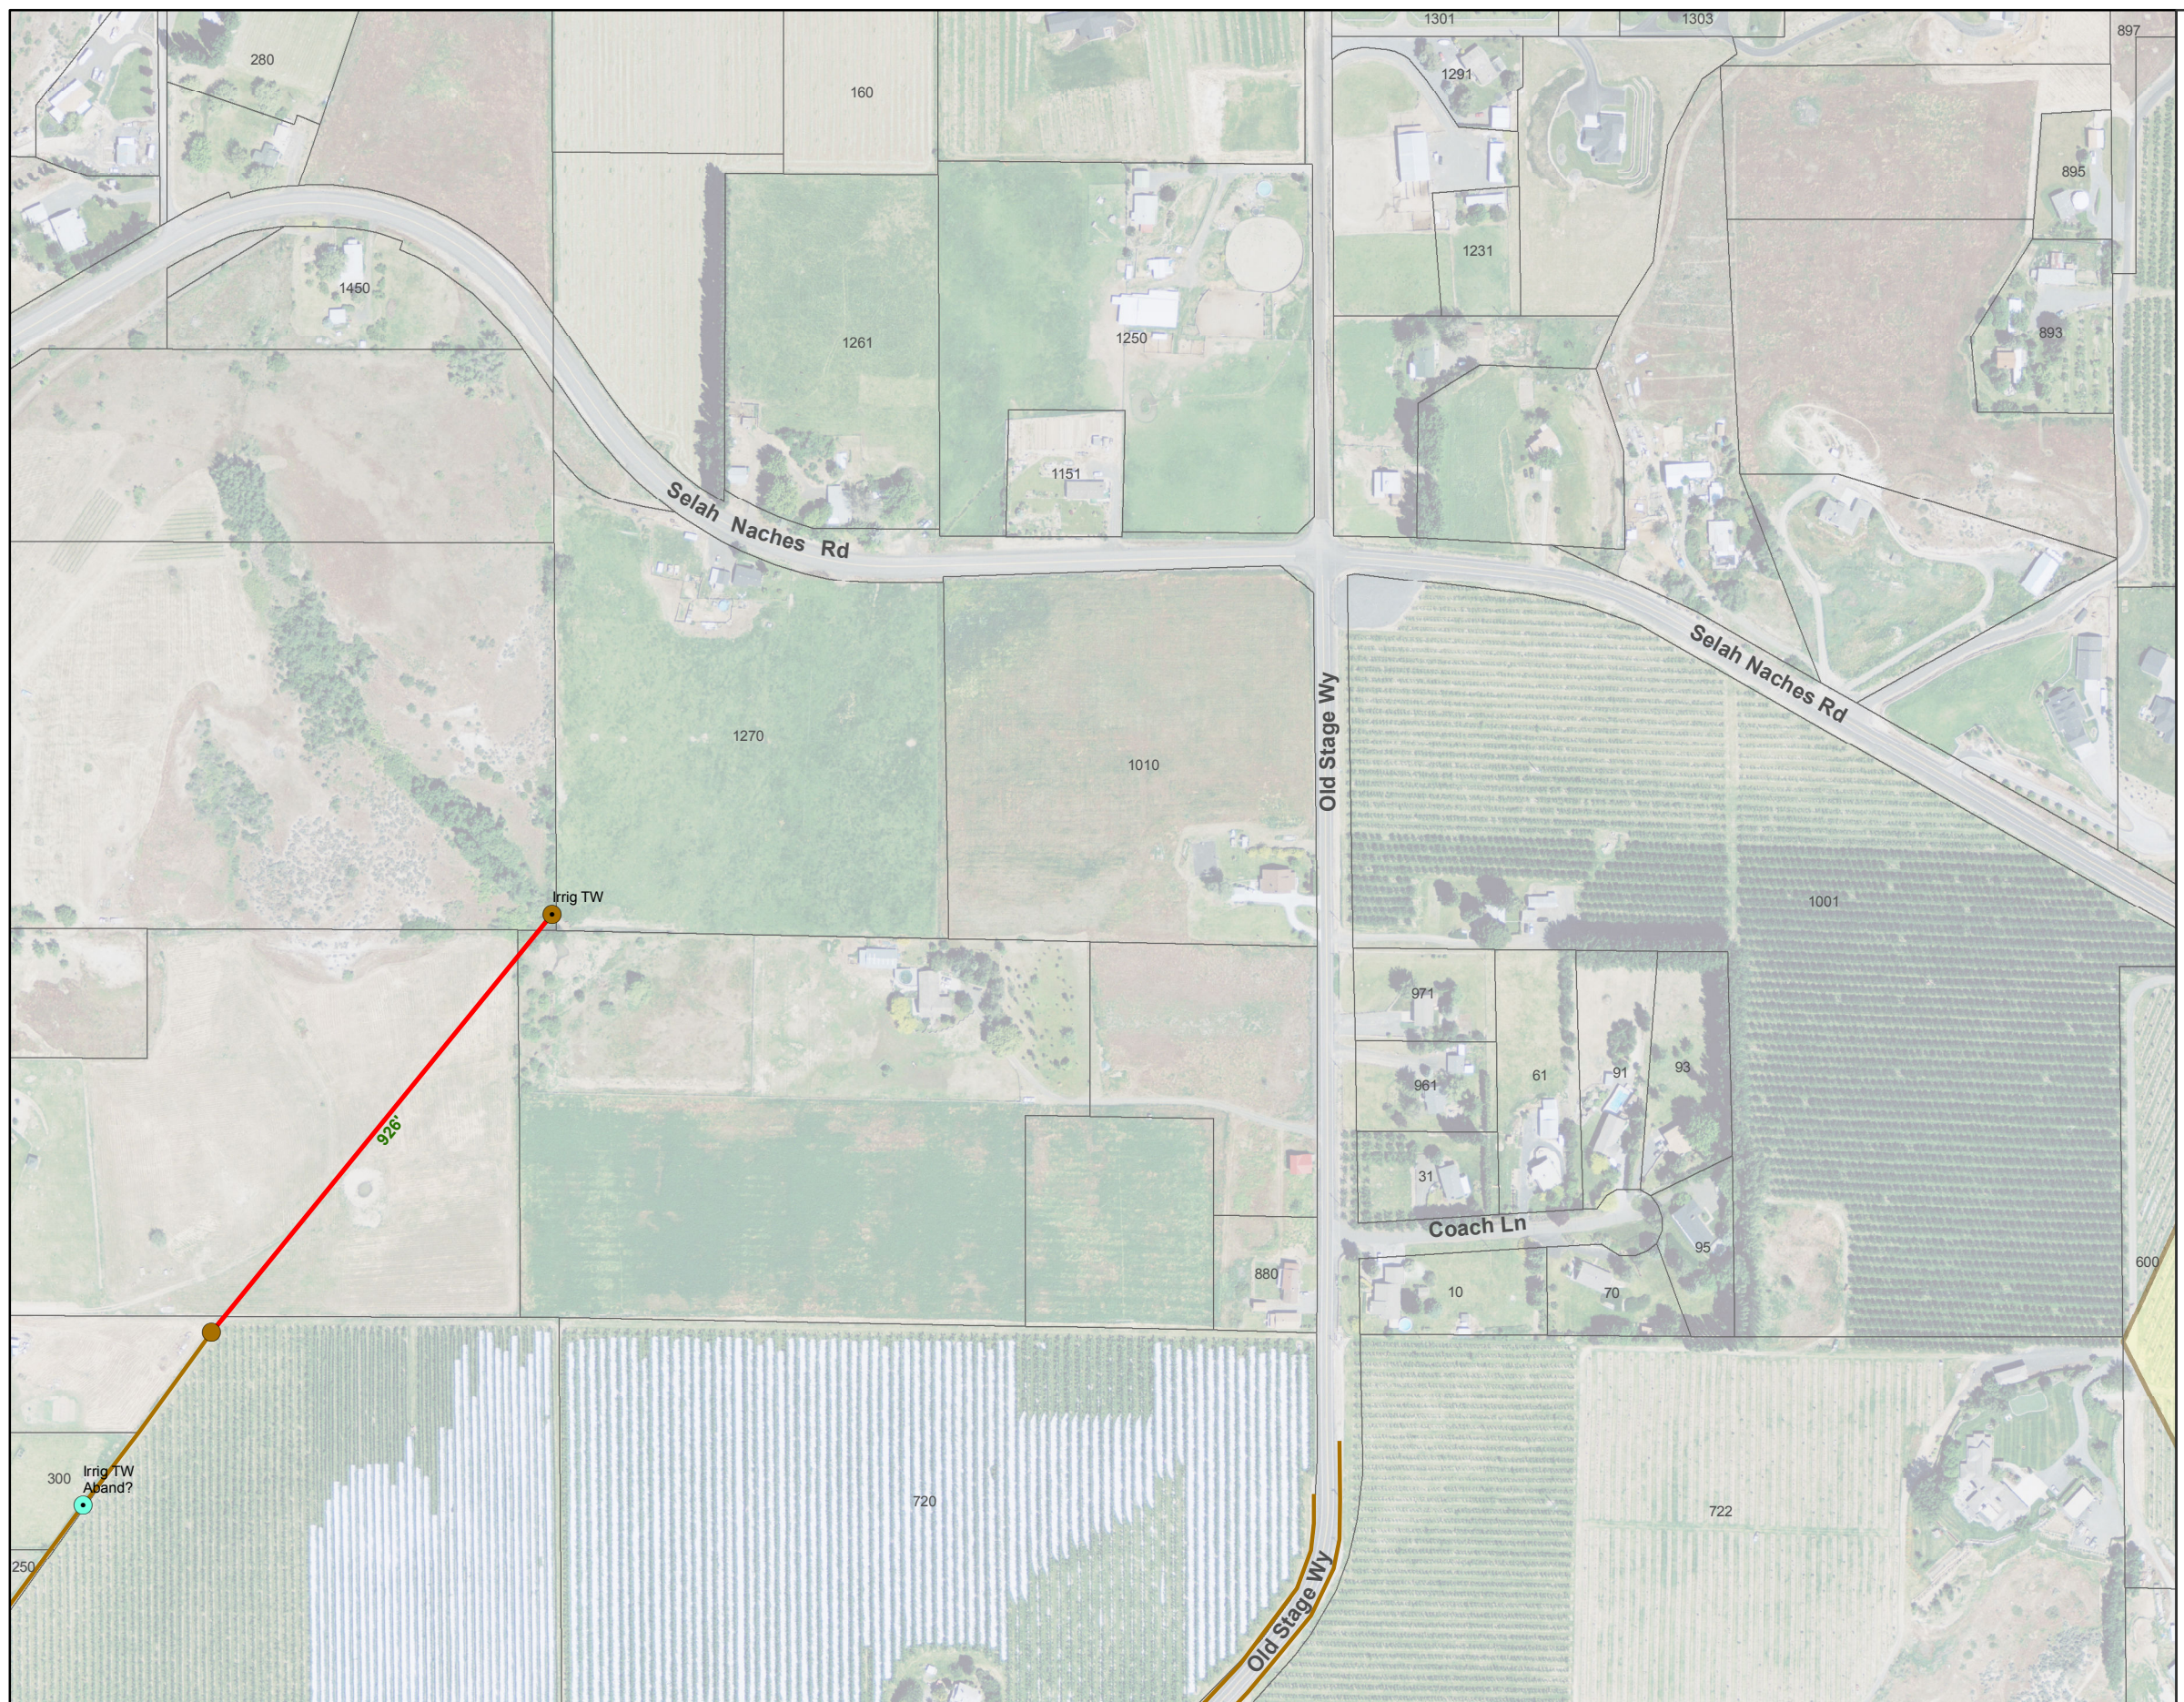


Grid: C1

- | | | | |
|---|------------------------|---|--------------------------|
|  | Manhole |  | Priv Catch Basin |
|  | Priv Ditch to Ditch |  | Priv Roof Drain |
|  | Irrig TW Pipe to Ditch |  | Irrig Standpipe |
|  | Pipe to Ditch |  | Drywell |
|  | Ditch to Pipe |  | Outfall |
|  | CoY MH |  | Priv SanSew |
|  | Priv MH |  | Pos Priv Wastewater |
|  | Catch Basin |  | Priv SanSew Disconnected |
|  | DID Ditch |  | Private Ditch |
|  | DID Pipe |  | Unknown Pipe |
|  | Stormwater Pipe |  | City-Yakima SD Receive |
|  | Private Pipe |  | Hospitals/Clinics |
| | |  | Police Stations |
| | |  | Fire Stations |

1 inch = 300 feet

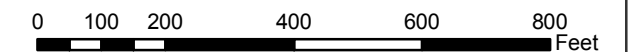

Location Map

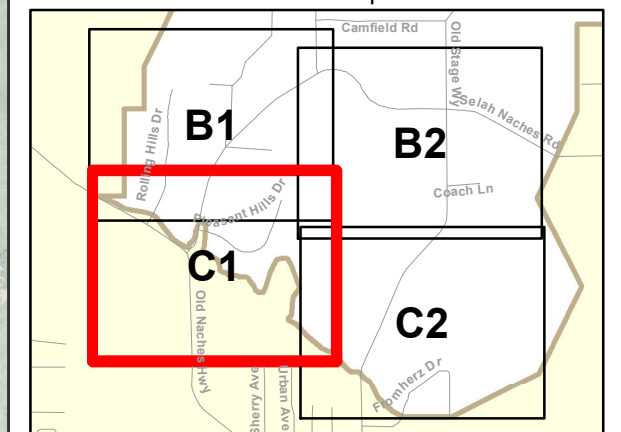

Copyright(C) 2012 Yakima County
This map was derived from several databases.
The County cannot accept responsibility for any
errors. Therefore, there are no warranties for
this product


YAKIMA COUNTY
DID ATLAS

Drainage Improvement
District #46


Grid: C2

- | | |
|------------------------|--------------------------|
| Manhole | Priv Catch Basin |
| Priv Ditch to Ditch | Priv Roof Drain |
| Irrig TW Pipe to Ditch | Irrig Standpipe |
| Pipe to Ditch | Drywell |
| Ditch to Pipe | Outfall |
| CoY MH | Priv SanSew |
| Priv MH | Pos Priv Wastewater |
| Catch Basin | Priv SanSew Disconnected |
| DID Ditch | Private Ditch |
| DID Pipe | Unknown Pipe |
| Stormwater Pipe | City-Yakima SD Receive |
| Private Pipe | Hospitals/Clinics |
| | Police Stations |
| | Fire Stations |


1 inch = 300 feet

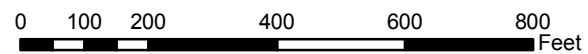


Location Map

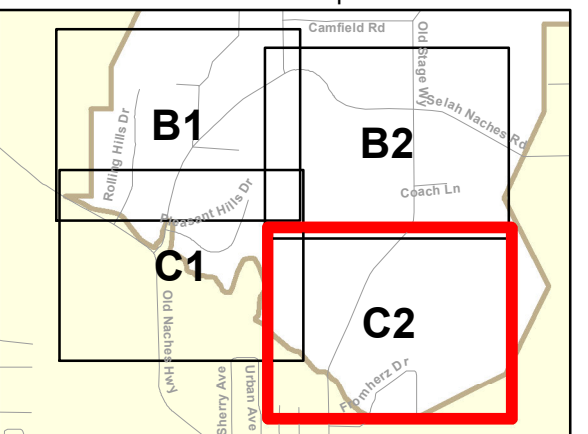

Copyright(C) 2012 Yakima County
This map was derived from several databases.
The County cannot accept responsibility for any
errors. Therefore, there are no warranties for
this product


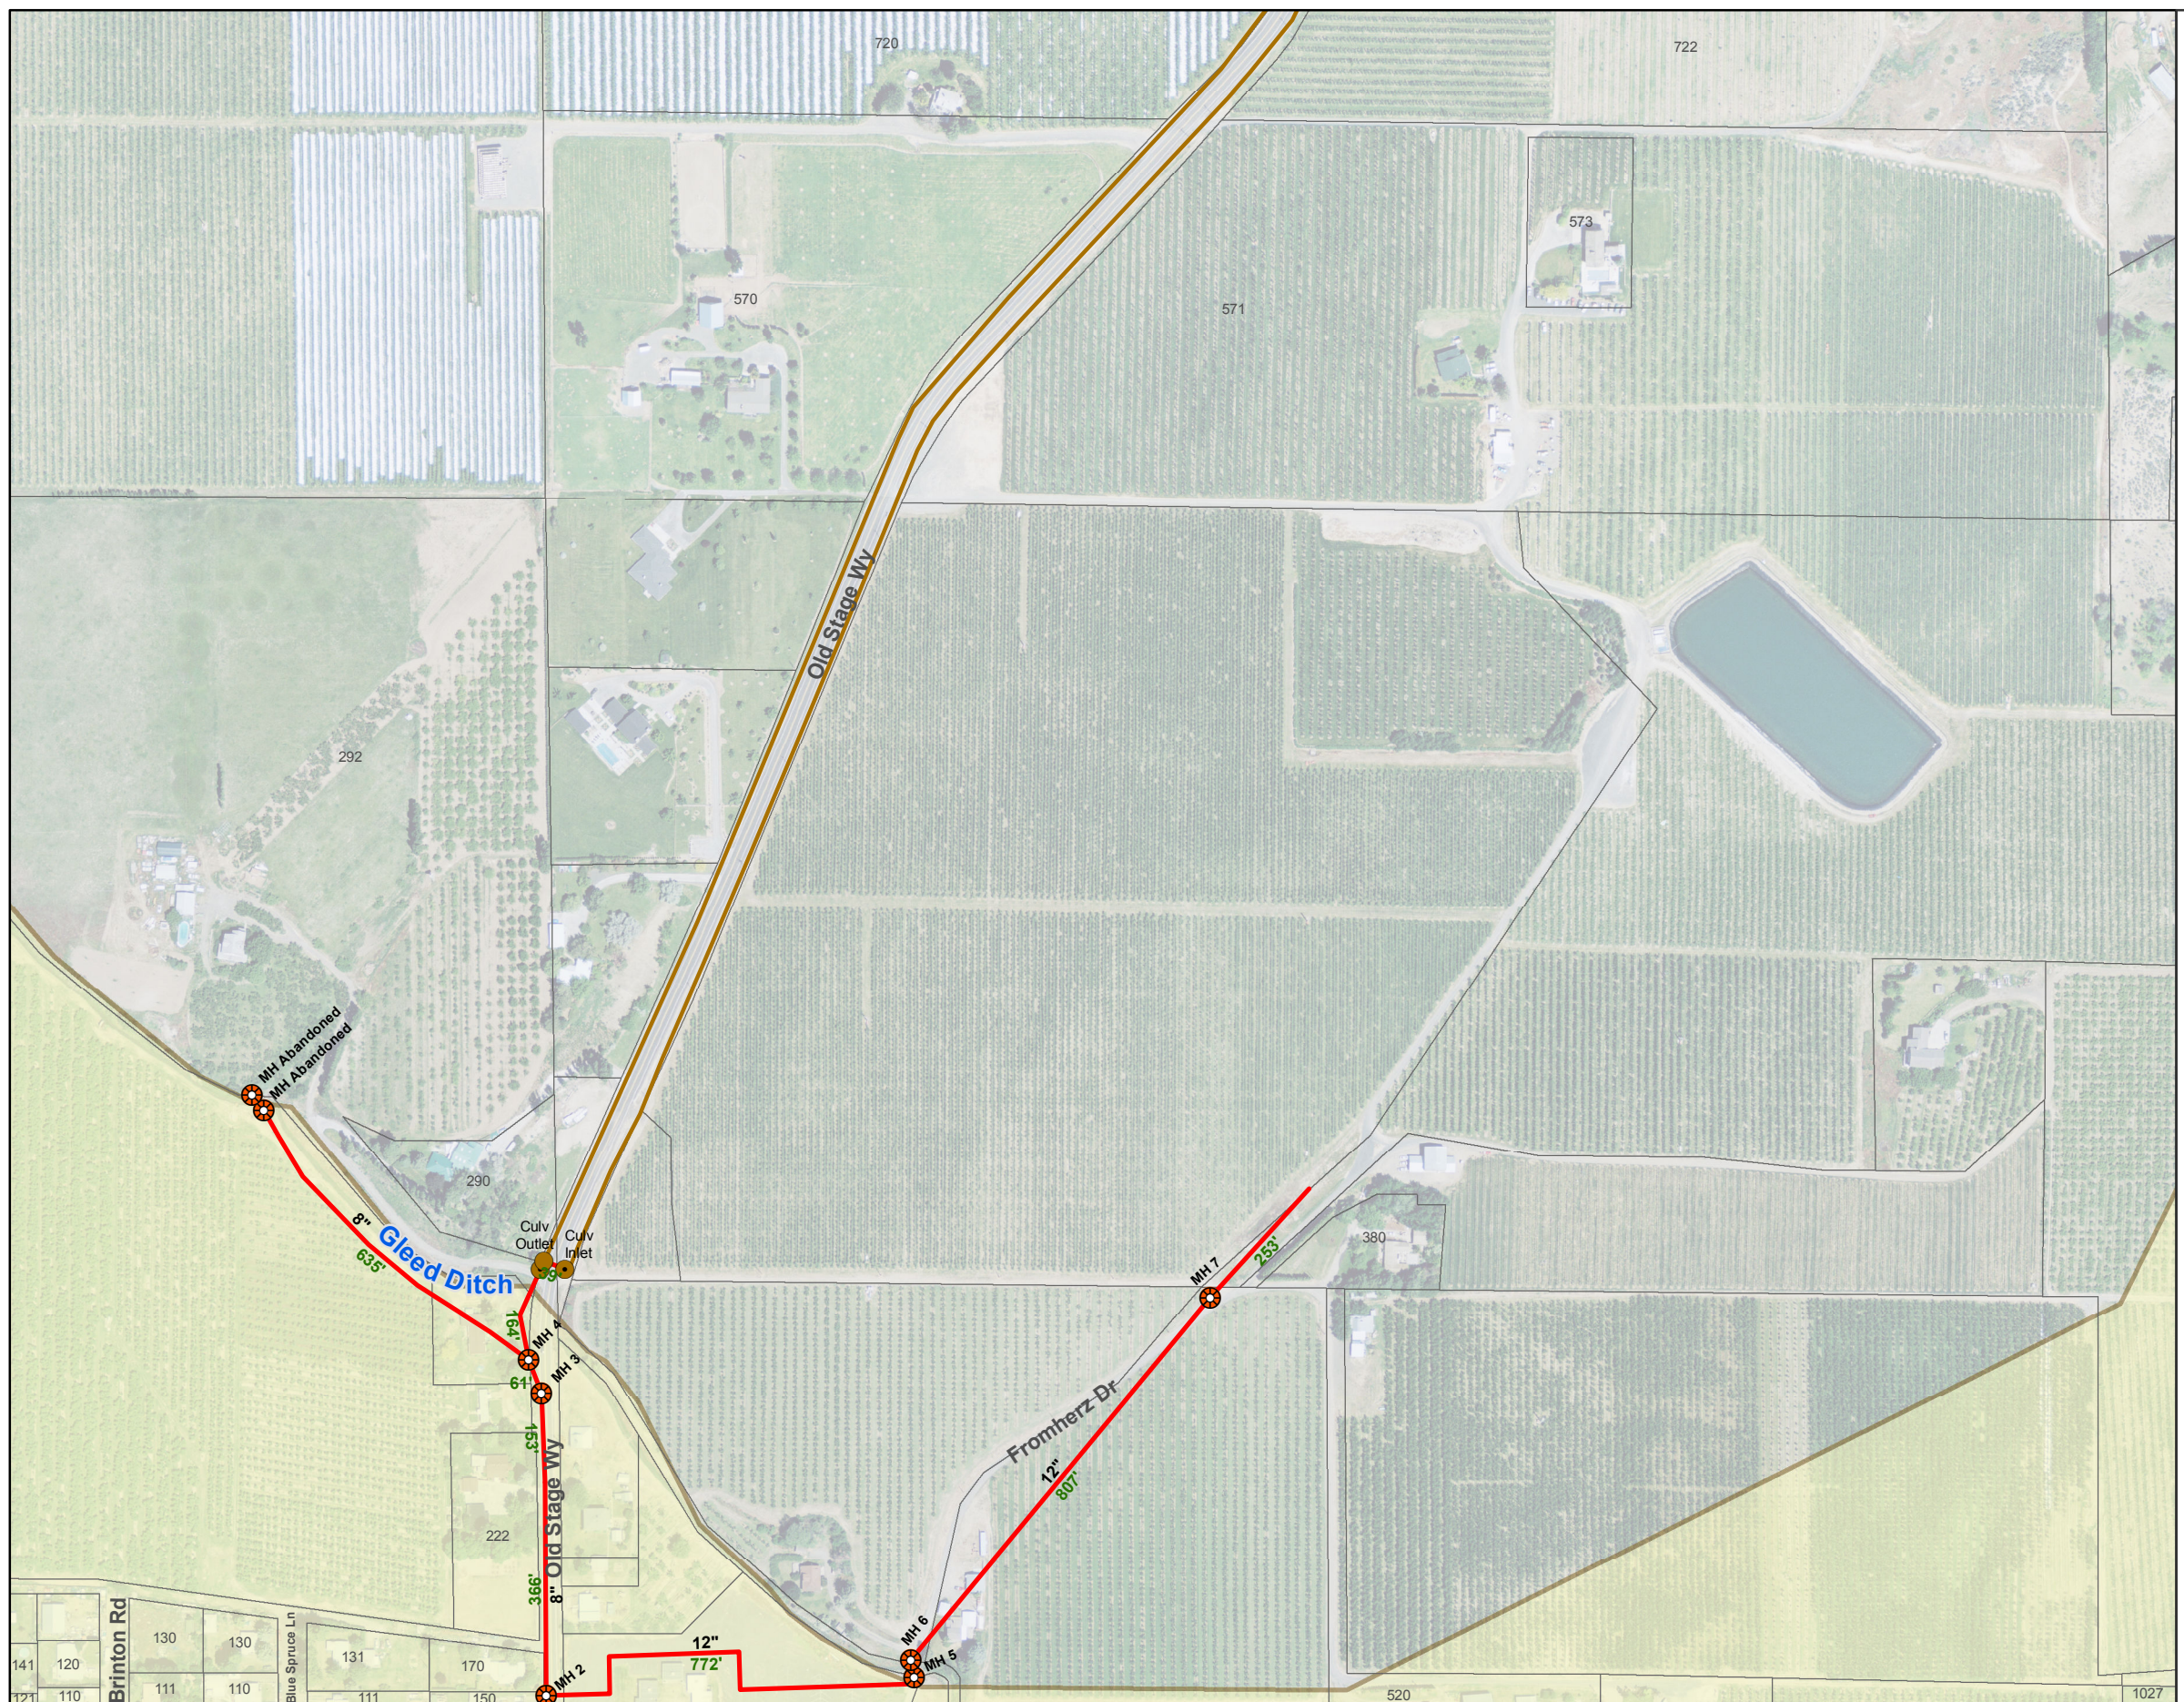


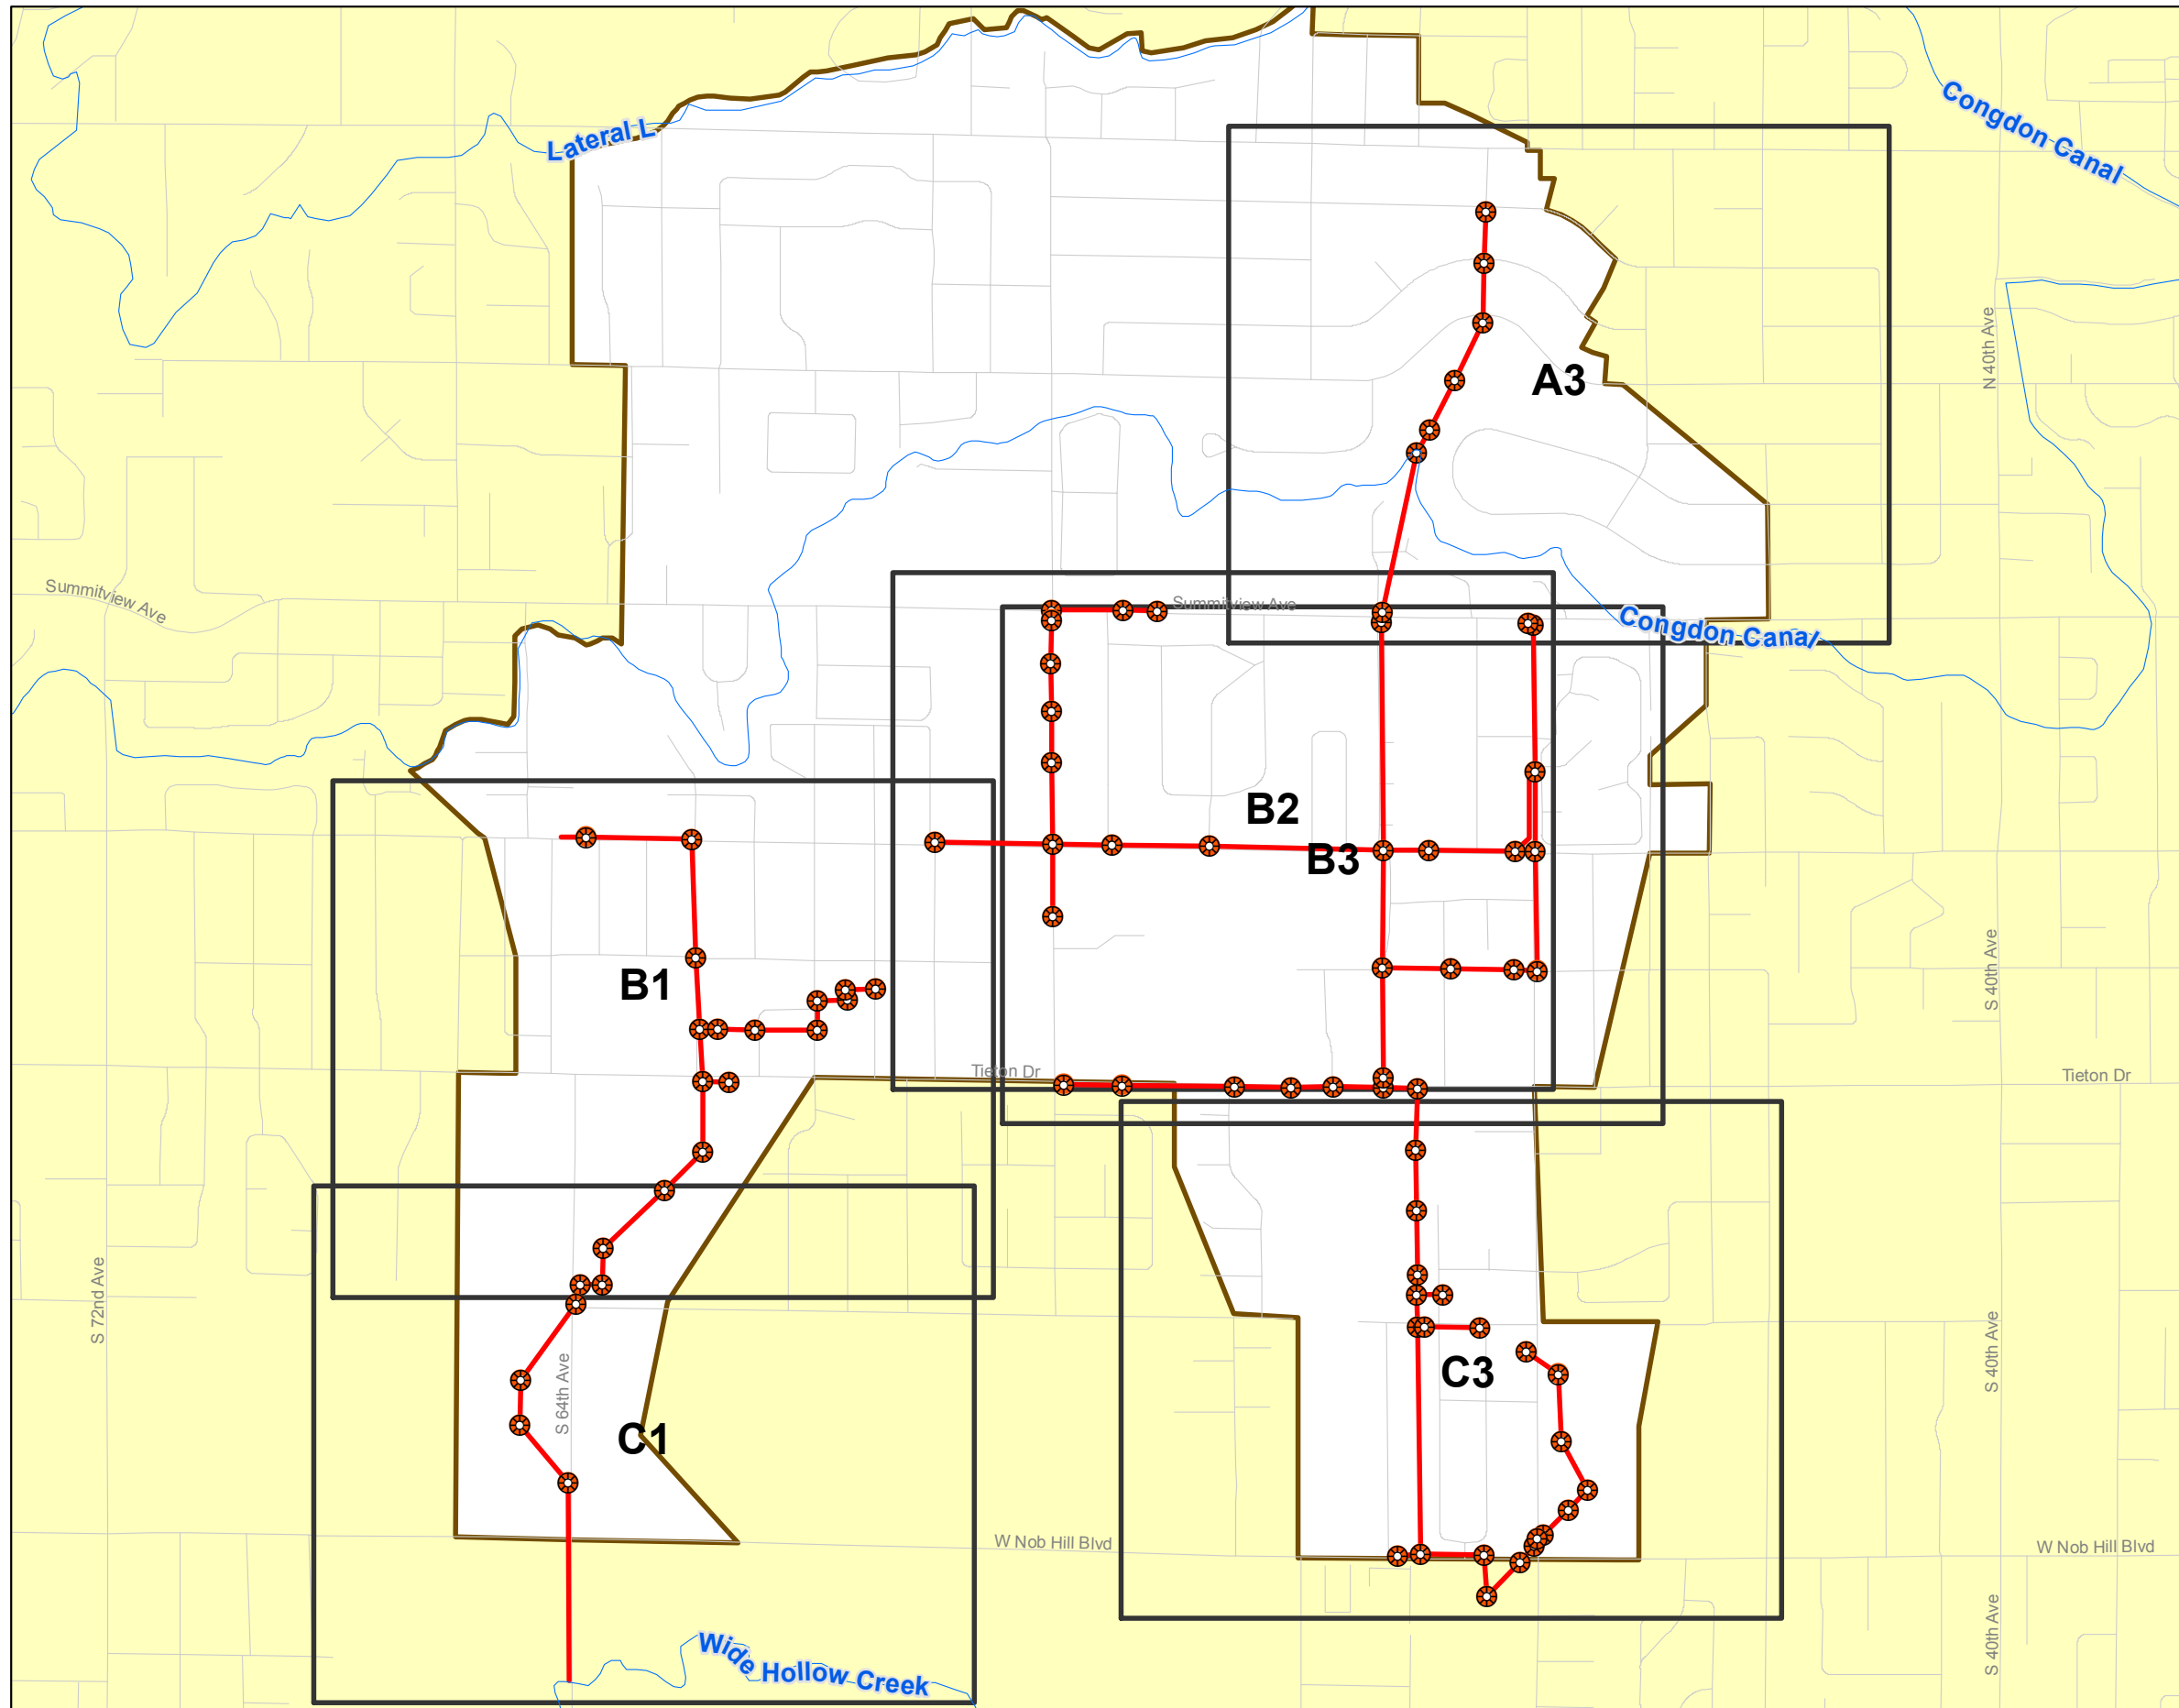

YAKIMA COUNTY DID ATLAS

Drainage Improvement District #48

INDEX

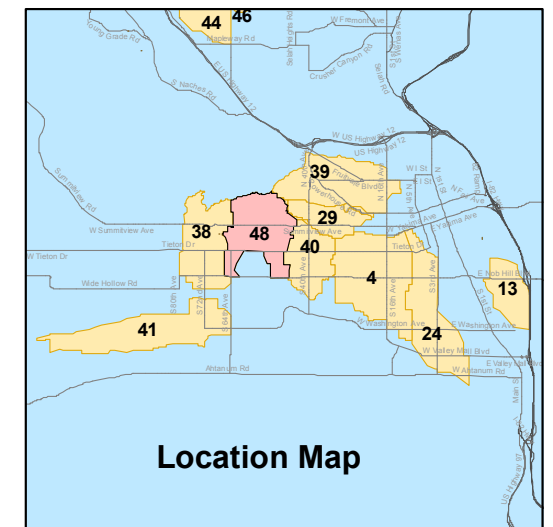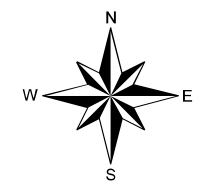

Copyright(C) 2012 Yakima County
This map was derived from several databases.
The County cannot accept responsibility for any
errors. Therefore, there are no warranties for
this product


YAKIMA COUNTY DID ATLAS

Drainage Improvement District #48



Grid: A3

- | | | | |
|--|------------------------|--|--------------------------|
| | Manhole | | Priv Catch Basin |
| | Priv Ditch to Ditch | | Priv Roof Drain |
| | Irrig TW Pipe to Ditch | | Irrig Standpipe |
| | Pipe to Ditch | | Drywell |
| | Ditch to Pipe | | Outfall |
| | CoY MH | | Priv SanSew |
| | Priv MH | | Pos Priv Wastewater |
| | Catch Basin | | Priv SanSew Disconnected |
| | DID Ditch | | Private Ditch |
| | DID Pipe | | Unknown Pipe |
| | Stormwater Pipe | | City-Yakima SD Receive |
| | Private Pipe | | Hospitals/Clinics |
| | | | Police Stations |
| | | | FireStations |


1 inch = 300 feet

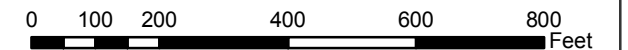

Location Map

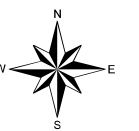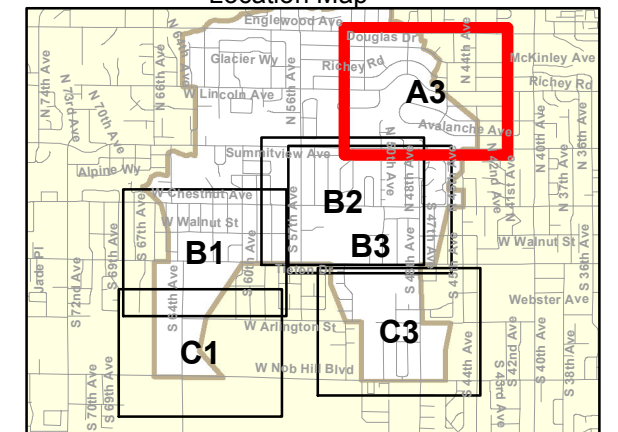

Copyright(C) 2012 Yakima County
This map was derived from several databases.
The County cannot accept responsibility for any
errors. Therefore, there are no warranties for
this product

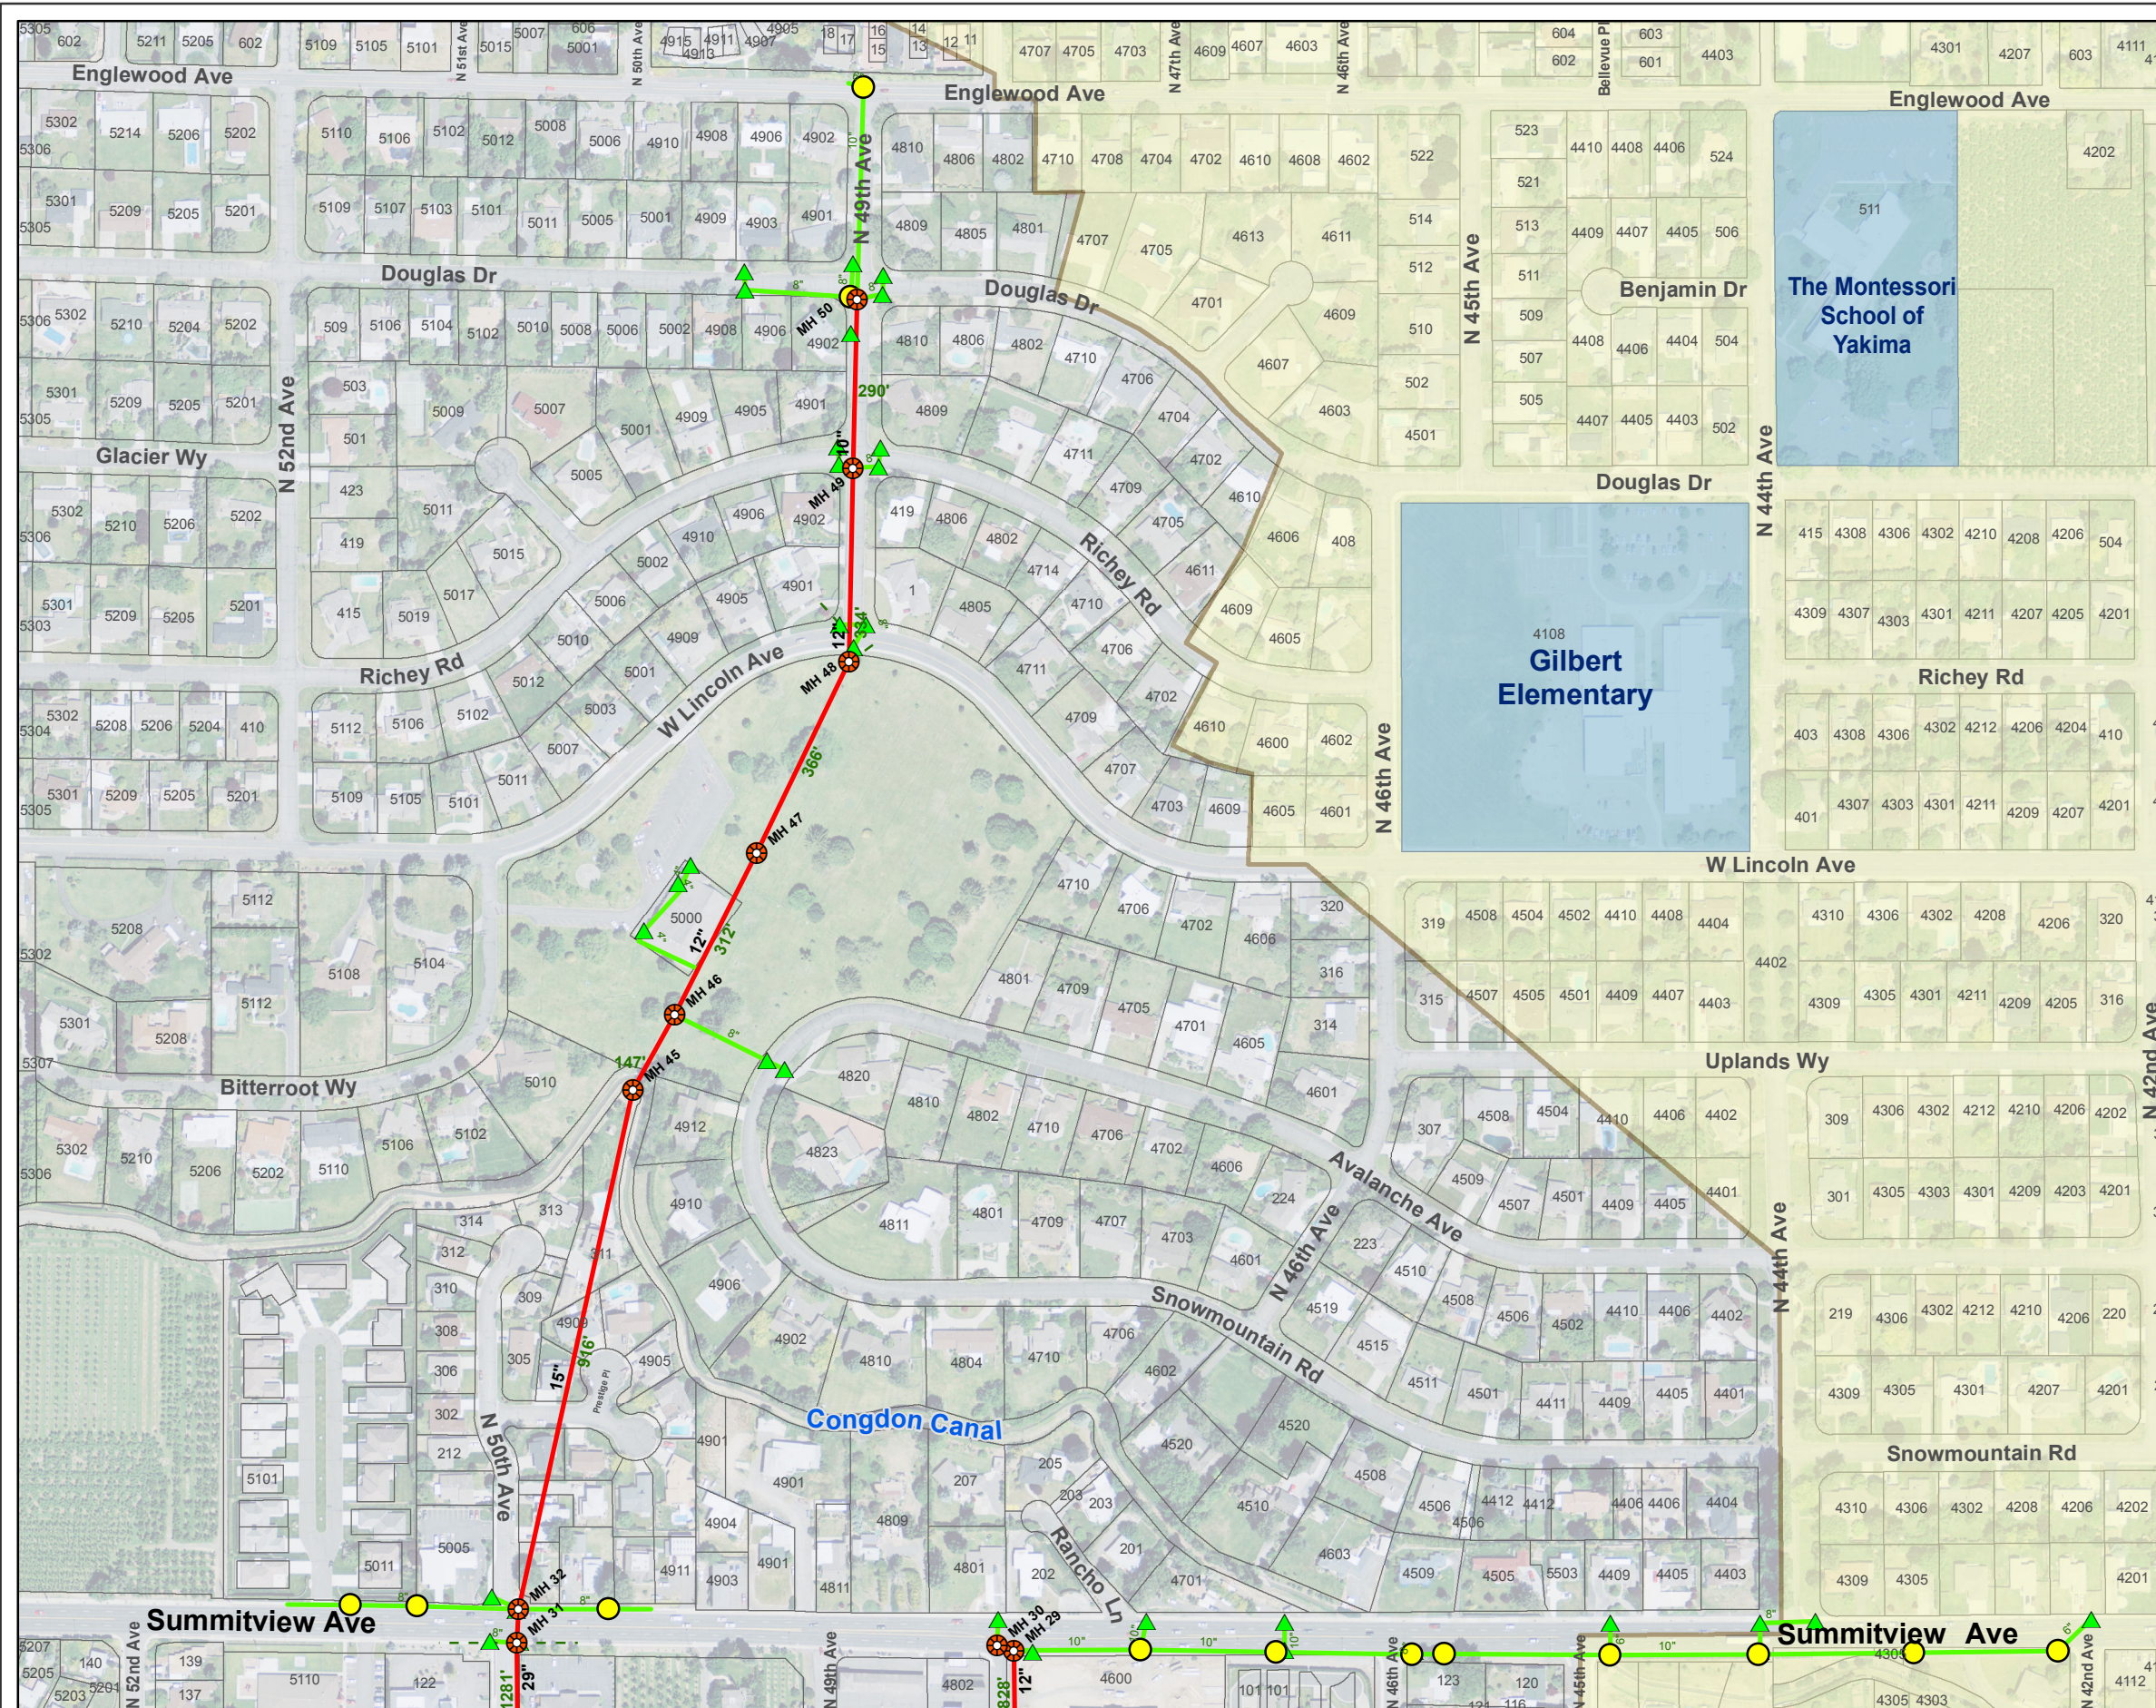

File: \\gis-bluedog\gis_data\disk_5\projects\county\pw\did\atlas\10\mxd\did48_mapbook.mxd

YAKIMA COUNTY DID ATLAS



Drainage Improvement District #48

Grid: B1


- | | | | |
|--|------------------------|--|--------------------------|
| | Manhole | | Priv Catch Basin |
| | Priv Ditch to Ditch | | Priv Roof Drain |
| | Irrig TW Pipe to Ditch | | Irrig Standpipe |
| | Pipe to Ditch | | Drywell |
| | Ditch to Pipe | | Outfall |
| | CoY MH | | Priv SanSew |
| | Priv MH | | Pos Priv Wastewater |
| | Catch Basin | | Priv SanSew Disconnected |
| | DID Ditch | | Private Ditch |
| | DID Pipe | | Unknown Pipe |
| | Stormwater Pipe | | City-Yakima SD Receive |
| | Private Pipe | | Hospitals/Clinics |
| | | | Police Stations |
| | | | FireStations |

1 inch = 300 feet

0 100 200 400 600 800 Feet

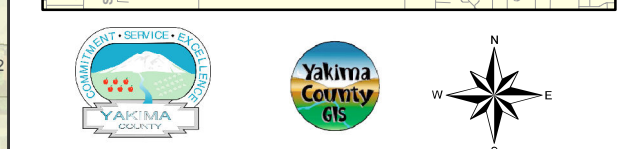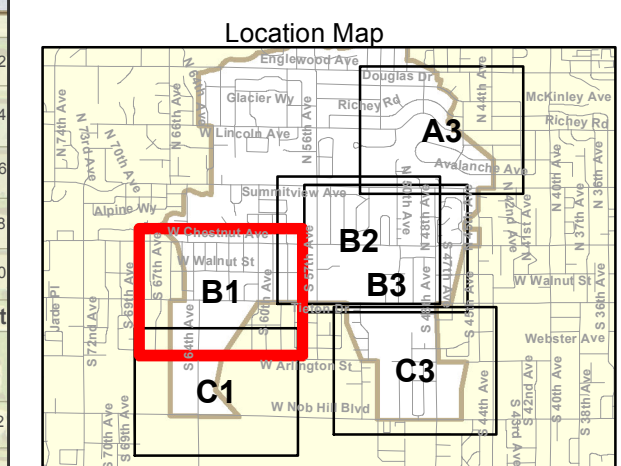

Copyright(C) 2012 Yakima County
This map was derived from several databases.
The County cannot accept responsibility for any
errors. Therefore, there are no warranties for
this product

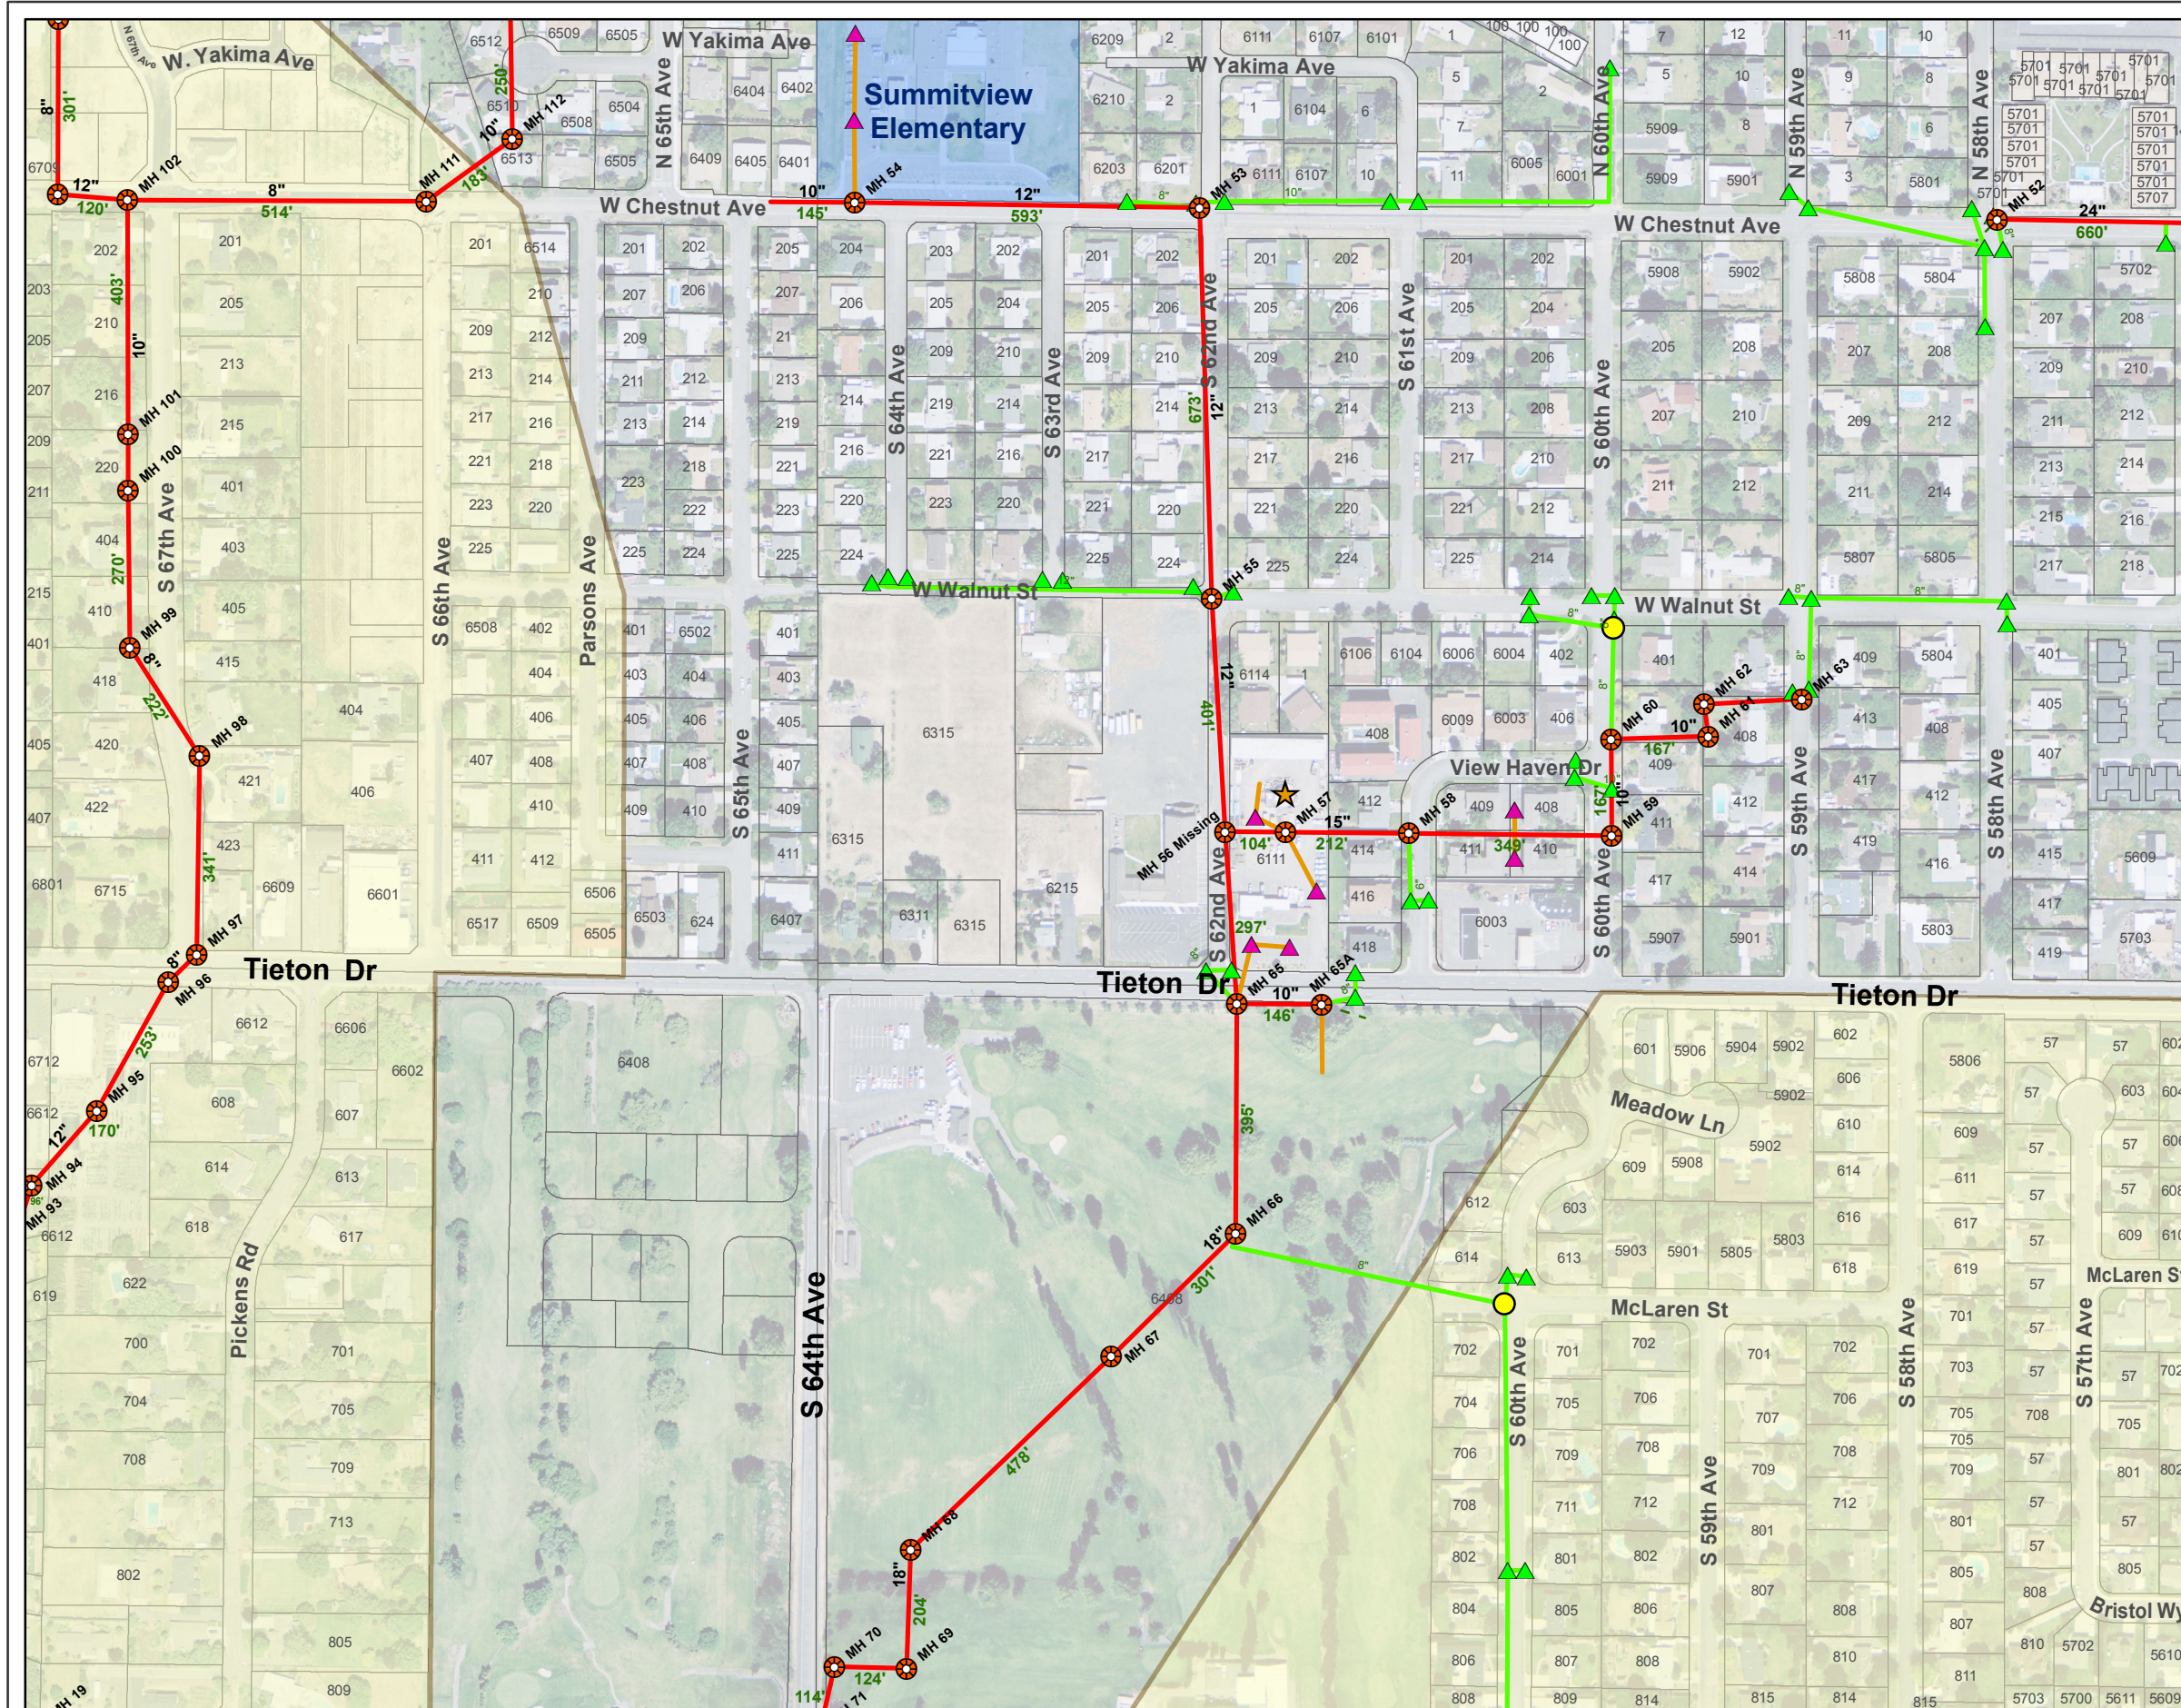

File: \\gis-bluedog\gis_data\disk_5\projects\county\pw\did\atlas10\mxd\did48_mapbook.mxd


YAKIMA COUNTY DID ATLAS

Drainage Improvement District #48


Grid: B2

- | | | | |
|--|------------------------|--|--------------------------|
| | Manhole | | Priv Catch Basin |
| | Priv Ditch to Ditch | | Priv Roof Drain |
| | Irrig TW Pipe to Ditch | | Irrig Standpipe |
| | Pipe to Ditch | | Drywell |
| | Ditch to Pipe | | Outfall |
| | CoY MH | | Priv SanSew |
| | Priv MH | | Pos Priv Wastewater |
| | Catch Basin | | Priv SanSew Disconnected |
| | DID Ditch | | Private Ditch |
| | DID Pipe | | Unknown Pipe |
| | Stormwater Pipe | | City-Yakima SD Receive |
| | Private Pipe | | Hospitals/Clinics |
| | | | Police Stations |
| | | | FireStations |


1 inch = 300 feet

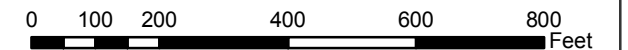


Location Map

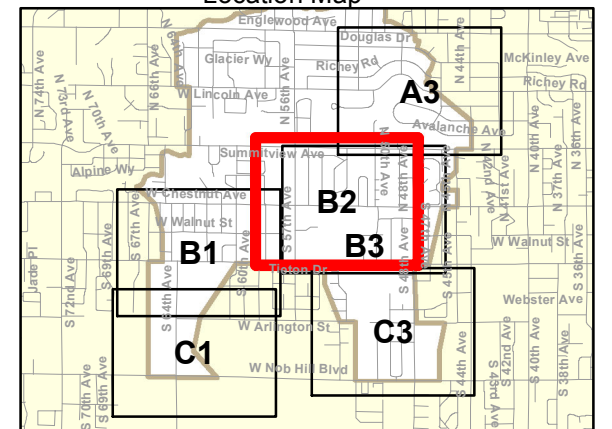

Copyright(C) 2012 Yakima County
This map was derived from several databases.
The County cannot accept responsibility for any
errors. Therefore, there are no warranties for
this product

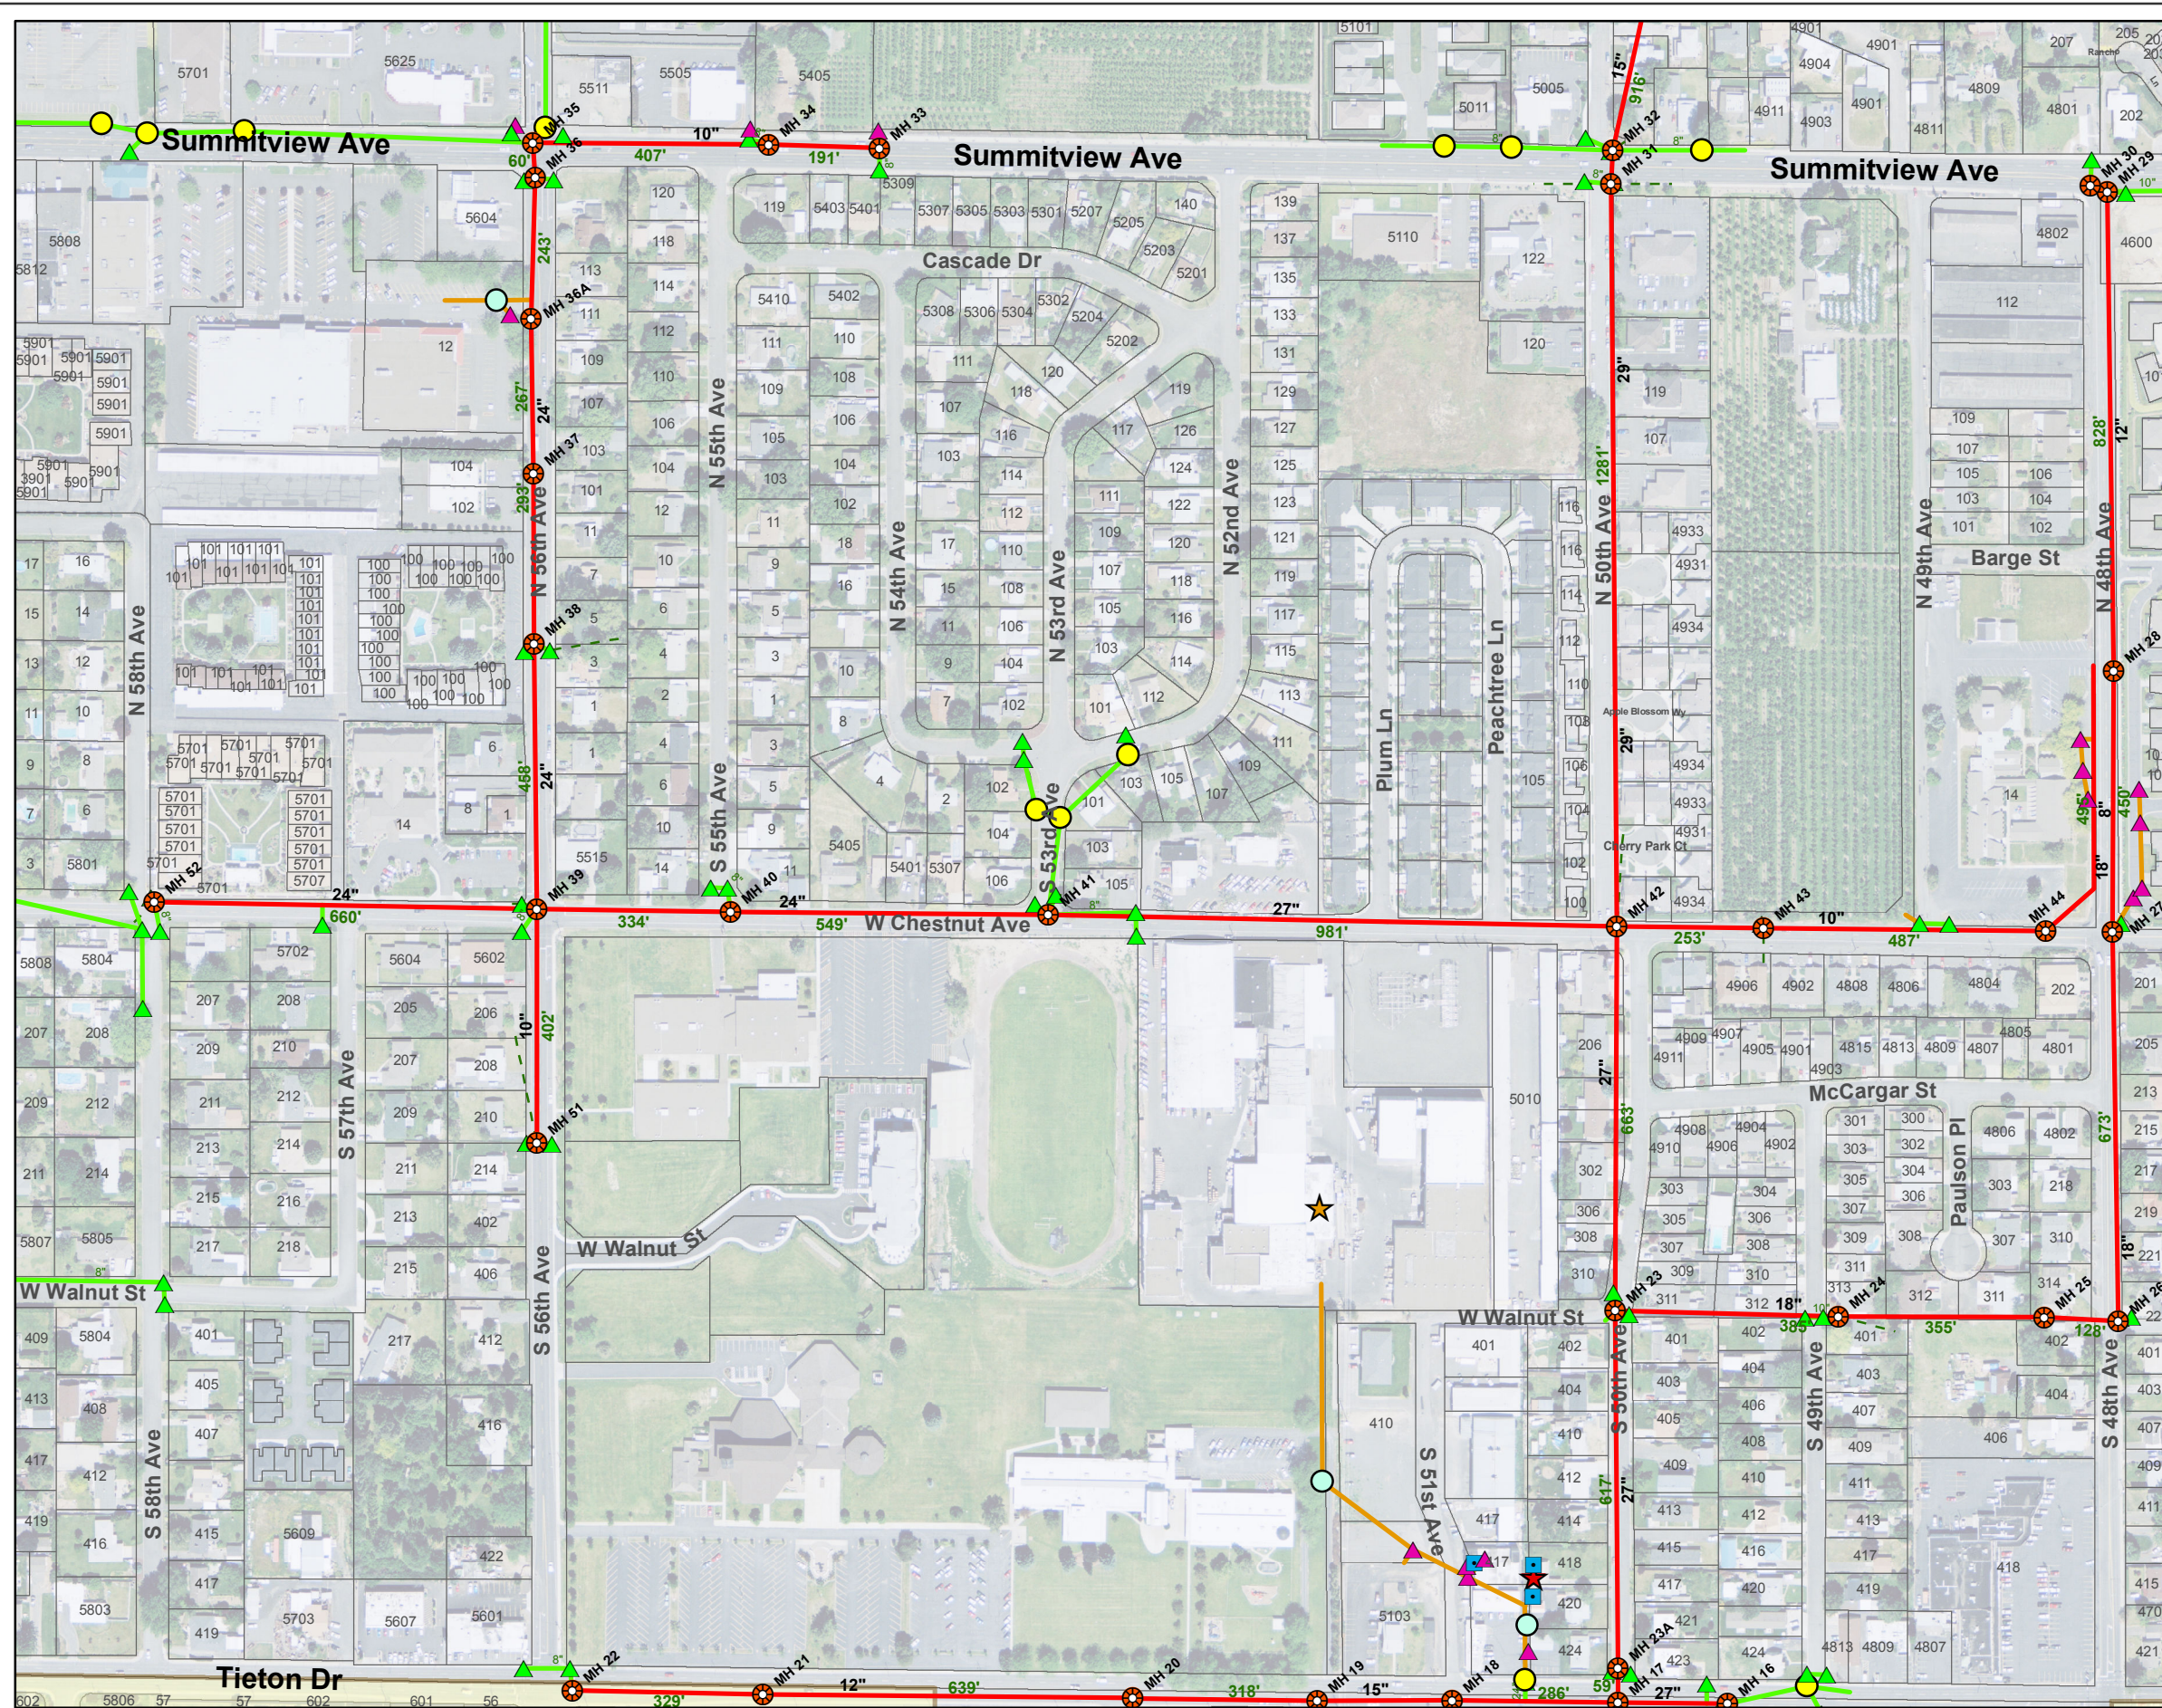

File: \\gis-bluedog\gis_data\disk_5\projects\county\pw\did\did_atlas10\mxd\did48_mapbook.mxd

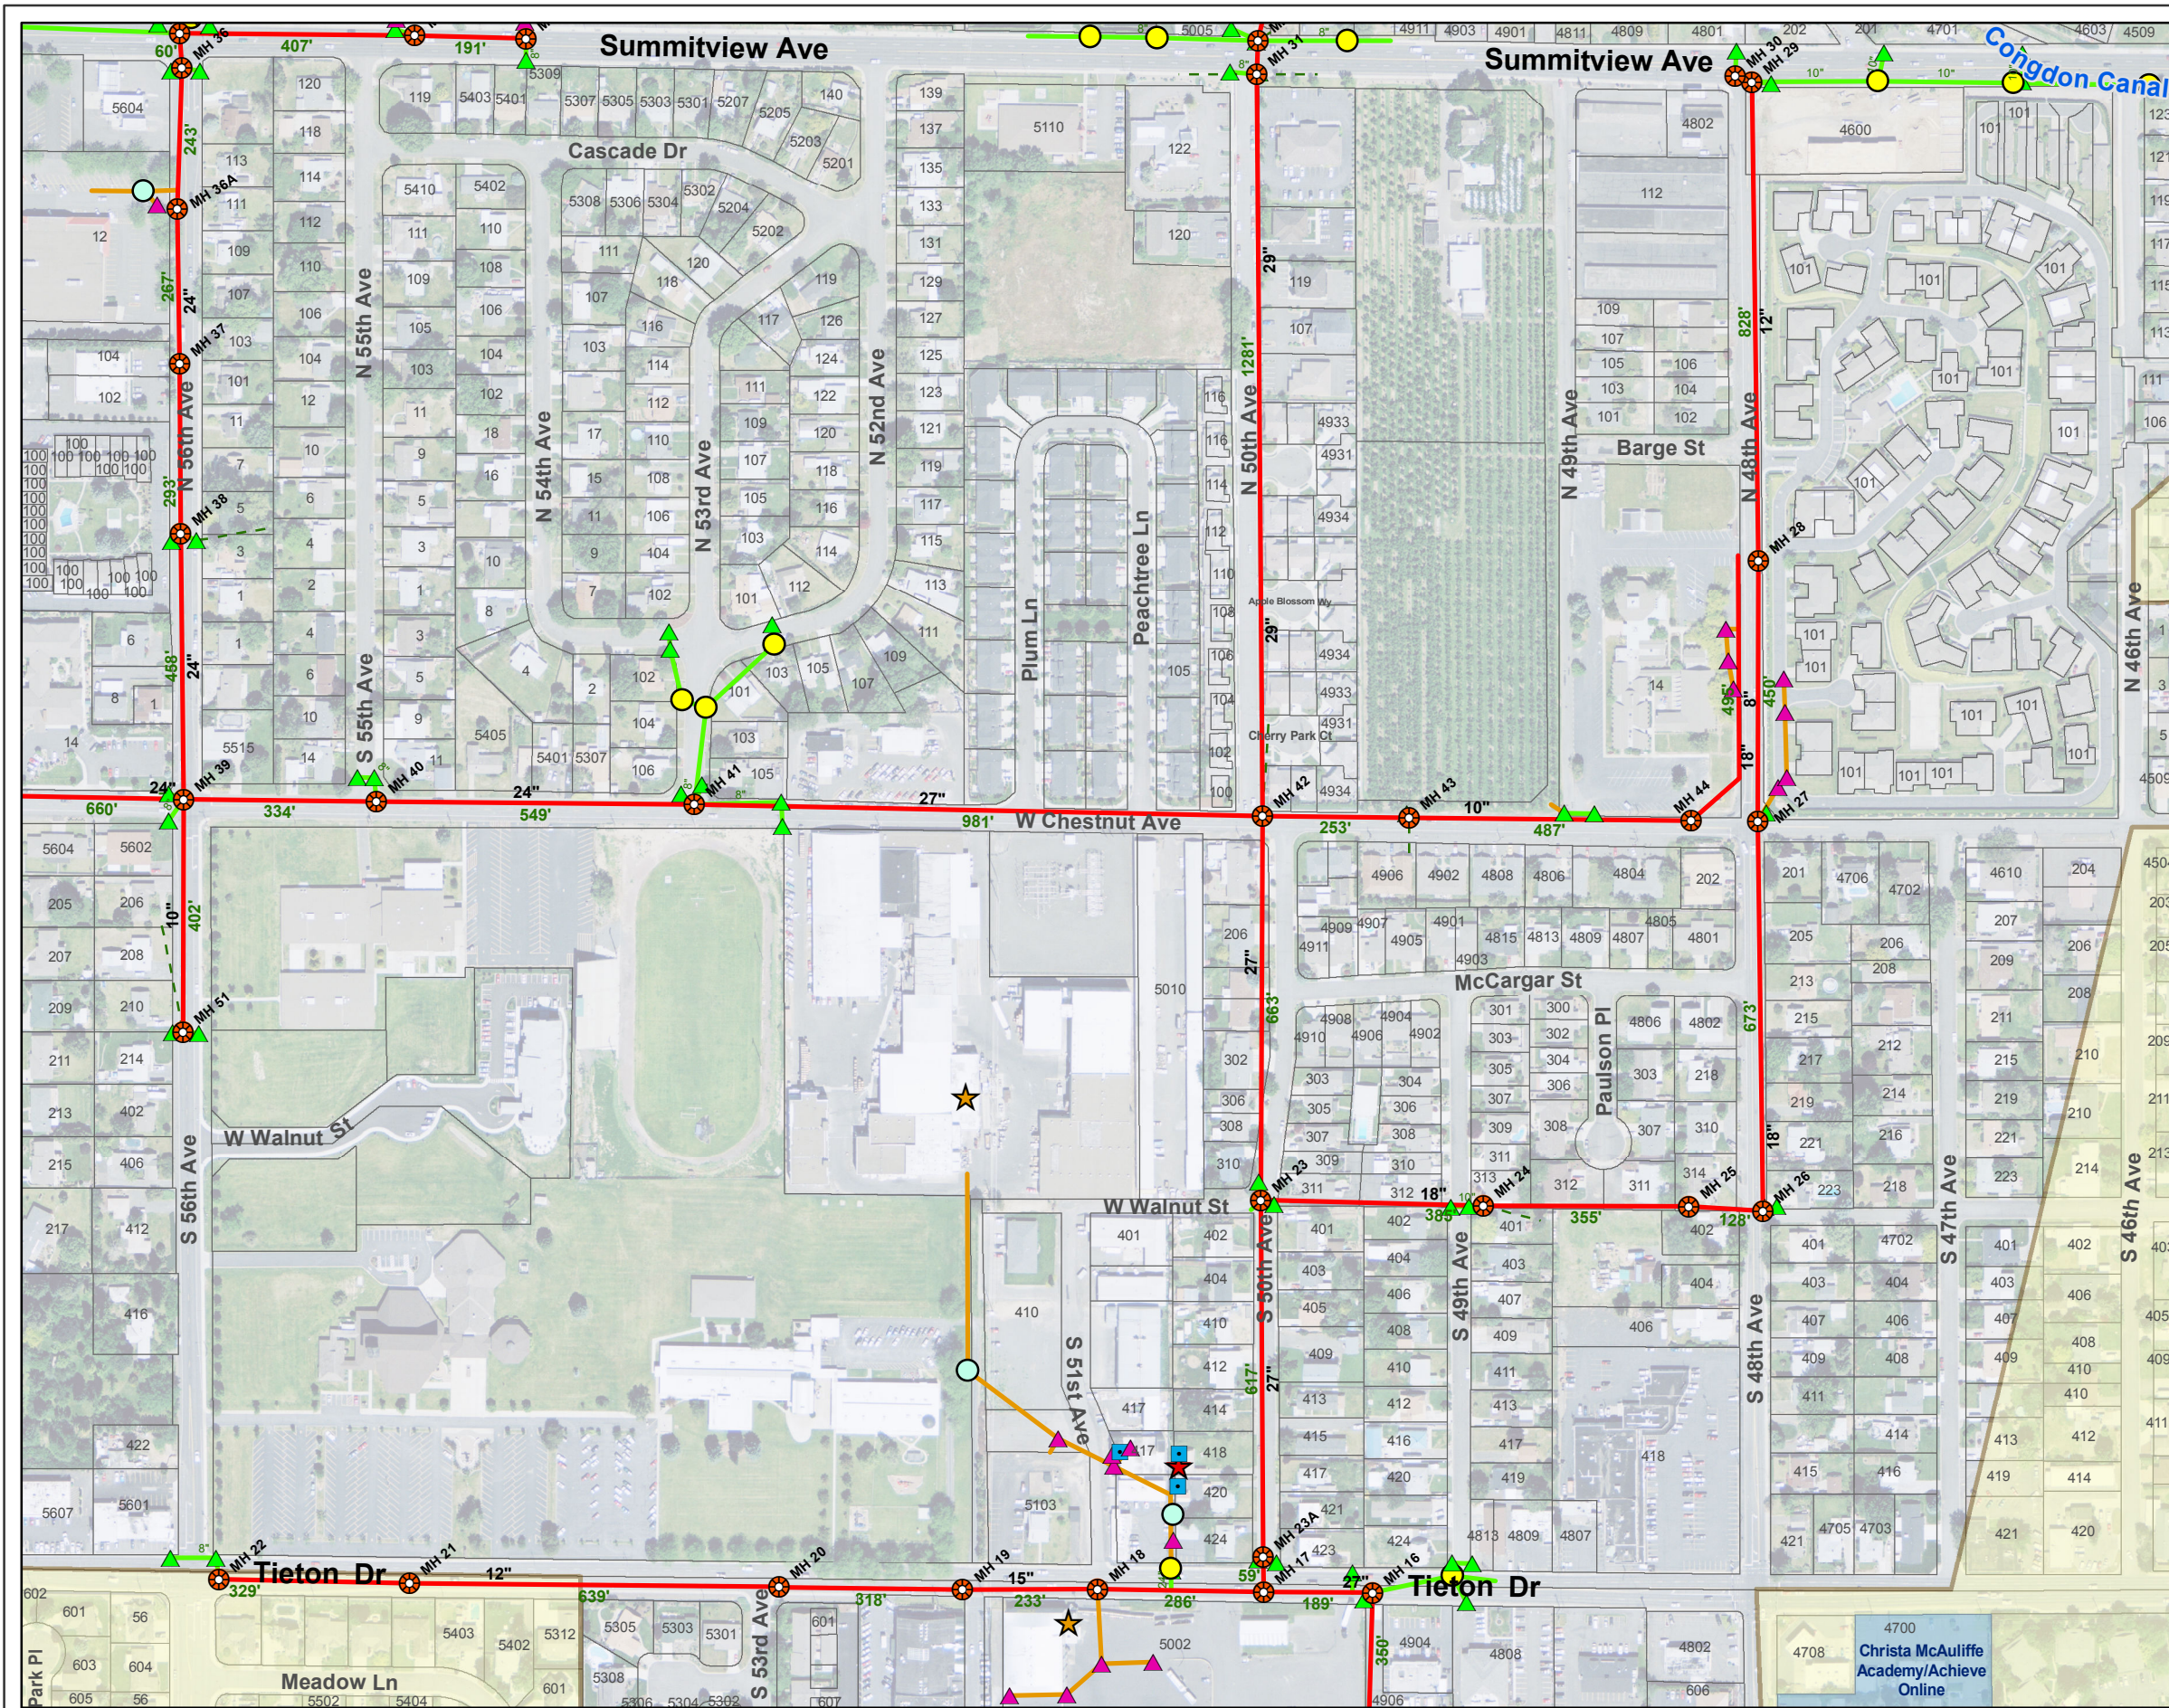

YAKIMA COUNTY DID ATLAS


Drainage Improvement District #48

Grid: B3


- | | |
|------------------------|--------------------------|
| Manhole | Priv Catch Basin |
| Priv Ditch to Ditch | Priv Roof Drain |
| Irrig TW Pipe to Ditch | Irrig Standpipe |
| Pipe to Ditch | Drywell |
| Ditch to Pipe | Outfall |
| CoY MH | Priv SanSew |
| Priv MH | Pos Priv Wastewater |
| Catch Basin | Priv SanSew Disconnected |

- | | |
|-----------------|------------------------|
| DID Ditch | Private Ditch |
| DID Pipe | Unknown Pipe |
| Stormwater Pipe | City-Yakima SD Receive |
| Private Pipe | Hospitals/Clinics |
| | Police Stations |
| | FireStations |

1 inch = 300 feet

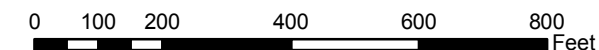

Location Map

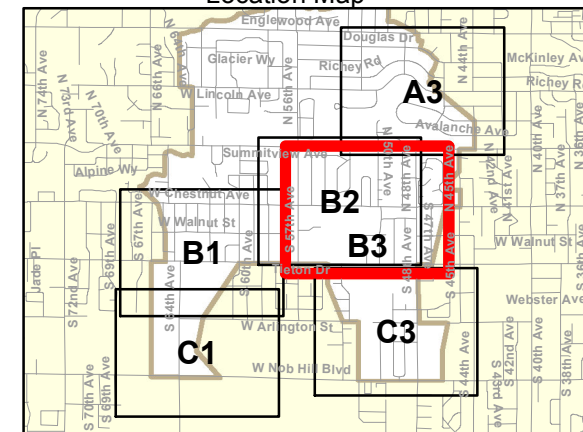

Copyright(C) 2012 Yakima County
This map was derived from several databases.
The County cannot accept responsibility for any
errors. Therefore, there are no warranties for
this product


YAKIMA COUNTY DID ATLAS

Drainage Improvement District #48


Grid: C1

- | | |
|--|--|
|  Manhole |  Priv Catch Basin |
|  Priv Ditch to Ditch |  Priv Roof Drain |
|  Irrig TW Pipe to Ditch |  Irrig Standpipe |
|  Pipe to Ditch |  Drywell |
|  Ditch to Pipe |  Outfall |
|  CoY MH |  Priv SanSew |
|  Priv MH |  Pos Priv Wastewater |
|  Catch Basin |  Priv SanSew Disconnected |
|  DID Ditch |  Private Ditch |
|  DID Pipe |  Unknown Pipe |
|  Stormwater Pipe |  City-Yakima SD Receive |
|  Private Pipe |  Hospitals/Clinics |
| |  Police Stations |
| |  FireStations |


1 inch = 300 feet

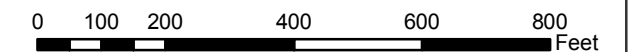

Location Map

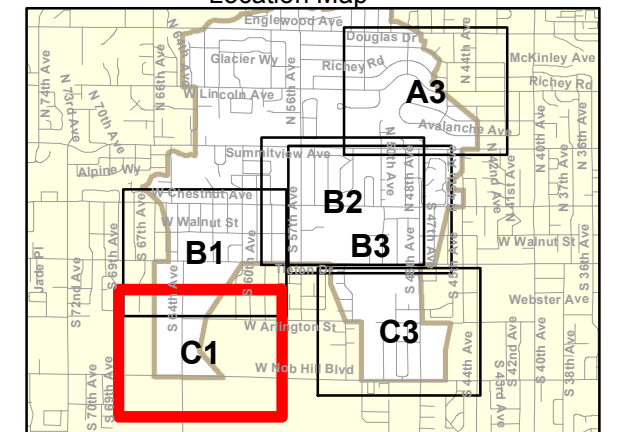

Copyright(C) 2012 Yakima County
This map was derived from several databases.
The County cannot accept responsibility for any
errors. Therefore, there are no warranties for
this product

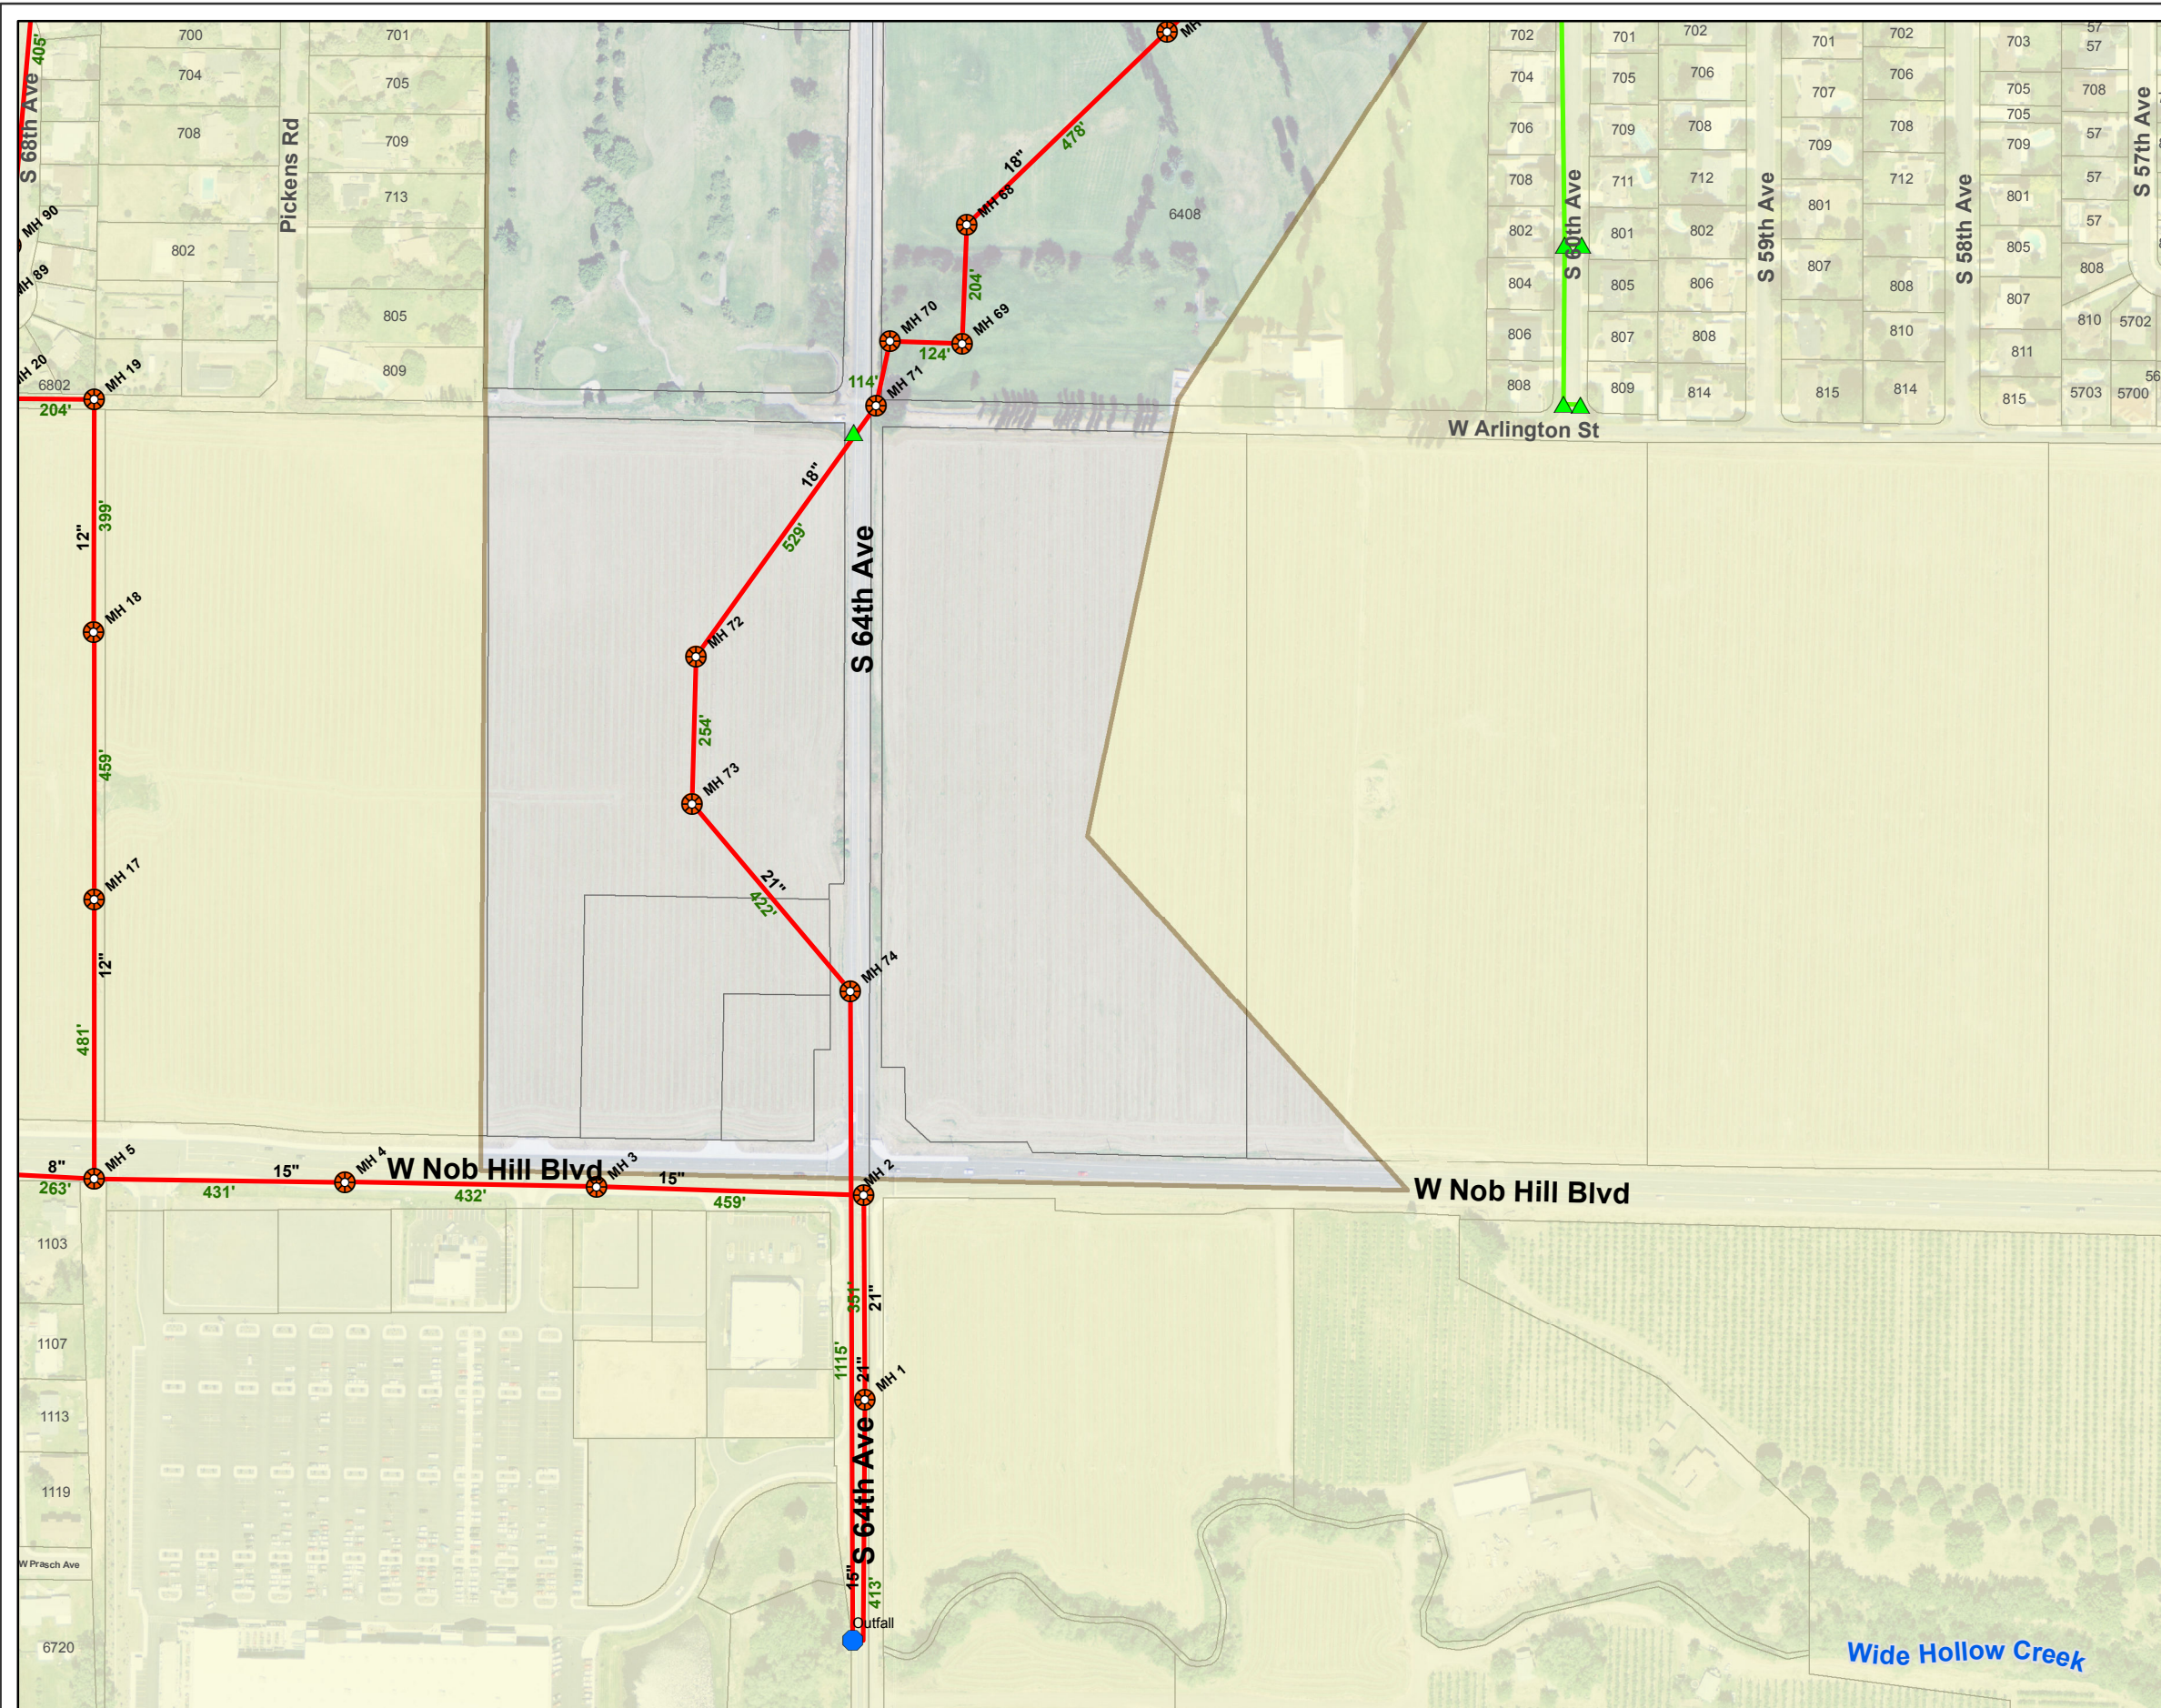


File: \\gis-bluedog\gis_data\disk_5\projects\county\pw\did\atlas10\mxd\did48_mapbook.mxd

Grid: C3


- | | | | |
|---|------------------------|---|--------------------------|
|  | Manhole |  | Priv Catch Basin |
|  | Priv Ditch to Ditch |  | Priv Roof Drain |
|  | Irrig TW Pipe to Ditch |  | Irrig Standpipe |
|  | Pipe to Ditch |  | Drywell |
|  | Ditch to Pipe |  | Outfall |
|  | CoY MH |  | Priv SanSew |
|  | Priv MH |  | Pos Priv Wastewater |
|  | Catch Basin |  | Priv SanSew Disconnected |

-  DID Ditch  Private Ditch
 DID Pipe  Unknown Pipe
 Stormwater Pipe  City-Yakima SD Receive
 Private Pipe  Hospitals/Clinics
  Police Stations
  Fire Stations

1 inch = 300 feet

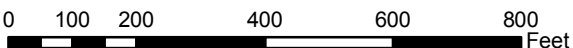

Location Map

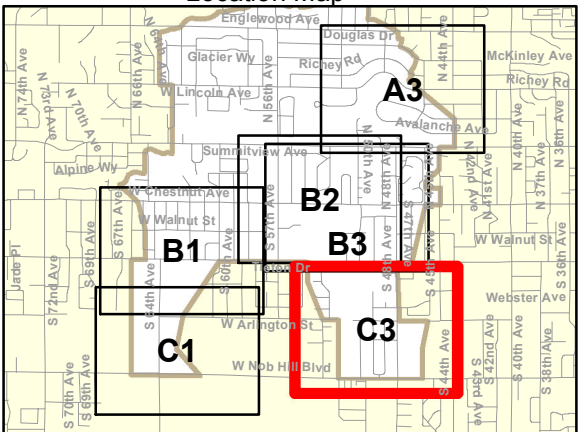

Copyright(C) 2012 Yakima County
This map was derived from several databases.
The County cannot accept responsibility for any
errors. Therefore, there are no warranties for
this product